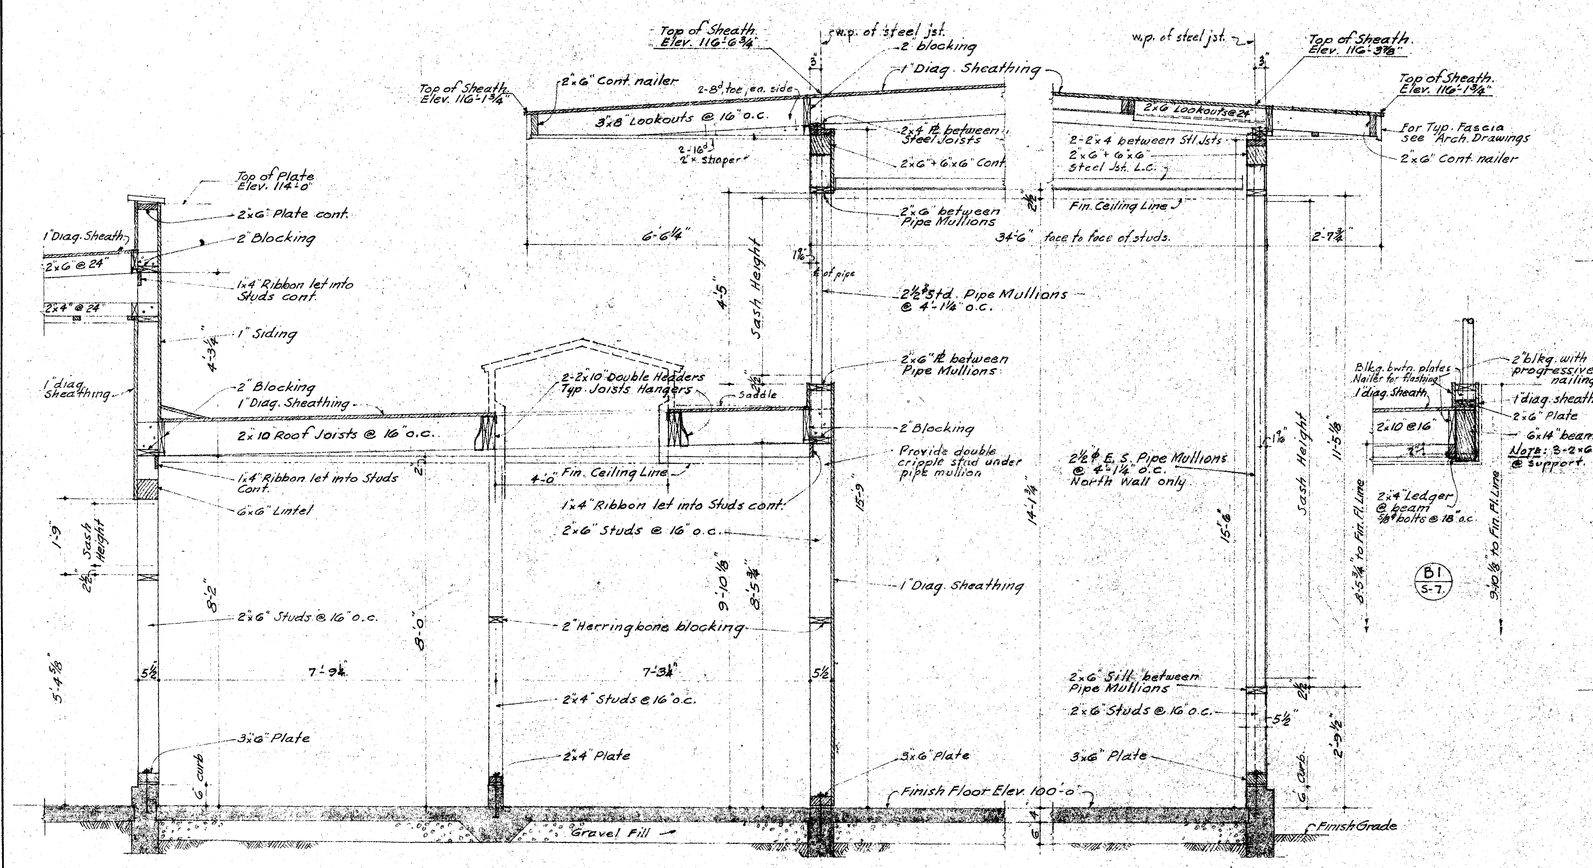

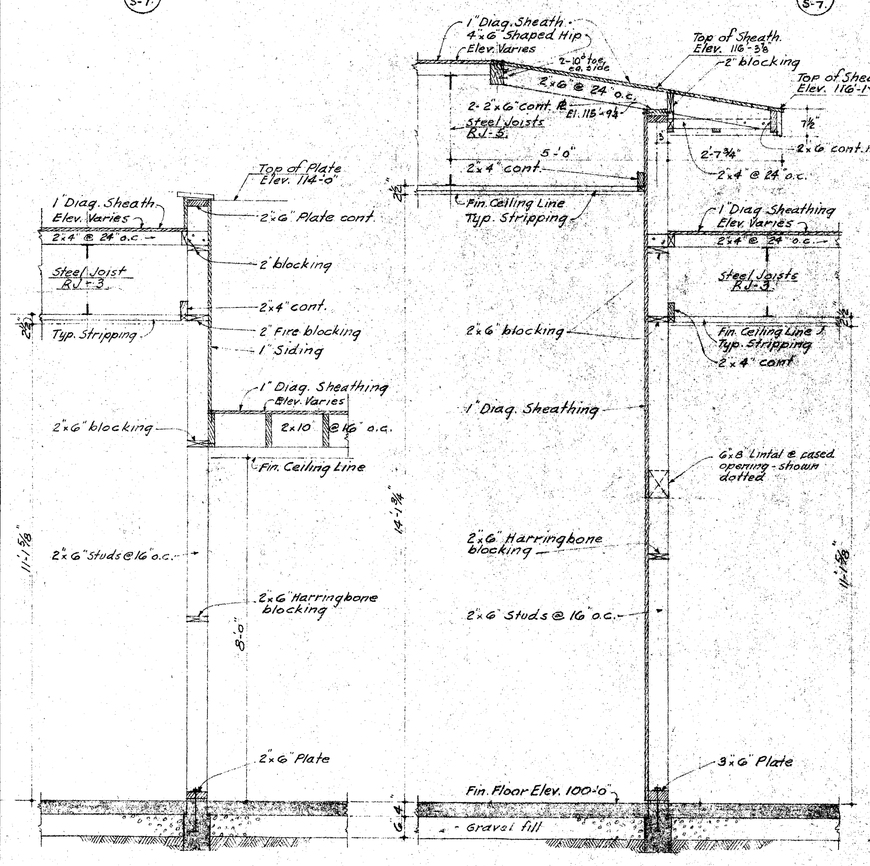

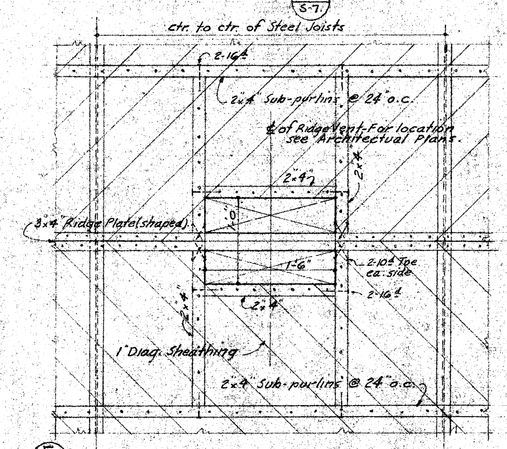

F S-7 TYPICAL FRAMING PLAN-RIDGE VENT
SCALE-1"=1'-0"

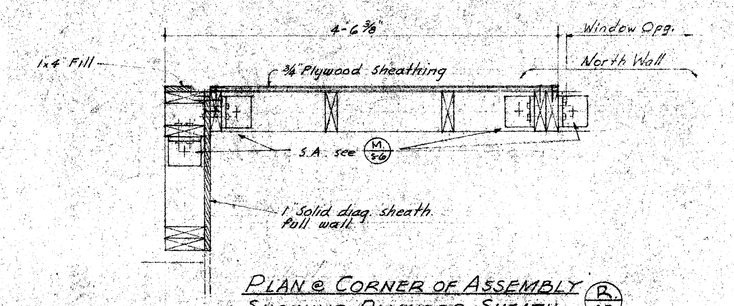

PLAN & CORNER OF ASSEMBLY SHOWING PLYWOOD SHEATH. R S-7
SCALE-1"=1'-0"

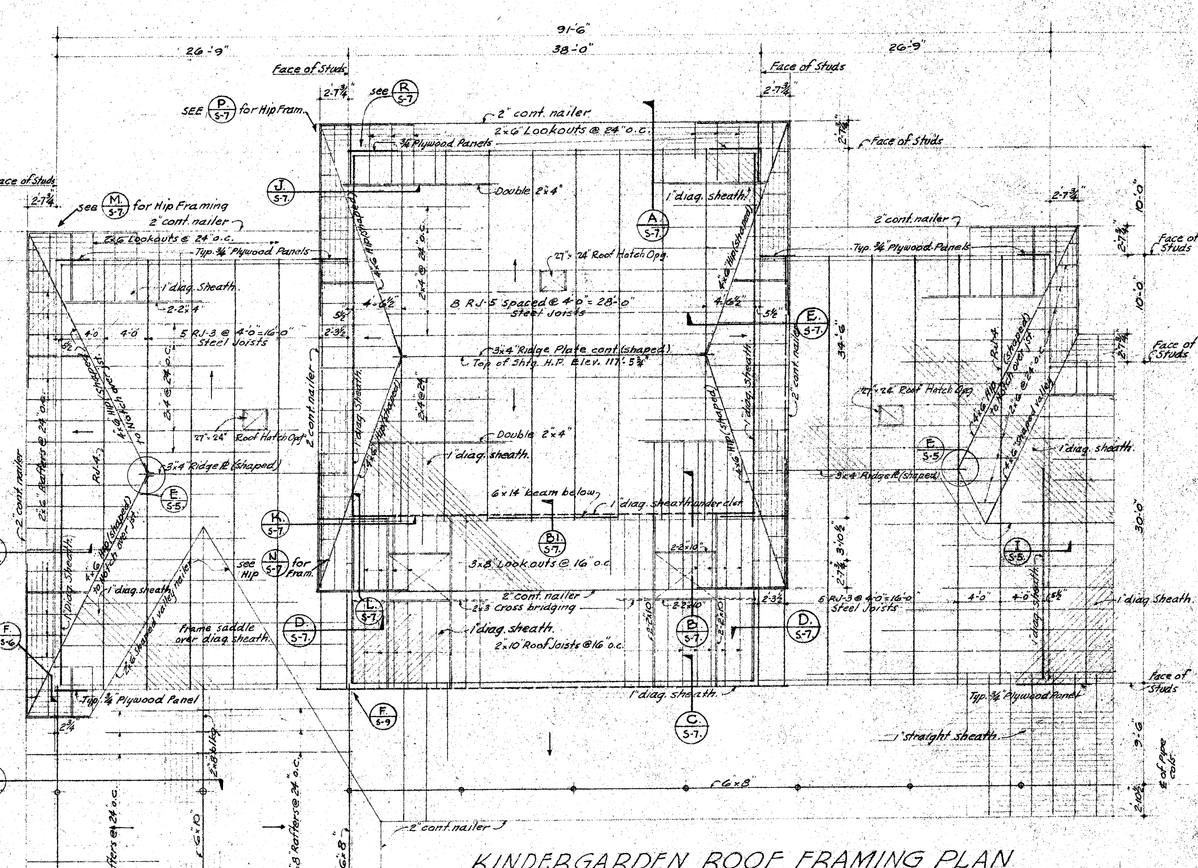

NORTH WEST CORNER-DETAIL ROOF FRAMING PLAN LOW PORTION M S-7

SOUTH WEST CORNER DETAIL ROOF FRAMING PLAN HIGH PORTION N S-7

NORTH WEST CORNER P S-7

SCALE-3/8"=1'-0"

KINDERGARDEN ROOF FRAMING PLAN

WEST END OF WING "C"

SCALE-1/8"=1'-0"

TYP

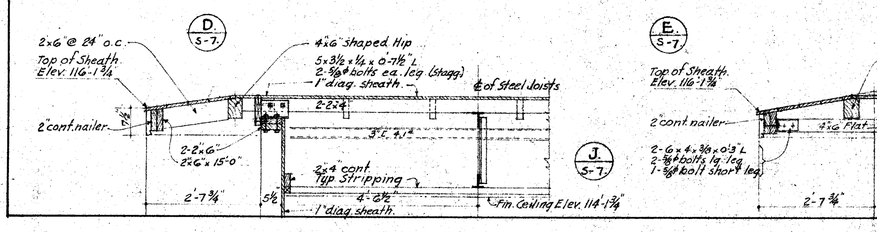

D S-7 J S-7

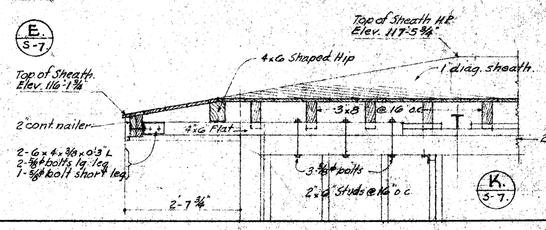

E S-7 K S-7

SCALE-1/2"=1'-0" unless noted.

HILLMAN & NOWELL
STRUCTURAL ENGINEERS
ARCHITECTS BUILDING LOS ANGELES 13
Lawrence Nowell

STATE OF CALIFORNIA
DEPARTMENT OF PUBLIC WORKS
DIVISION OF ARCHITECTURE

STATE OF CALIFORNIA-DEPARTMENT OF PUBLIC WORKS DIVISION OF ARCHITECTURE
APPLICATION 5633 APPROVED 3-17-48
Harry W Bolt ENGINEER

BAKERSFIELD CITY SCHOOLS
1600-K ST. BAKERSFIELD, CALIF.
BOARD OF EDUCATION
APPROVED Feb. 9, 1948
Ray Traugher PRESIDENT
Mrs. C. Peters SECRETARY

ELEMENTARY SCHOOL
BAKERSFIELD CITY SCHOOL DISTRICT
WAYSIDE & "P" STREET
BAKERSFIELD CALIFORNIA
ERNEST L. McCOY A.I.A. C-335
ARCHITECT
135 HAY BLDG. BAKERSFIELD
1612-19TH ST. CALIFORNIA

DATE
DRAWN BY J. HODSON
CHECKED BY
SHEET NO S7. OF 13 SHEETS