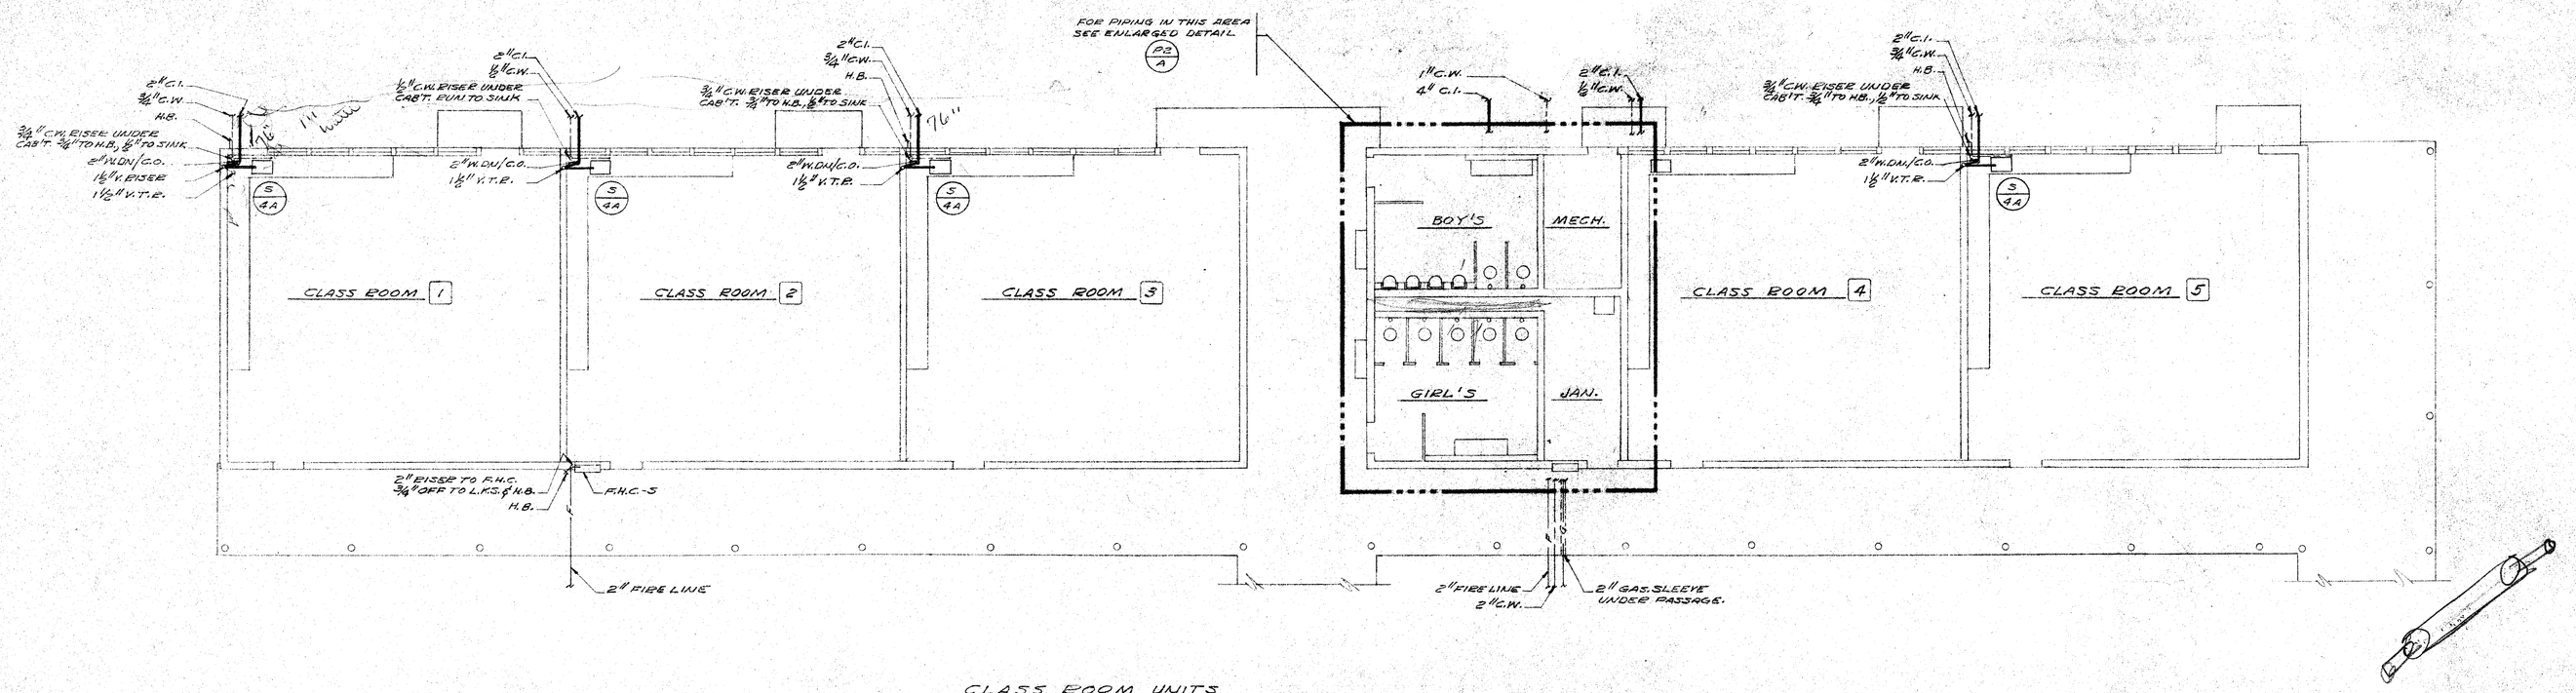

CLASS ROOM UNITS

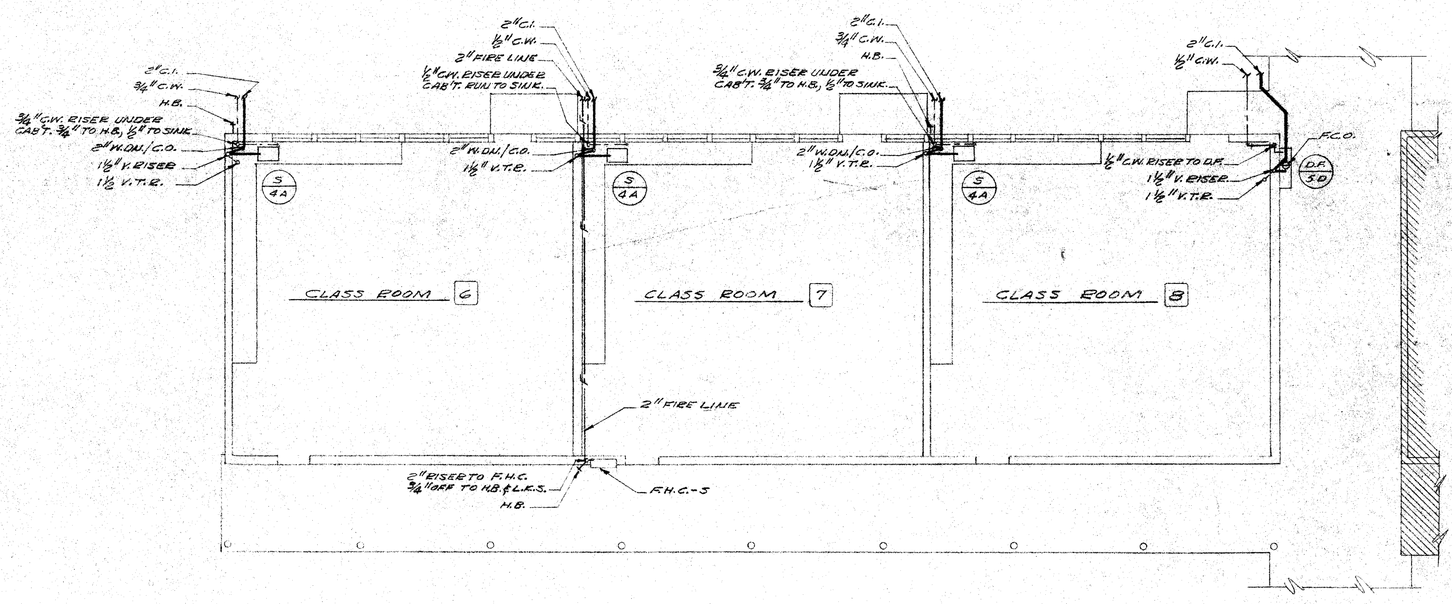

CLASS ROOM UNITS

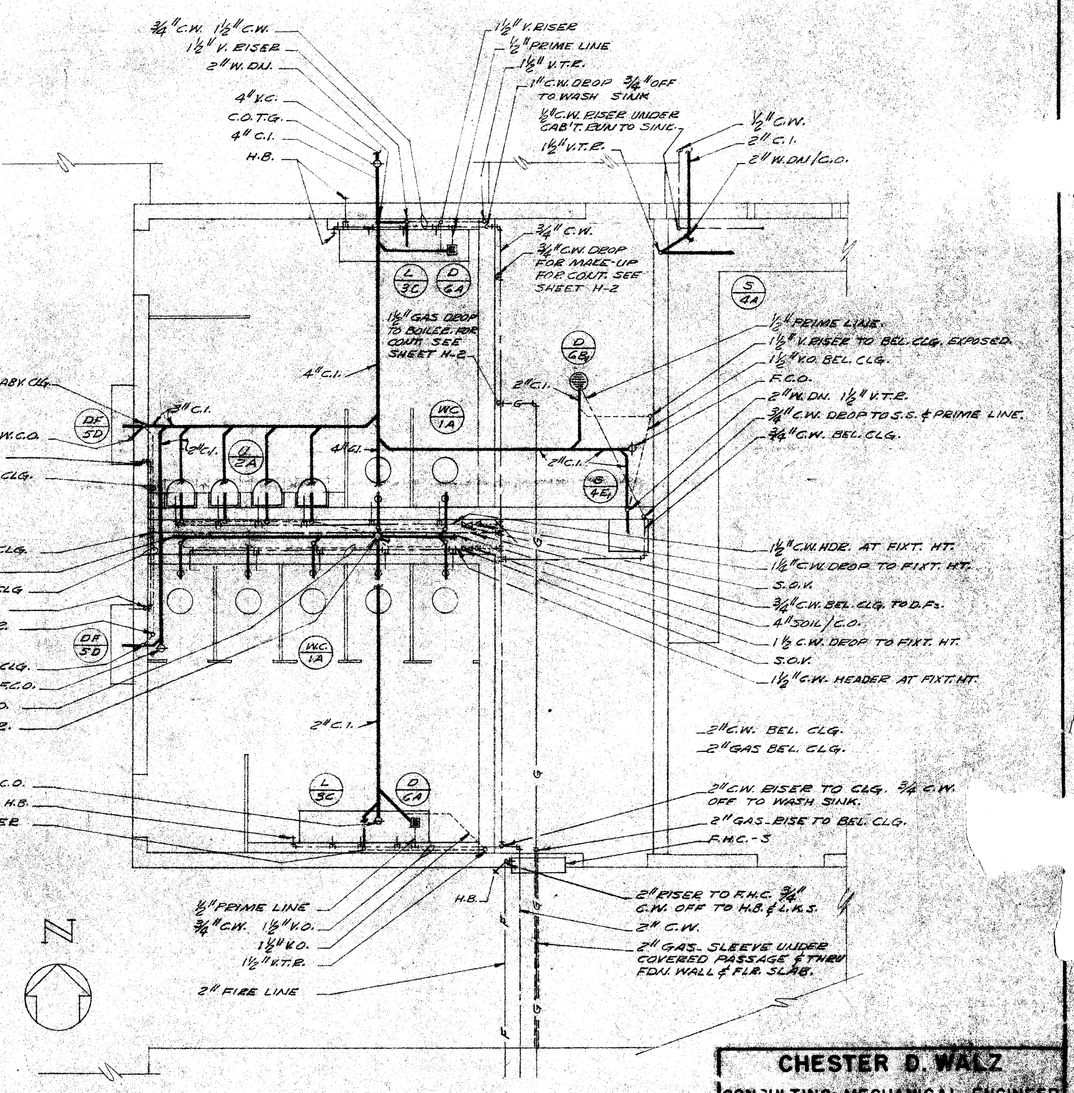

PARTIAL FLOOR PLAN CLASSROOM TOILET AREA

SCALE ¼"=1'-0" DETAIL P2/A

PLUMBING FLOOR PLANS

SCALE: ⅛"=1'-0"

N

NOTES

1 - RUN ALL PIPING ON NORTH SIDE OF CLASSROOM BLDGS. UNDER HEATING TUNNEL - SEE SHEET # H-2.
2 - FOR PLUMBING SYMBOLS LEGEND & FIXTURE SCHEDULE SEE SHEET # P-1.
3 - FOR CONTINUATION OF ALL LINES OUTSIDE THIS BUILDING SEE PLOT PLAN SHEET # P-1.

NOTE: CONTRACTOR IS TO VERIFY ALL DIMENSIONS ON THE WORK. THIS DRAWING IS THE PROPERTY OF THE ARCHITECT AND MUST BE RETURNED ON COMPLETION OF THE CONTRACT.

DIVISION OF SCHOOL HOUSE PLANNING

STATE OF CALIFORNIA - DEPARTMENT OF PUBLIC WORKS DIVISION OF ARCHITECTURE
APPLICATION NO. 11380 APPROVED - NOV.
Harry W. Crump
CHIEF DEPUTY AGRICULTURAL ENGINEER

COUNTY SUPERINTENDENT OF SCHOOLS

BOARD OF TRUSTEES
Virginia C. Bellinger

FRANKLIN SCHOOL ADDITION
BAKERSFIELD CITY SCHOOL DISTRICT
BAKERSFIELD CALIFORNIA

C. B. ALFORD • ARCHITECT • W. J. THOMAS
602 HABERFELDE BUILDING PHONE 2-1302
BAKERSFIELD . . . . . CALIFORNIA

SHEET No. P2

CHESTER D. WALZ
CONSULTING MECHANICAL ENGINEER
500 SO. FIGUEROA ST. LOS ANGELES
DESIGNED RLD
DRAWN CW
CALIF. REG. M.E. 70
CHECKED CDW

C.B. Alford