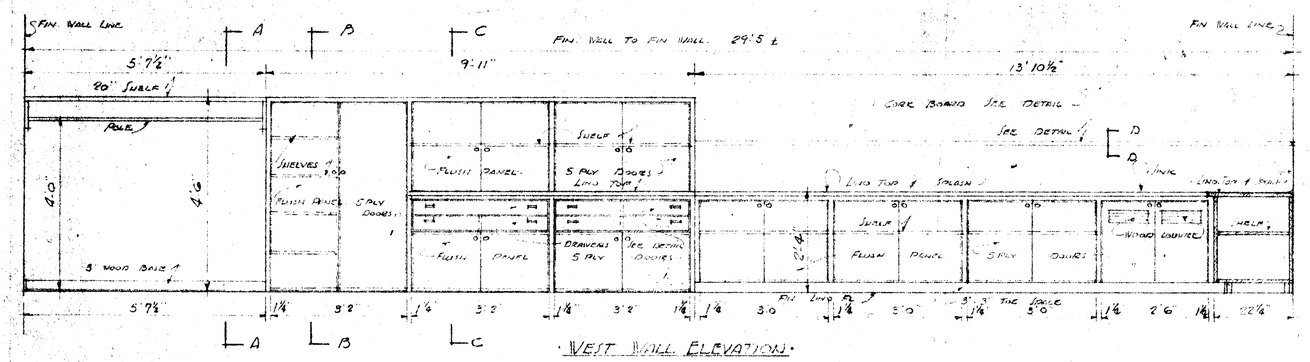

· WEST WALL ELEVATION ·

· WORK TABLE & STORAGE CABINET DETAIL ·
· SCALE ½" = 1'-0" ·

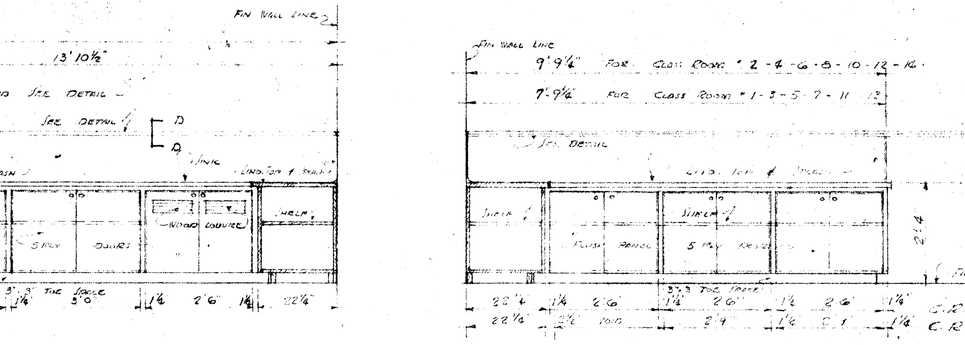

· NORTH WALL ELEVATION ·

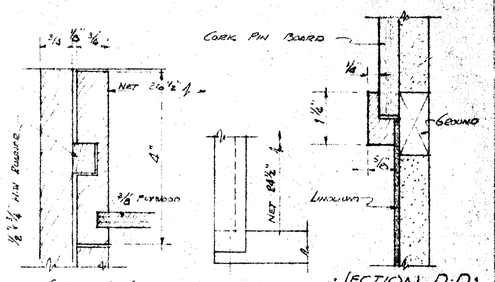

· DRAWER DETAIL ·
· ½" F.S. ·

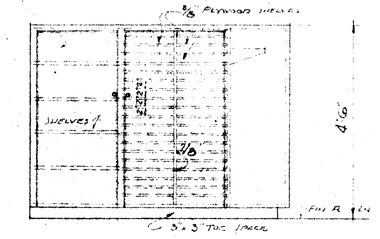

· EAST ELEVATION ·

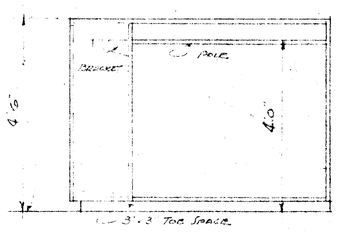

· WEST ELEVATION ·

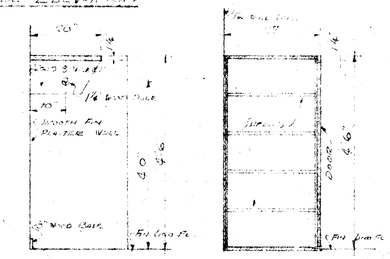

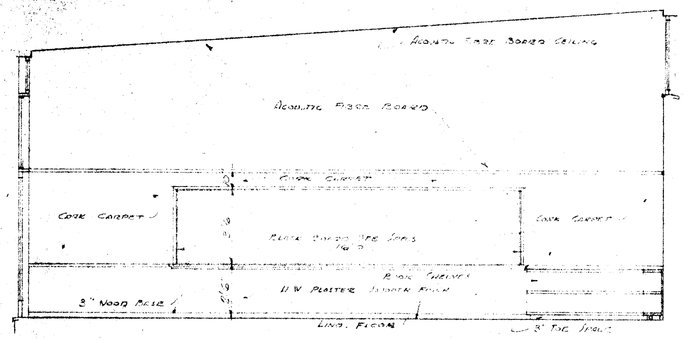

· EAST ELEVATION ·
· SCALE ¼" = 1'-0" ·

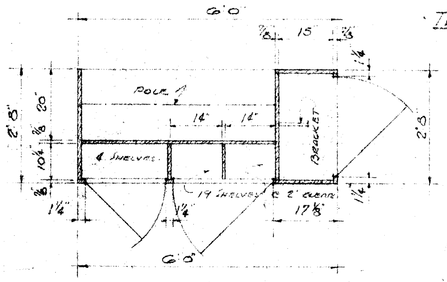

· PLAN ·
· SCALE ½" = 1'-0" ·

· TEACHERS CABINET DETAIL ·
· SCALE ½" = 1'-0" ·

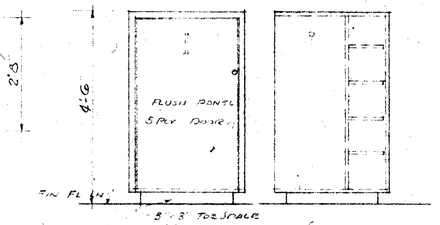

· NORTH · · SOUTH ·

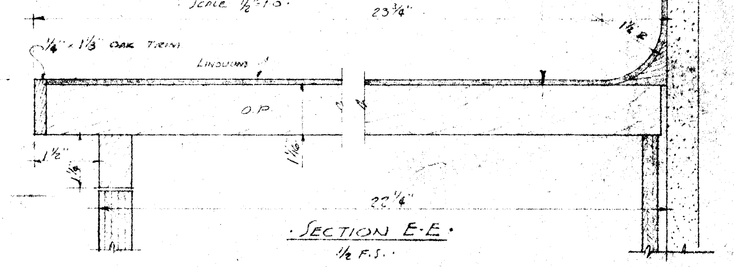

· SECTION E-E ·
1½" F.S.

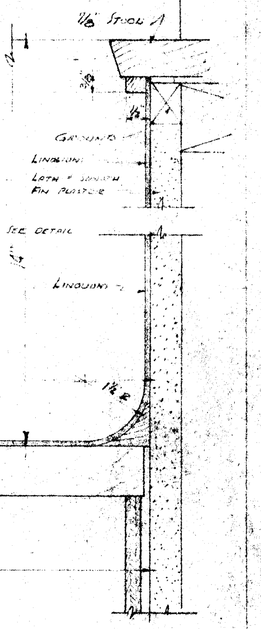

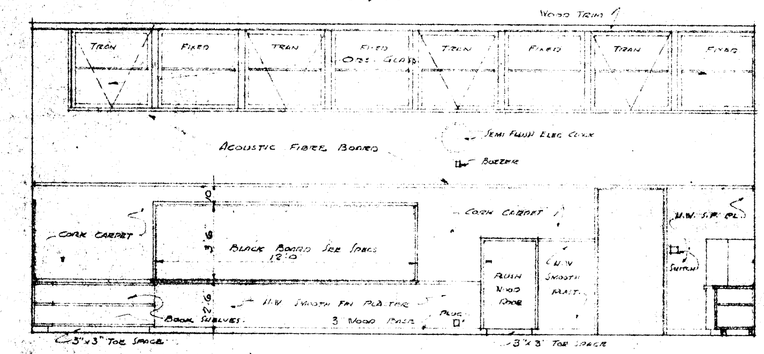

· SOUTH ELEVATION ·
· SCALE ⅛" = 1'-0" ·

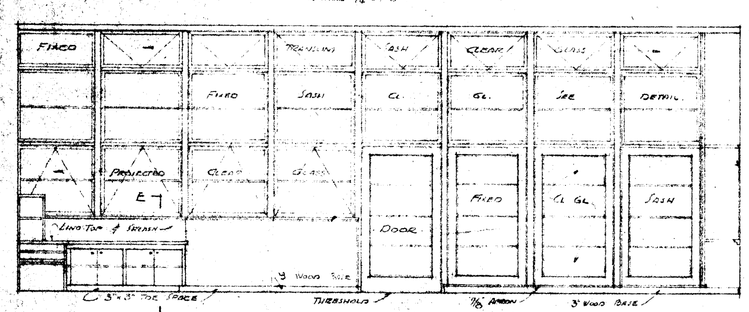

· NORTH ELEVATION ·
· SCALE ⅛" = 1'-0" ·

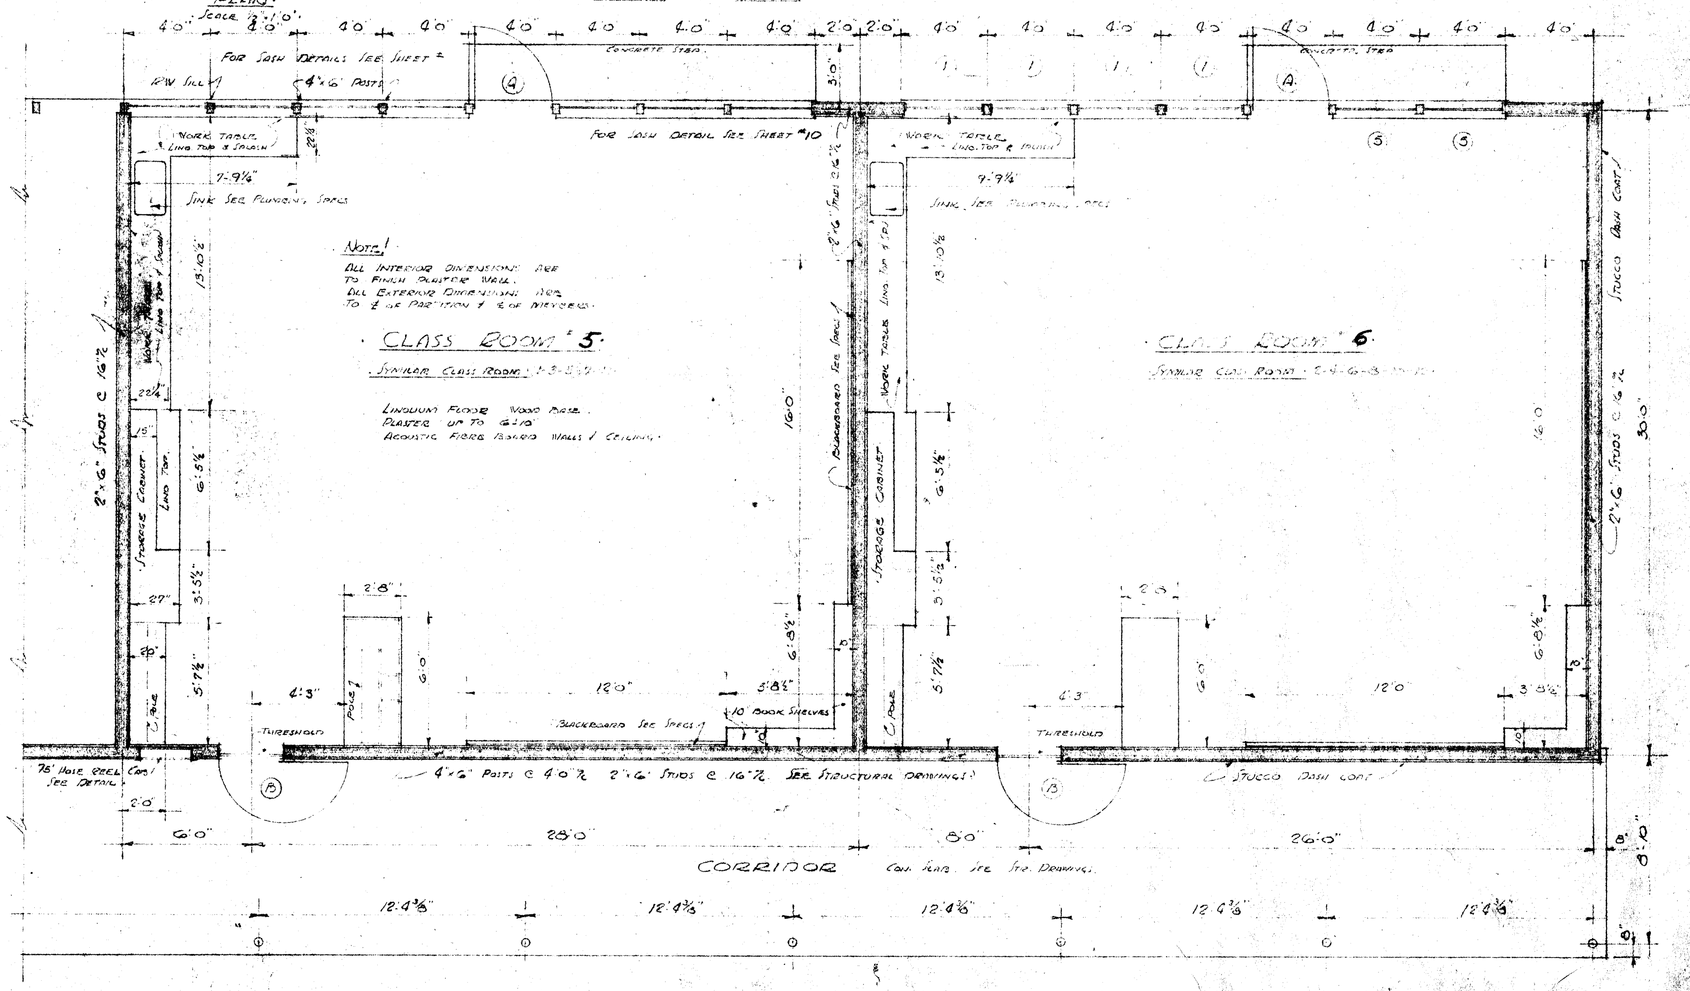

· PLAN OF TYPICAL CLASS ROOM ·
SCALE ¼" = 1'-0"

Note: Contractor is to verify all dimensions on the work. This drawing is the property of the architect and must be returned on completion of the contract

STATE OF CALIFORNIA DEPARTMENT OF PUBLIC WORKS
DIVISION OF ARCHITECTURE
DATE OF APPROVAL: APPROVED 10-26-45
AS REVISED 8-10-46
4296 By Harry W. Dillon
SUPERVISING STRUCTURAL ENGINEER

KERN COUNTY
BUILDING DEPARTMENT
APPROVED
By M. T. C.
DATE May 14-46

APPROVED Jun 4 1945
BOARD of EDUCATION
D. J. Tracy
PRESIDENT
Ray Flanagan
SECRETARY

AT
FOR
BAKERSFIELD CITY SCHOOL DISTRICT
BAKERSFIELD, CALIFORNIA

Charles H. Biggar
CHARLES H. BIGGAR
ARCHITECT
BARTON ALFORD AND ASSOCIATE
BAKERSFIELD, CALIFORNIA
TEL. 5-1128

Y-2-45 3-3-46