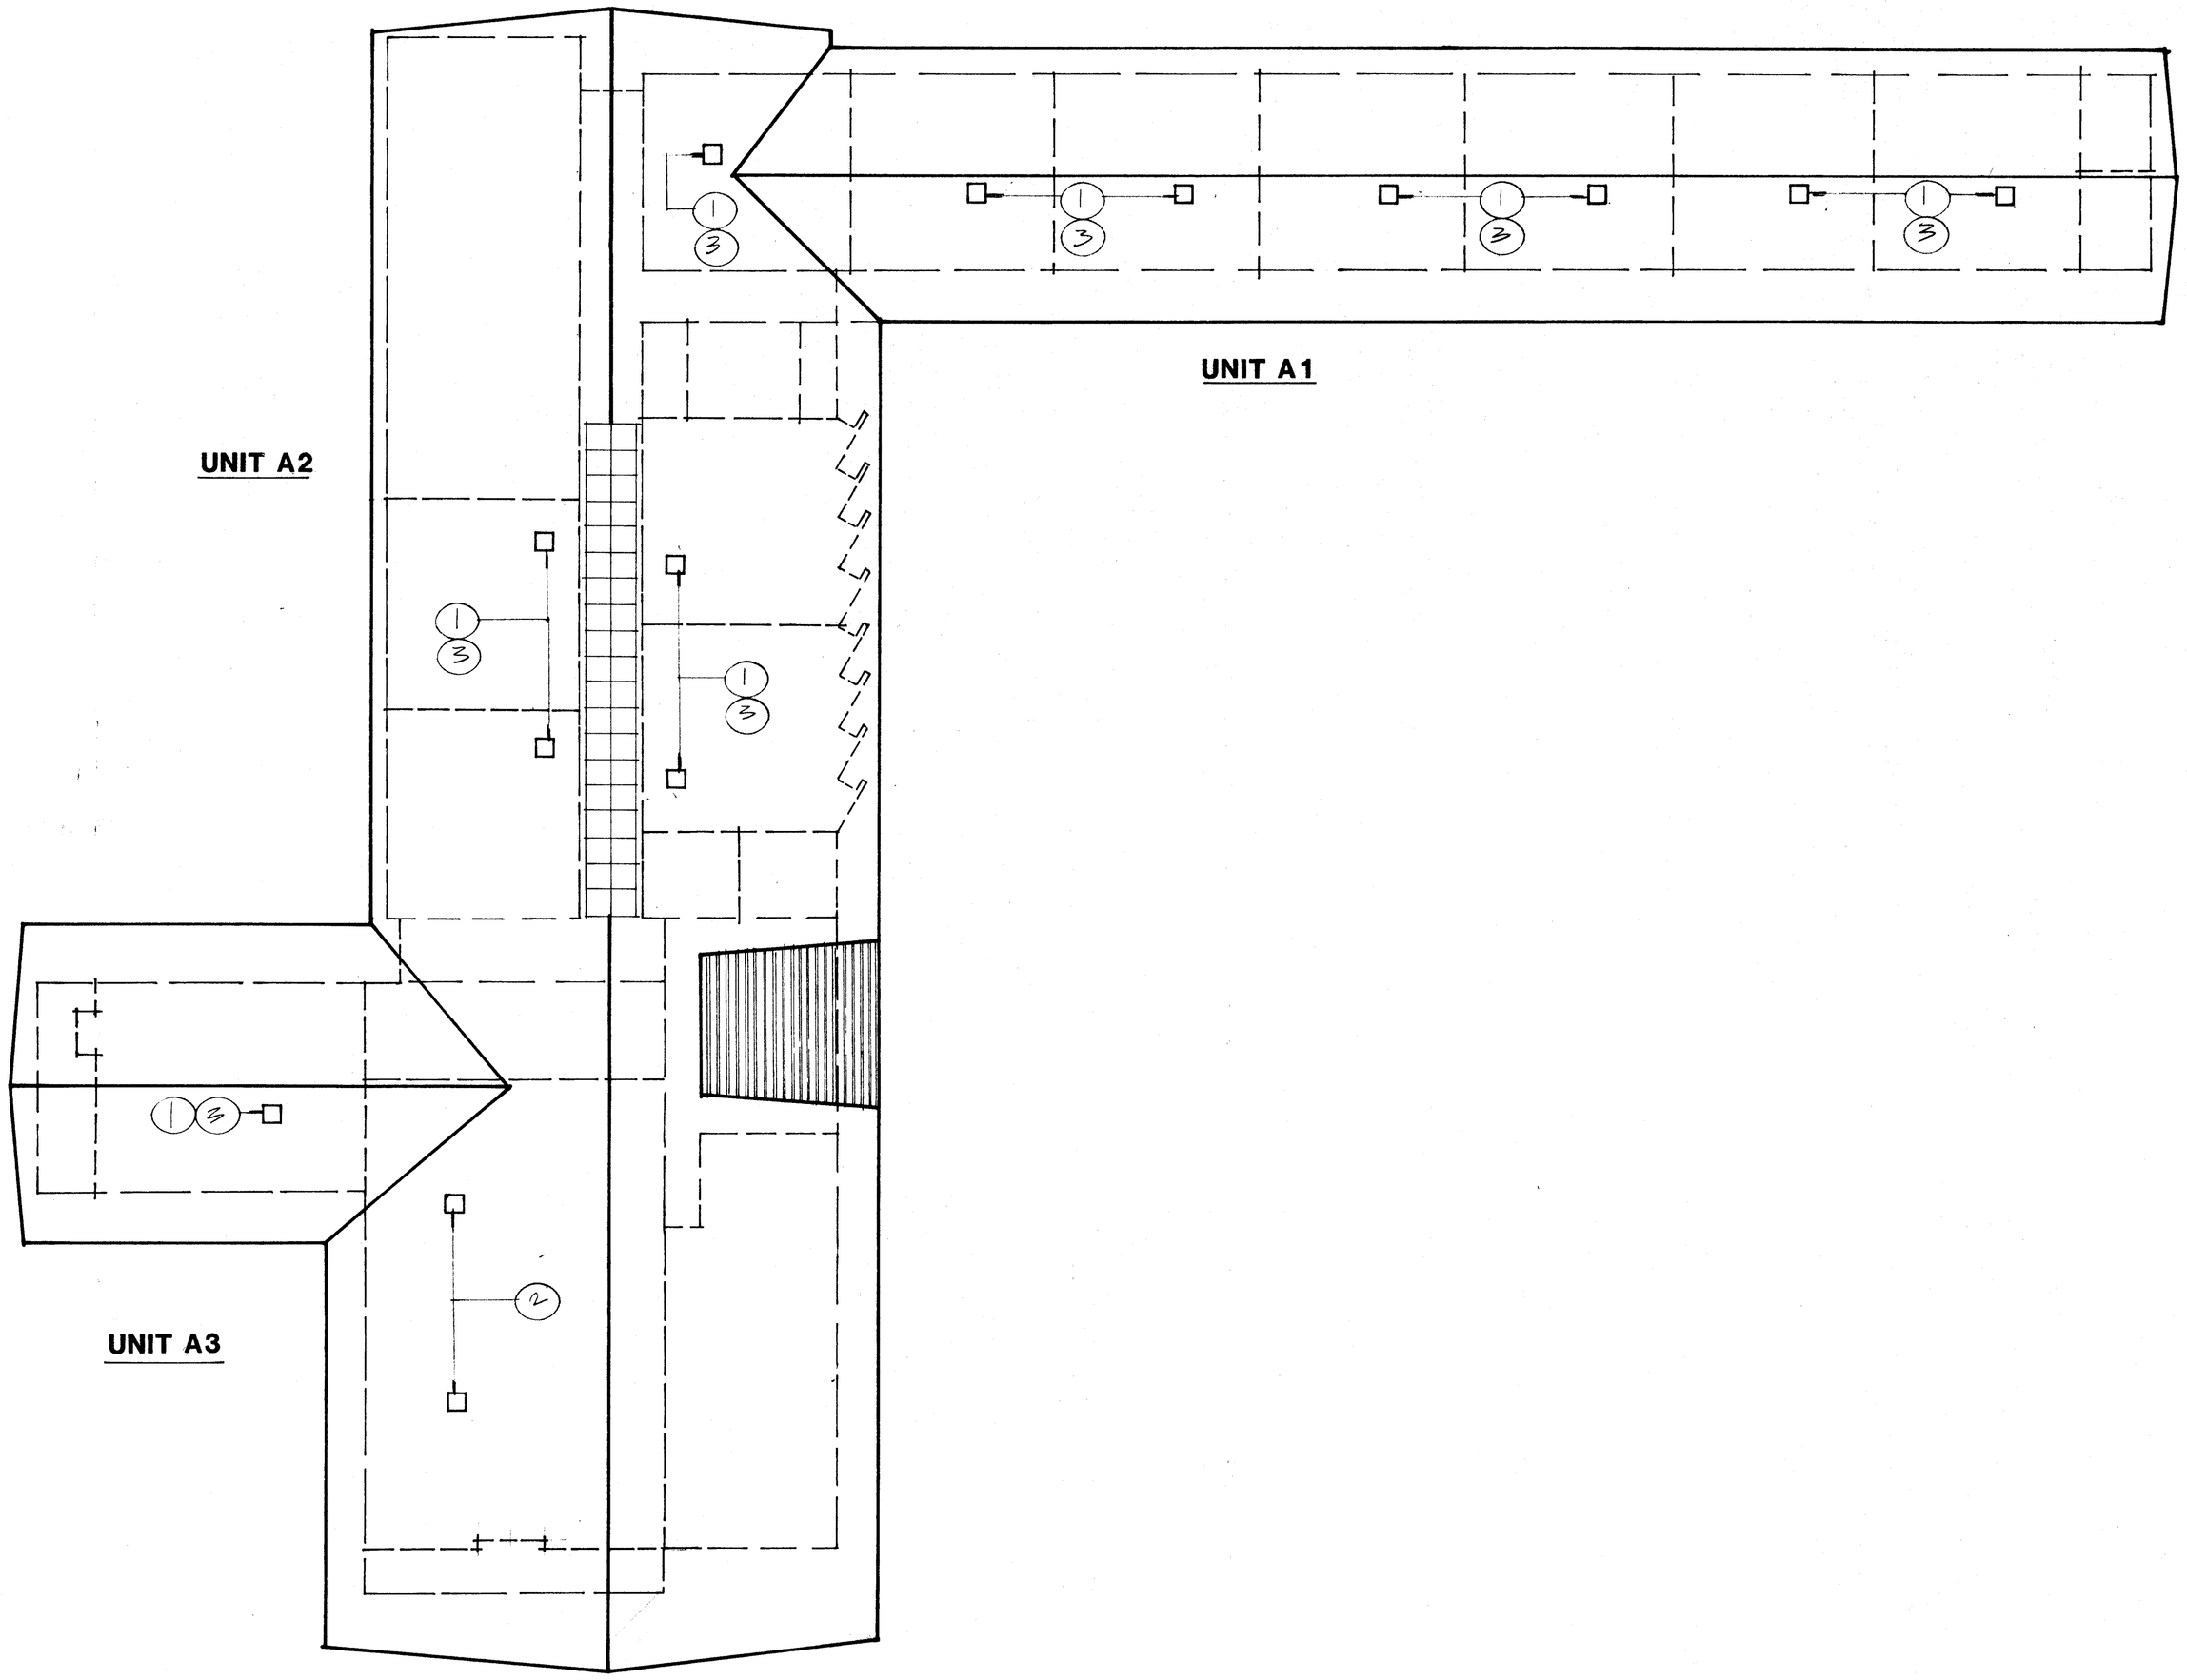

north

ROOF PLAN

(EXISTING UNIT A1,A2,A3)

1/16":1'-0"

KEY NOTES 8711 RP

NOTES LISTED IN THIS COLUMN WHICH ARE NOT INDICATED ON THIS SHEET SHALL BE DISREGARDED. COMPLETE PATCH AND REPAIR OF AREAS AND ADJACENT AREAS WHERE REMOVAL, DEMOLITION OR MODIFICATIONS ARE MADE ARE A PART OF THIS WORK. FIELD VERIFICATION FOR ACTUAL EXISTING CONDITIONS PRIOR TO MODING. FABRICATION, INSTALLATION OR CONSTRUCTION IS A PART OF THIS WORK. NOTES ARE TYPICAL UNLESS OTHERWISE INDICATED.

LEGEND

(N) = NEW;
(E) = EXISTING;
(D) = DEMOLITION;

AS NOTED = As SHOWN, DETAILED, SCHEDULED, &/OR SPECIFIED.

1. (E) MECHANICAL UNIT TO BE REMOVED. (REFER TO MECHANICAL DRAWINGS)
2. (E) MECHANICAL UNIT TO REMAIN.
3. (E) ROOFING REMOVED AND/OR DAMAGED DURING MECHANICAL UNIT REMOVAL SHALL BE PATCHED AND REPAIRED WITH LIKE KIND TO MATCH ADJACENT.

date
6/23/89
revisions

WILLIAM PENN SCHOOL MODERNIZATION
BAKERSFIELD CITY SCHOOL DISTRICT
BAKERSFIELD, CALIFORNIA

Structural Approval
Sheet # A5 2439
Checked By

FEB 27 1990

TITLE 24 & 1979 UBC

Structural Calc. Approval
Department of General Services
Office of State Architect

FEB 7

Structural Calc. Approval
Sheet # 52439

Hendricks Dehaan Crowe A.I.A.
architects • planners
2115 19th street • bakersfield, ca 93301 • (805) 322-1863

job number
8711

sheet number
A•15

BLUEPRINT SERVICE 128686