date
2-26-90
revisions

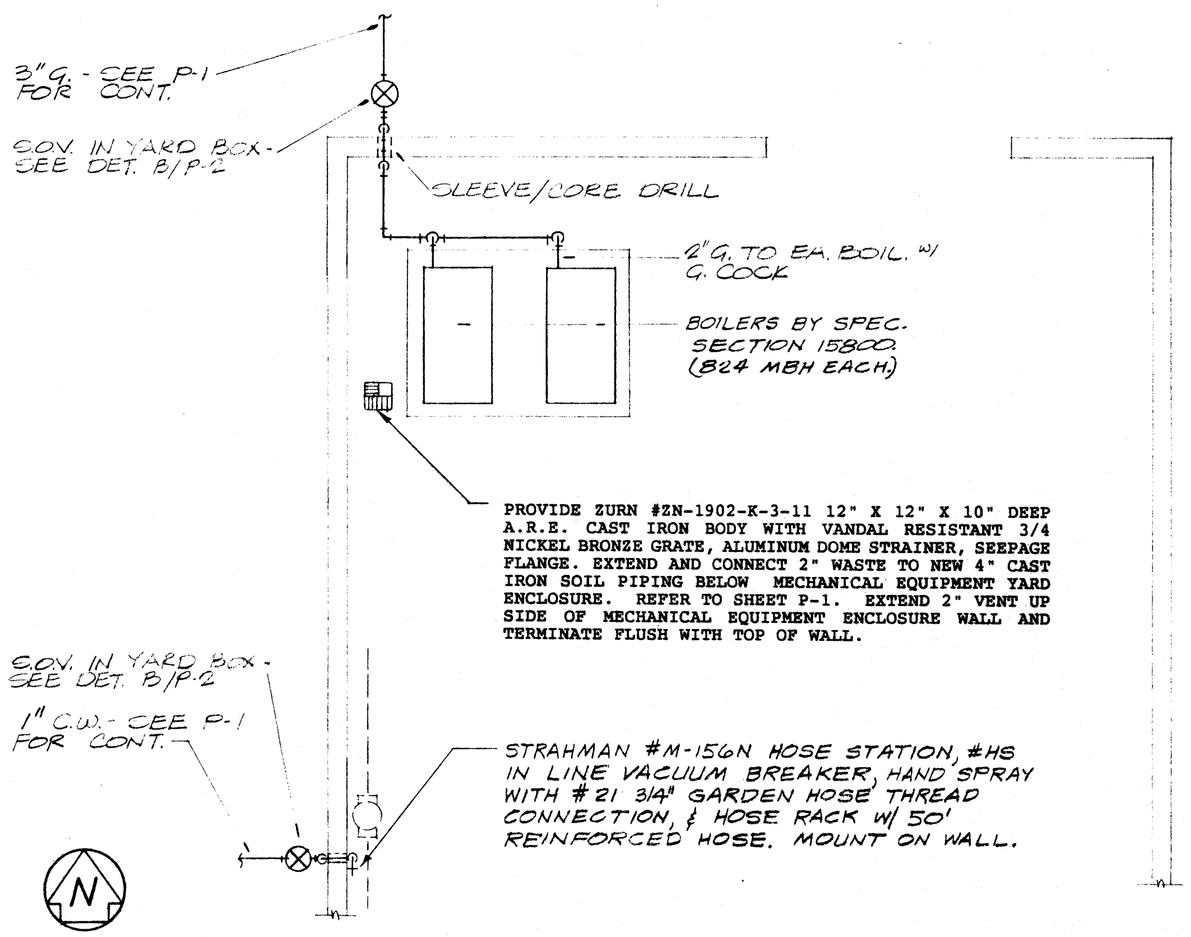

PARTIAL FLOOR PLAN - MECHANICAL EQP'T ENCLOSURE (A / P-2)
SCALE: 1/4"=1'-0"

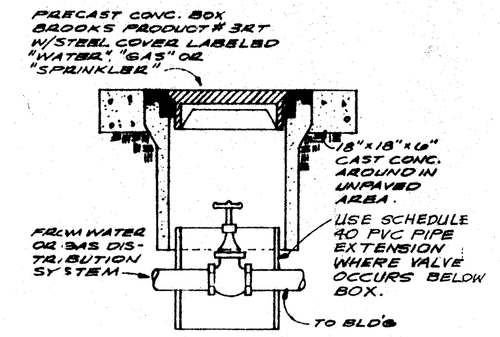

WATER OR GAS SHUT-OFF VALVE

NOTE: ALL CLEAN-OUT OR SHUT-OFF VALVE BOXES WITHIN 10'-0" OF EACH OTHER SHALL BE ON & PARALLEL TO SIDEWALK OR BUILDING WALL.

DETAIL (B / P-2)
NO SCALE

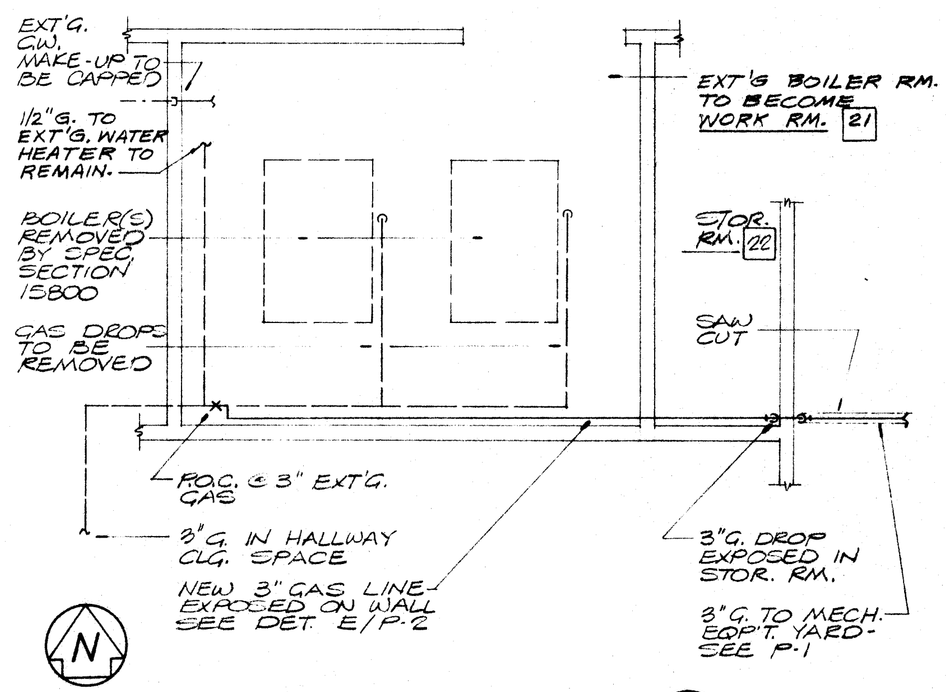

BOILER ROOM DEMO (D / P-2)
SCALE: 1/4"=1'-0"

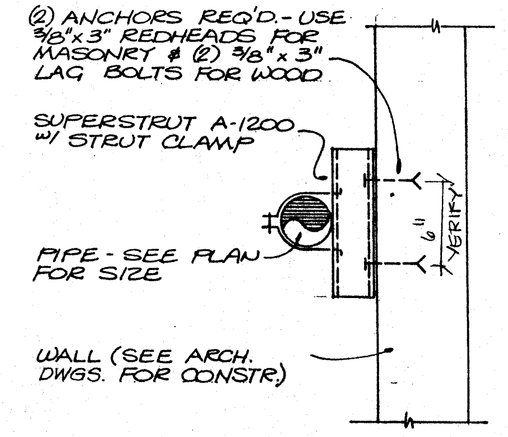

DETAIL (E / P-2)
NO SCALE

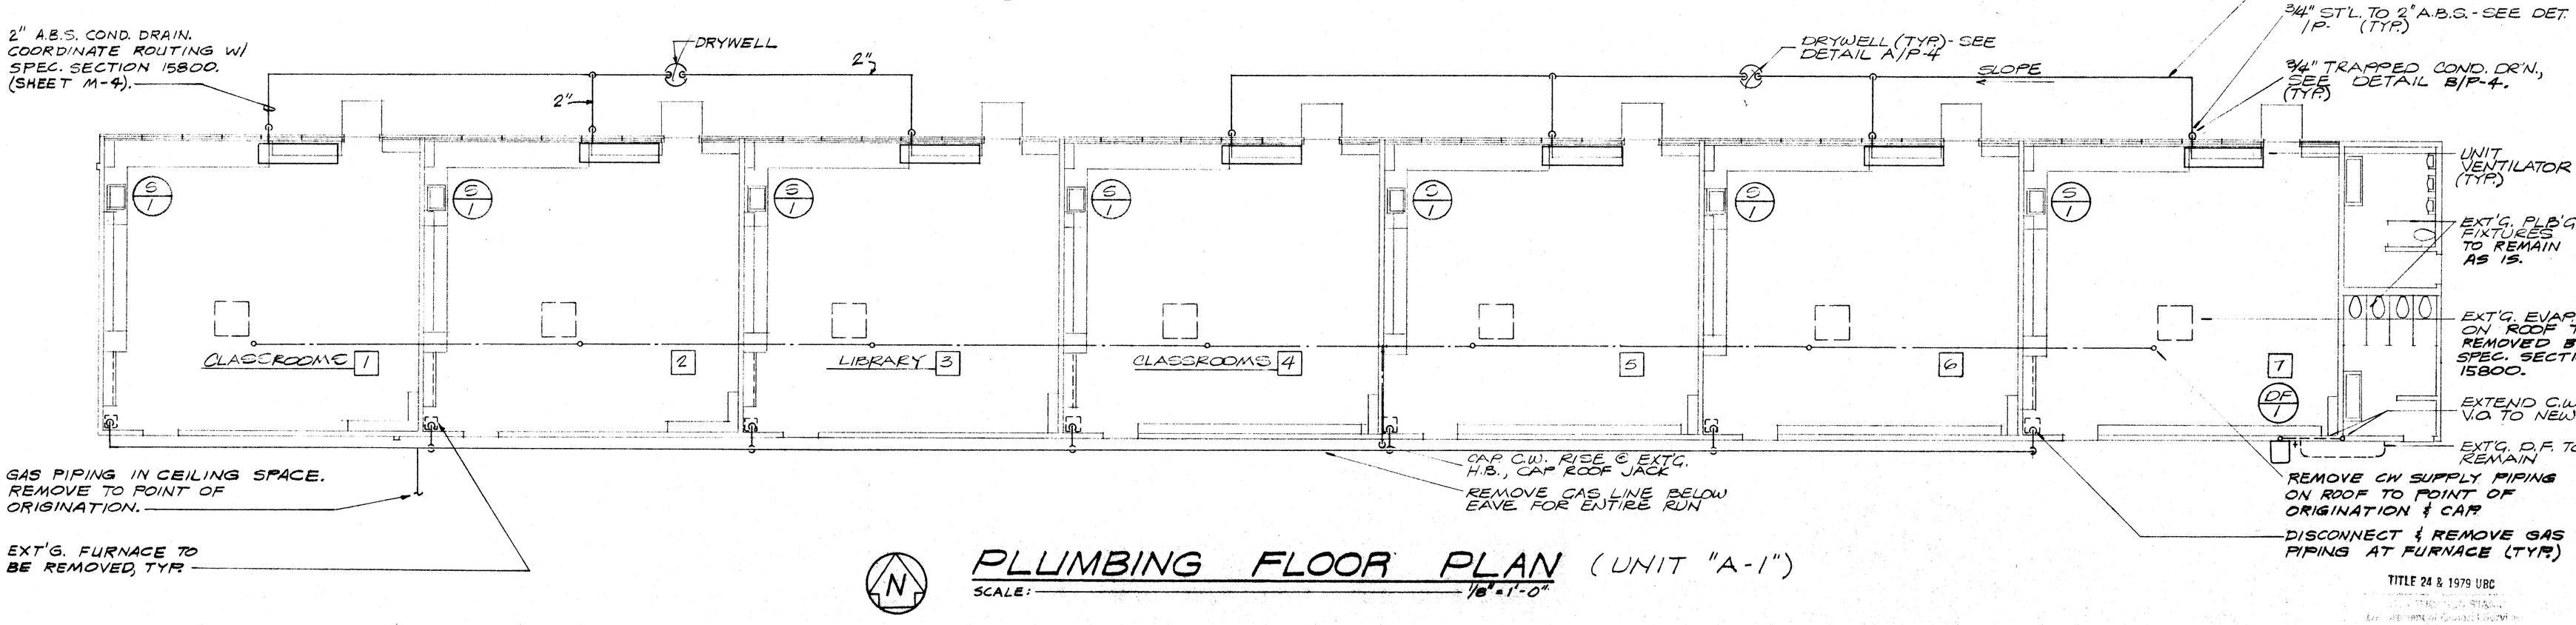

PLUMBING FLOOR PLAN (UNIT "A-1")
SCALE: 1/8"=1'-0"

TITLE 24 & 1979 UBC

WILLIAM PENN SCHOOL MODERNIZATION
BAKERSFIELD CITY SCHOOL DISTRICT
BAKERSFIELD, CALIFORNIA

APPROVED
Environmental Health Services
Office of the State Architect

Structural Safety
A 5 2 4 3 9

Appl. #
Checked By

FEB 27 1990
ONLY

FRANK MITCHELL #13910 Expires 9/31/90
JOHN FRANK MITCHELL, INC.
CONSULTING MECHANICAL ENGINEERS
444 WEST JENNESS, SUITE 107
PHONE RIDGECREST, CALIFORNIA 93555
375-3399

Kaufman Delagi Grome
Lynn Kaufman AIA
architects · planners
2115 19th street · bakersfield, ca 93301 · (805) 322-1863

job number
8711

sheet number
P-2
2 OF 4

FEB 27
Structural Safety
52439 PM/4

BLUEPRINT SERVICE 128686

PENN SCHOOL UNIT 'A-1'