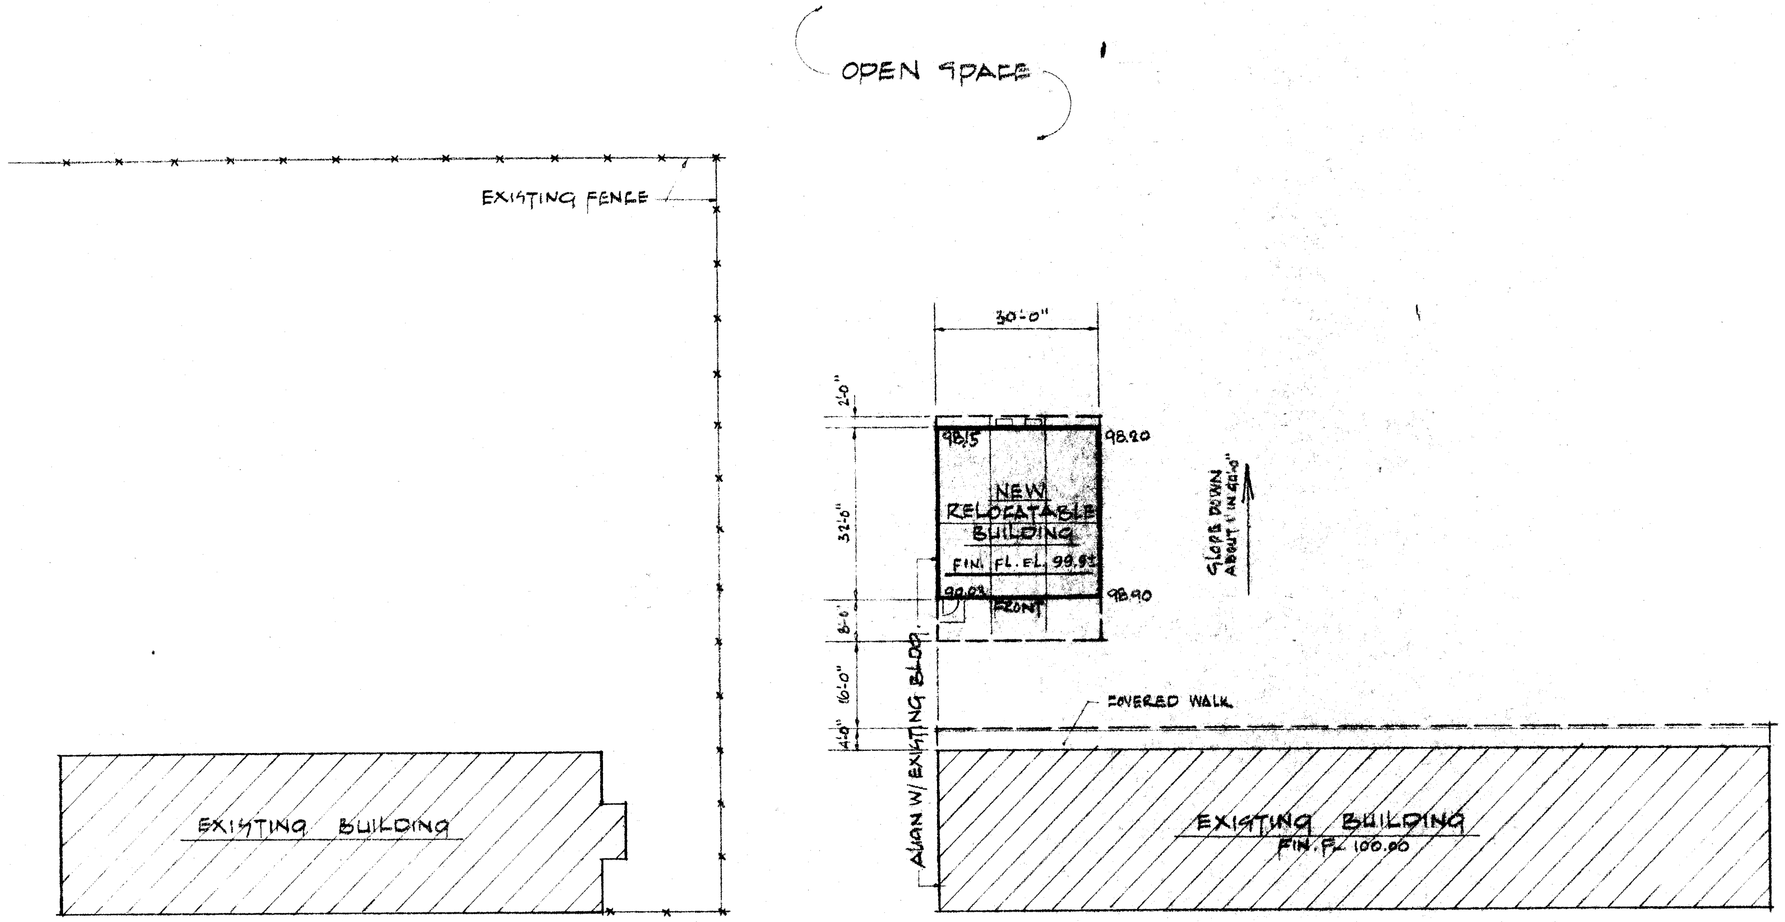

SITE PLAN

SCALE: 1"=20'-0"

NORTH

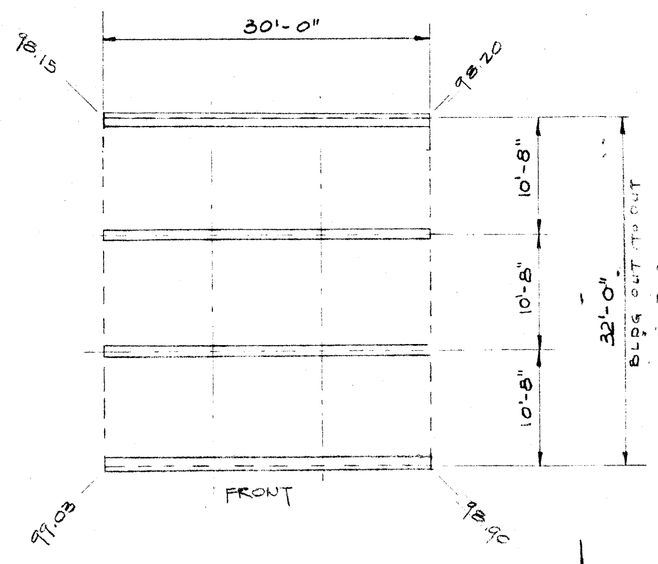

FOUNDATION LAYOUT PLAN

SCALE: 1"=10'-0"

NORTH

SEE FOUNDATION DWG S-1 FOR DETAILS

EISGLER ELEM. SCHOOL

2901 EISGLER ST.,
BAKERSFIELD, CALIF.

NO.	DESCRIPTION	DATE	BY

REVISIONS

APPROVED BY — STATE FIRE MARSHALL

APPROVED BY — OFFICE OF ARCHITECTURE & CONSTRUCTION

APPROVED BY — STRUCTURAL ENGINEER

APPROVED BY — ARCHITECT

R.V. Galvez C4699

modulux

EISGLER ELEM. SCHOOL
BAKERSFIELD CITY S.D.
BAKERSFIELD — CALIFORNIA

RELOCATABLE BUILDING

SITE PLAN & FOUNDATION LAYOUT PLAN

DRAWN BY:	ECC
CHECKED BY:	AN
DATE:	12-13-67
SCALE:	AS SHOWN
APPROVED BY:	
W. O. NO.:	
CONT. NO.	3022
DWG. NO.	1

3022