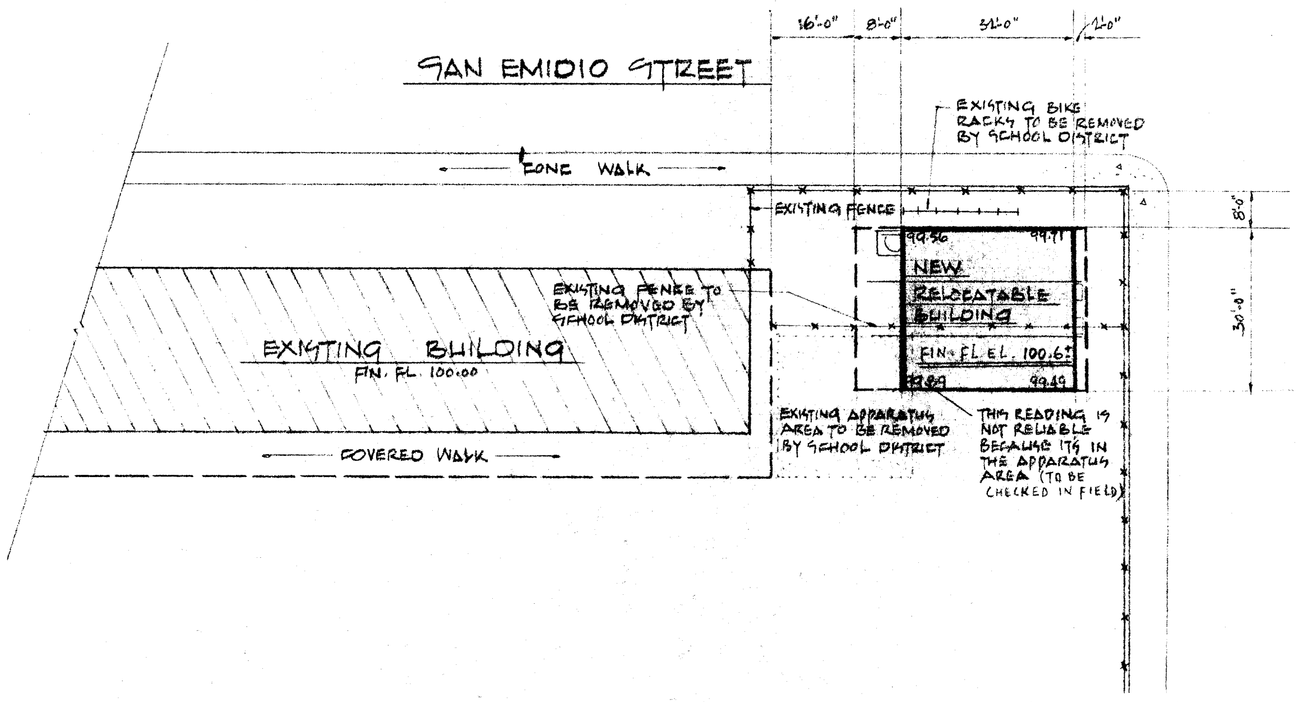

SITE PLAN

SCALE: 1"=10'-0"

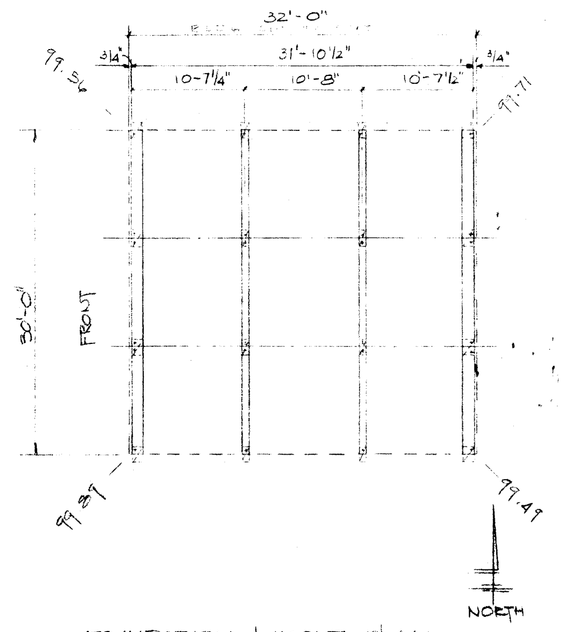

FOUNDATION LAYOUT PLAN

SCALE: 1"=10'-0"

SEE FOUNDATION LAYG. S-1A FOR DETAILS

WM PENN ELEM. SCHOOL
2201 SAN EMIDIO ST.
BAKERSFIELD, CALIF

NORTH

NO.	DESCRIPTION	DATE	BY

REVISIONS

APPROVED BY — STATE FIRE MARSHALL

APPROVED BY — OFFICE OF ARCHITECTURE & CONSTRUCTION

APPROVED BY — STRUCTURAL ENGINEER

APPROVED BY — ARCHITECT

modulux inc. NEPARK CALIFORNIA

WM PENN ELEM. SCHOOL
BAKERSFIELD CITY S.D.
BAKERSFIELD — CALIFORNIA
RELOCATABLE BUILDING
SITE PLAN & FOUNDATION LAYOUT PLAN

DRAWN BY:	FCC
CHECKED BY:	AJ
DATE:	12-13-67
SCALE:	AS SHOWN
APPROVED BY:	
W. O. NO:	
CONT. NO.	3022
DWG. NO.	2

3022