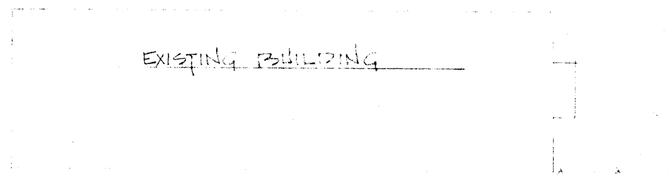

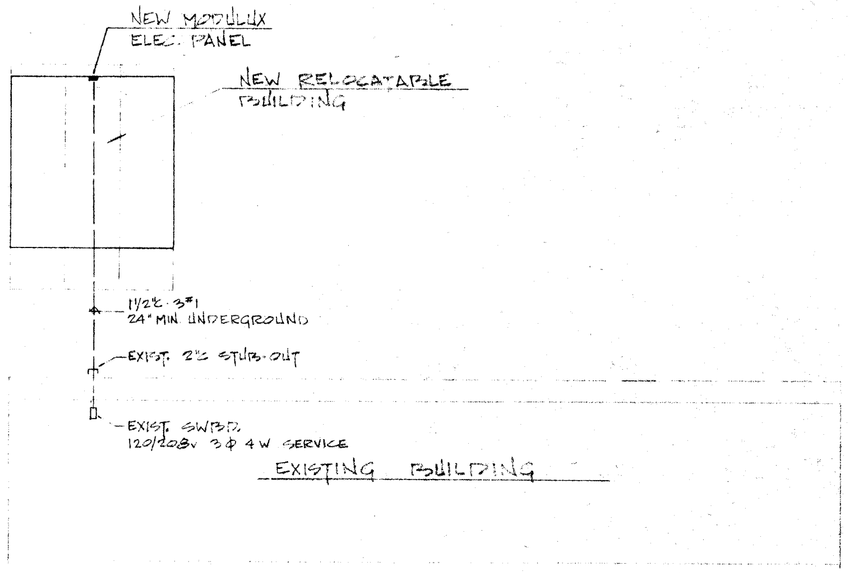

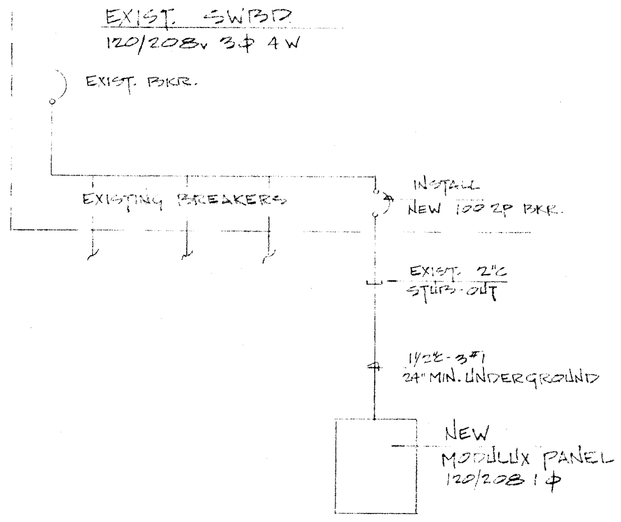

ONE LINE ELECTRICAL DIAGRAM
120/208v. 3 φ 4 WIRE

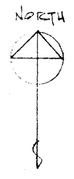

SITE PLAN SCALE 1"=20'-0"

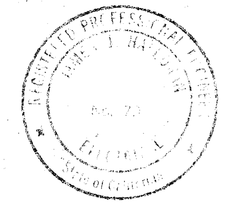

NO.	DESCRIPTION	DATE	BY

REVISIONS

APPROVED BY — STATE FIRE MARSHALL

APPROVED BY — OFFICE OF ARCHITECTURE & CONSTRUCTION

APPROVED BY — STRUCTURAL ENGINEER

APPROVED BY — ARCHITECT

RD Galvez C4699

modulux — Visalia California

EISSLER ELEM. SCHOOL
BAKERSFIELD CITY S.D.

BAKERSFIELD —— CALIFORNIA

RELOCATABLE BUILDING

ELECTRICAL SITE PLAN

DRAWN BY:	MG
CHECKED BY	12/12/67
DATE:	12-6-67
SCALE:	AS NOTED
APPROVED BY:	
W. O. NO:	
CONT. NO.	30222
DWG. NO.	E-1

30222