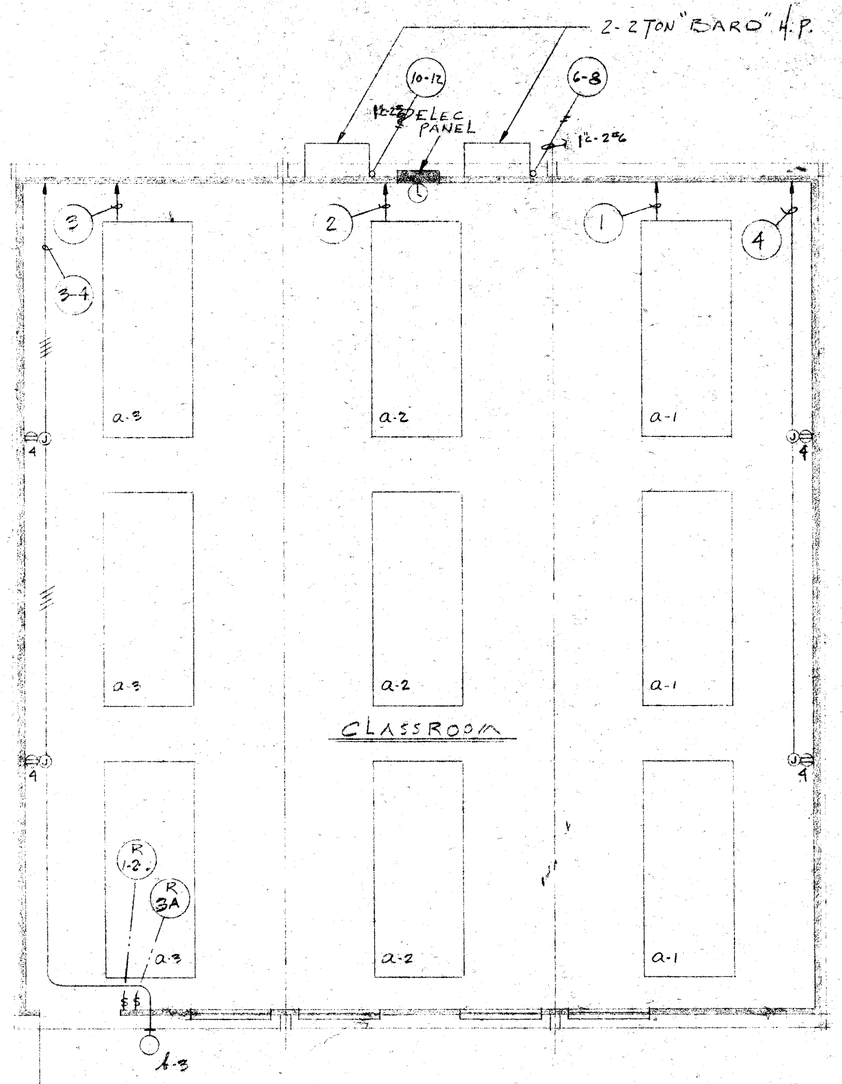

FLOOR PLAN, LIGHTING & POWER LAYOUT
SCALE: 1/4"=1'-0"

TYPE CEILING ACOUST-LUX
TYPE ROOF INSULATION 3/4" STYROFOAM

FIXTURE SCHEDULE		
TYPE	DESCRIPTION	MOUNTING
a	CEPCO. 4 LAMPS S/N 14106	RECESSED
1	PRESCOLITE 2 LAMPS S/N 14102	WALL

BASIC REQUIREMENTS

TWO-2TON "CARO" H.P.
120/208V 1Ø ELECTRICAL SERVICE.
BASIC STD. LIGHTING SYSTEM.

120/208V 1Ø SERVICE

ELECTRICAL PANEL SCHEDULE

CIR. NO.	A	B	C	CIR. NO.	DESCRIPTION
1	1008			20 / 1	LIGHTS
2	1008				
3		1208			
4		900			RECEPTACLES
5	—			— / —	SPACE ONLY
6	8000			50 / 2	2-TON HEAT PUMP
7				— / —	SPACE ONLY
8					
9		—		— / —	SPACE ONLY
10		8000		50 / 2	2-TON HEAT PUMP
11			—	— / —	SPACE ONLY
12					
TOTAL	10016	10108		FEEDER: 1 1/2"-3#1	

MAX. CONN. LOAD 20.2KVA MAIN BKR. 125A-2P BUS. 125A

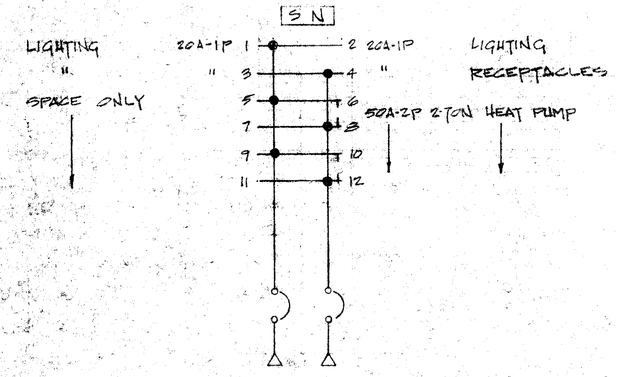

LADDER DIAGRAM

GENERAL NOTES

1. PROVIDE 4 LOW VOLTAGE S[illegible] AND CONTROL TRANSFORMER IN OUTSIDE ACCESS PANEL FOR LIGHTING CONTROL.
2. PROVIDE CIRCUIT BREAKER [illegible] FOR CIRCUITS.
3. SEE SITE PLAN DRAWINGS FOR UTILITY REQUIREMENTS.

APPROVED BY
REGISTERED PROFESSIONAL ENGINEER — JAMES T. HALLDORN — No. 7911 — ELECTRICAL
ELECTRICAL ENGINEER

NO.	DESCRIPTION	DATE	BY

REVISIONS

APPROVED BY
STATE FIRE MARSHALL

APPROVED BY
OFFICE OF ARCHITECTURE & CONSTRUCTION

APPROVED BY
STRUCTURAL ENGINEER

APPROVED BY
R.P. Galvez C 4699
ARCHITECT

modulux

EISSLER ELEM. SCHOOL
WILLIAM PENN ELEM. SCHOOL
BAKERSFIELD CITY SCH. DIST.
BAKERSFIELD — CALIFORNIA

RELOCATABLE BUILDING
ELECTRICAL LAYOUT & DETAILS

DRAWN BY: [illegible]
CHECKED BY: MC 12.18.67
DATE: 12-6-67
SCALE: AS NOTED
APPROVED BY:
W. O. NO:
CONT. NO. 3022
DWG. NO. E-3

3022