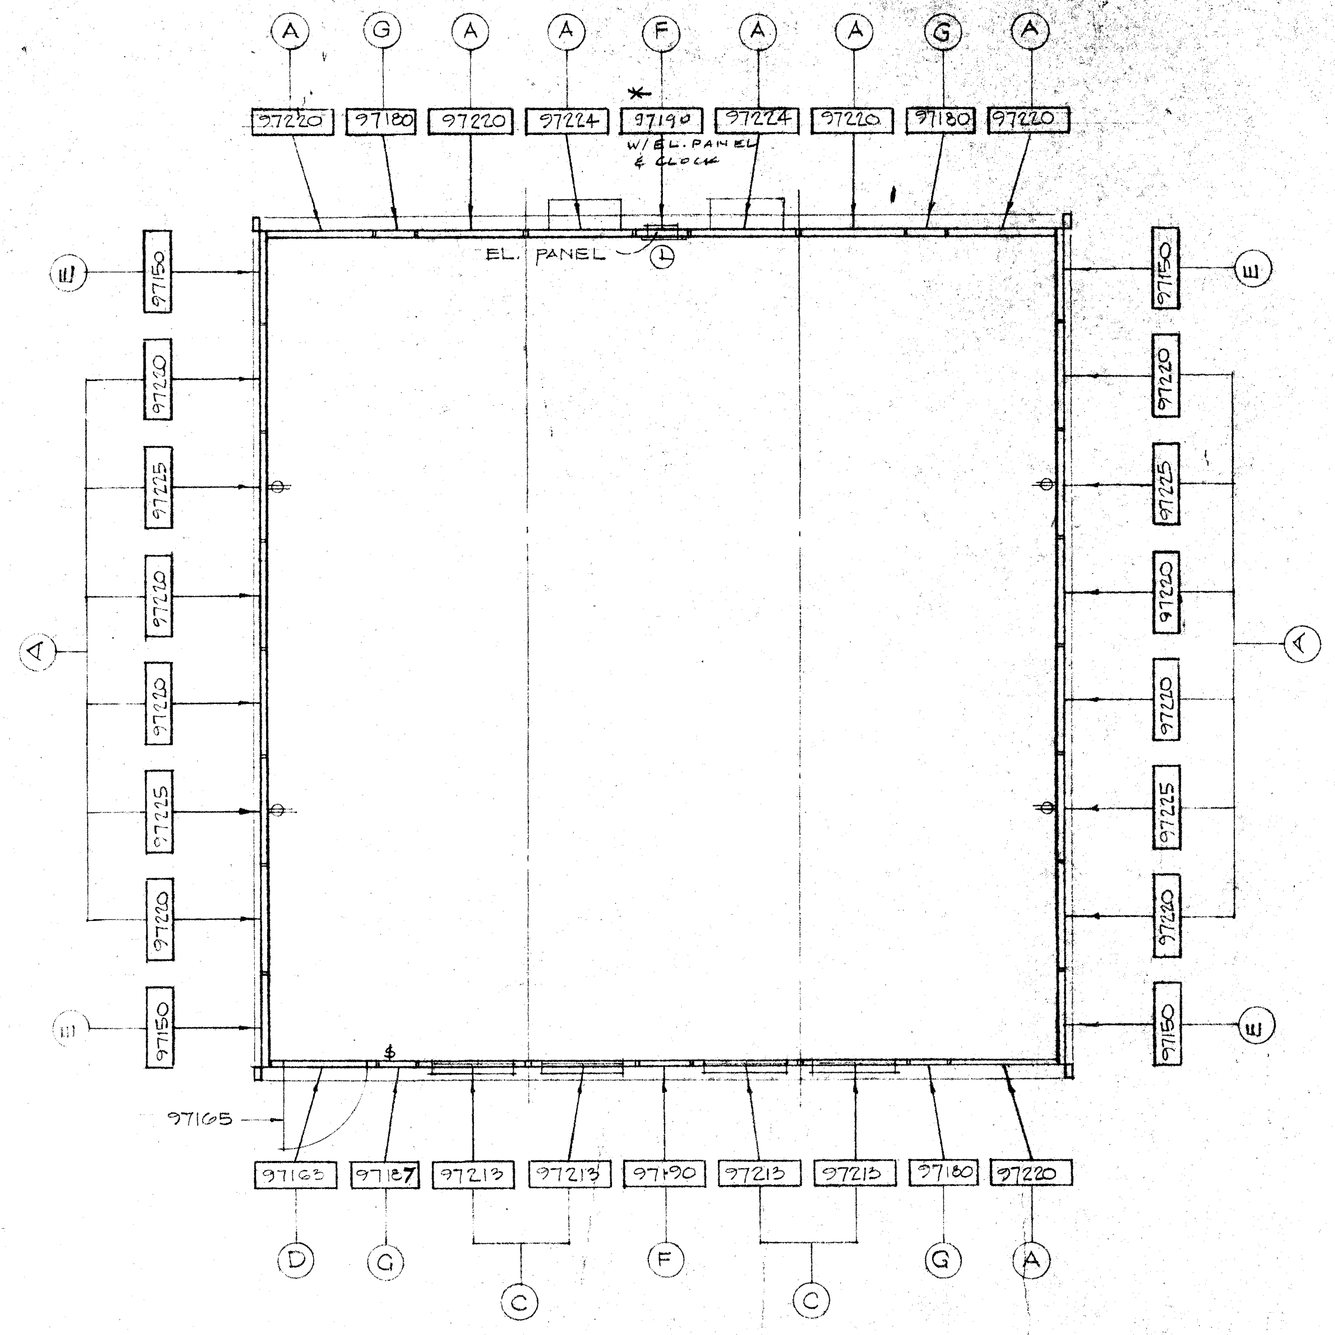

PANEL LAYOUT

SCALE: 1/4"=1'-0"

NOTE: PANELS ON 32'-0" SIDE MUST BE INSTALLED FIRST, STARTING @ CORNERS.

CODE NO	NUMBERED	REMARKS
		EXTERIOR PANELS
97150	4	
97165	1	
97180	3	
97190	1	
97213	4	
97220	13	
97224	2	
97225	4	
97187	1	
* 97190	1	W/EL PANEL & CLOCK
97165	1	DOOR

NO.	DESCRIPTION	DATE	BY

REVISIONS

APPROVED BY — STATE FIRE MARSHALL

APPROVED BY — OFFICE OF ARCHITECTURE & CONSTRUCTION

APPROVED BY — STRUCTURAL ENGINEER

APPROVED BY — ARCHITECT

modulux INC NEWARK CALIFORNIA

EISSLER ELEM. SCHOOL
WILLIAM PENN ELEM. SCHOOL
BAKERSFIELD CITY SCH. DIST.
BAKERSFIELD CALIFORNIA
RELOCATABLE BUILDING
PANEL LAYOUT — 30'-0"

DRAWN BY: D
CHECKED: M/J/B/C/
DATE: 12-19-67
SCALE: 1/4"=1'-0"
APPROVED:
W. O. NO.:
CONT. NO. 3022
DWG. NO. 237

L-3

3022