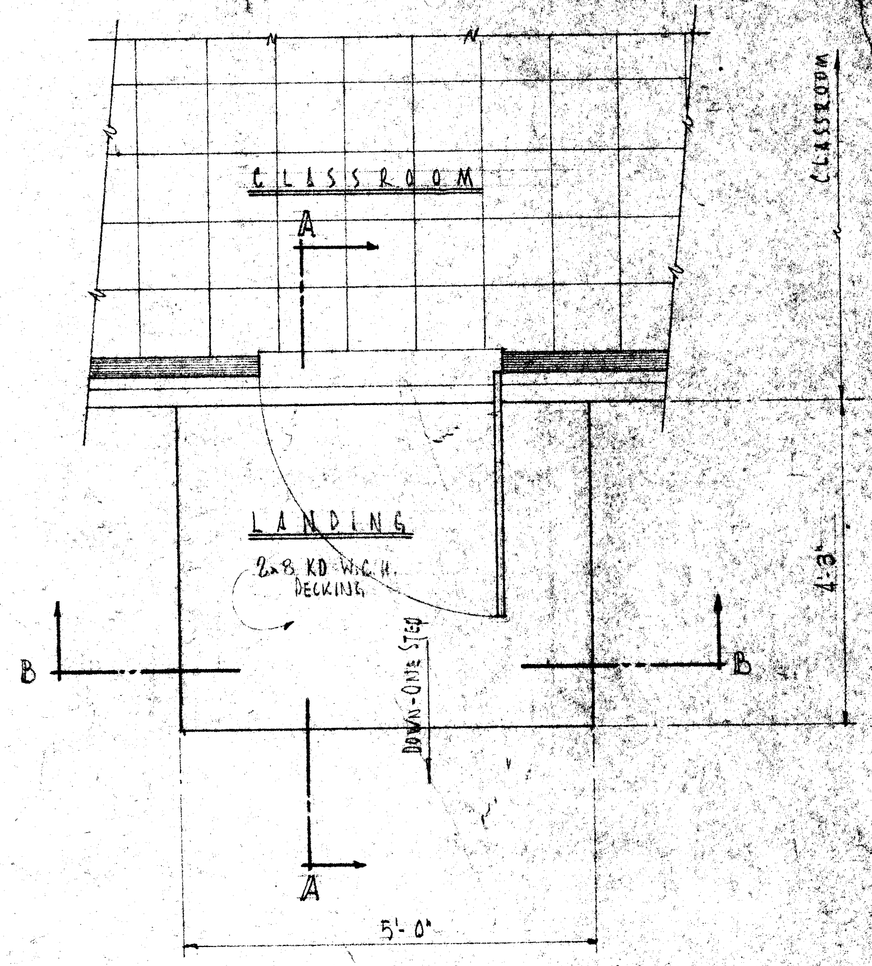

LANDING - PLAN VIEW

SCALE: 3/4" = 1'-0"

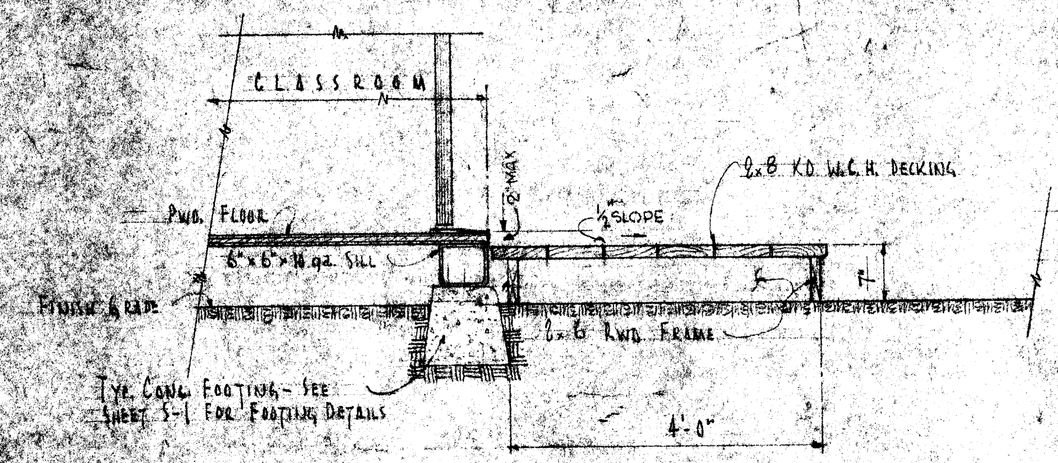

SECTION THRU LANDING "A-A"

SCALE: 3/4" = 1'-0"

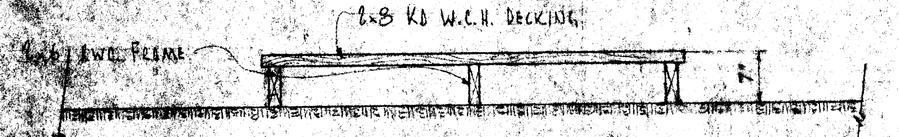

SECTION THRU LANDING "B-B"

SCALE: 3/4" = 1'-0"

NOTE:
ALL PLATFORM FRAMING SHALL BE TREATED W/ CREOSOTE OR EQUAL, TERMITE PROOFING

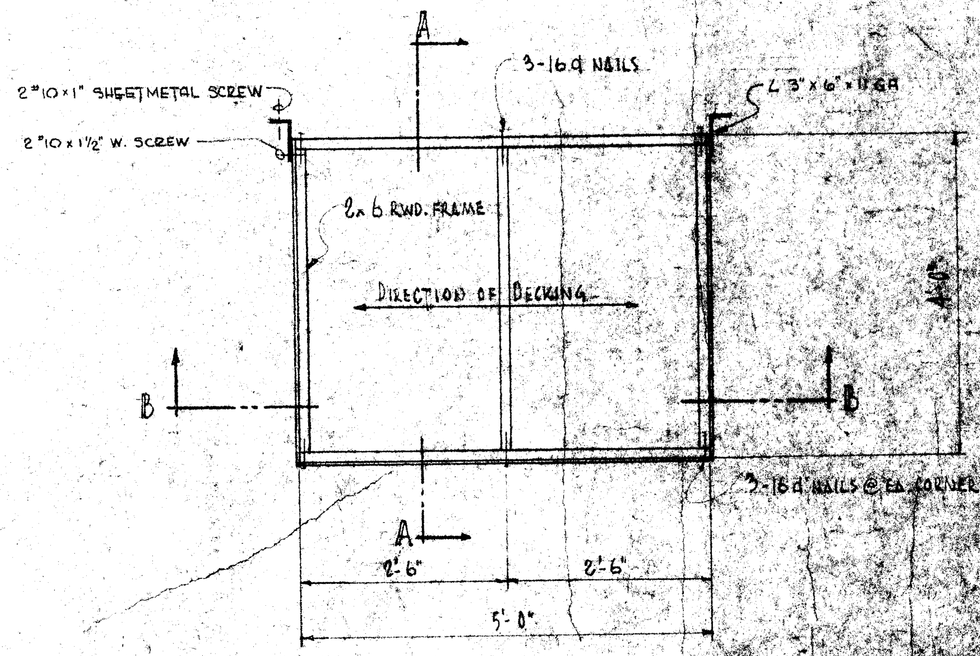

LANDING - FRAMING PLAN

SCALE: 3/4" = 1'-0"

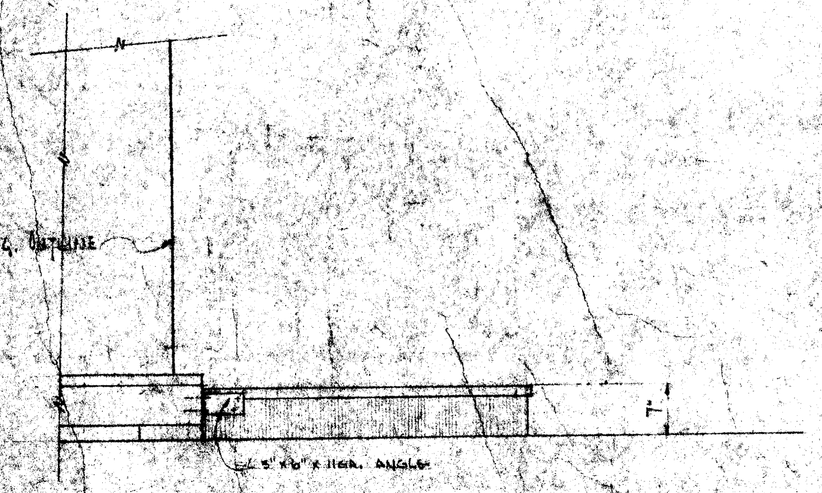

LANDING - SIDE ELEVATION

SCALE: 3/4" = 1'-0"

ALTERNATE LANDING - BY SCHOOL DISTRICT

NO.	DESCRIPTION	DATE	BY
	REVISIONS		

APPROVED BY — SCHOOL DISTRICT

APPROVED BY — STATE FIRE MARSHALL

APPROVED BY — OFFICE OF PUBLIC SCHOOL CONSTRUCTION

DESIGNED BY

BIGGLER ELEM. SCHOOL
WILLIAM PENN ELEM. SCHOOL
CAMDEN CITY SCHOOL DIST.
RELOCATABLE BUILDING
LOCATED AT VARIOUS SITES

DRAWN BY: MG
DATE: 11-6-72
CHECKED BY:
APPROVED BY:
SCALE:
JOB NO. 5022

S-1