ELEVATIONS
PRIMARY CLASSROOM
20 21
SCALE: 1/4" = 1'-0"

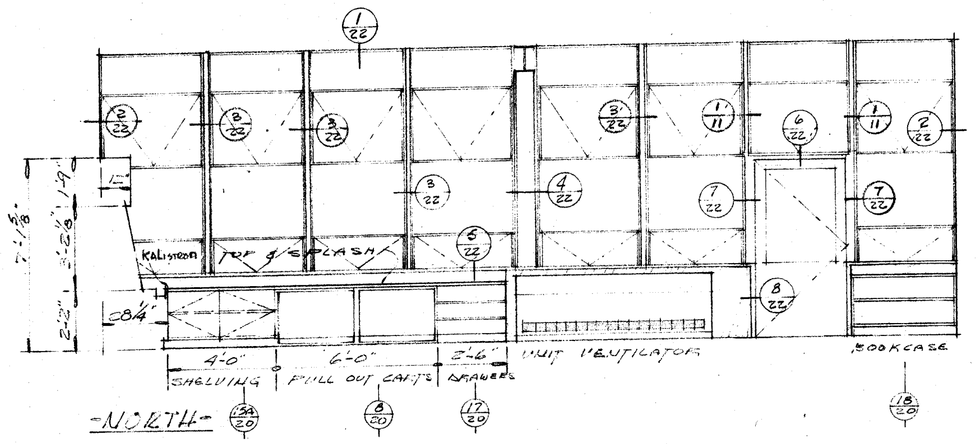

-NORTH-

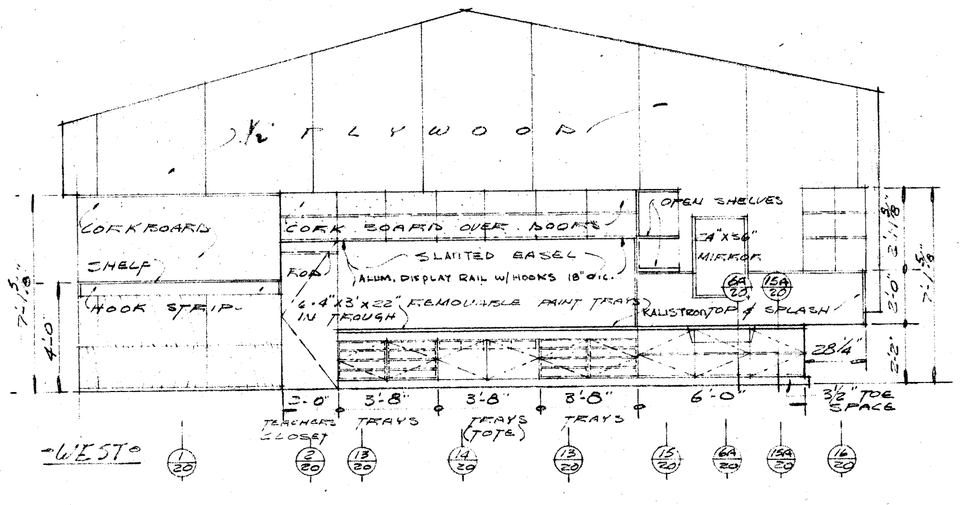

-WEST-

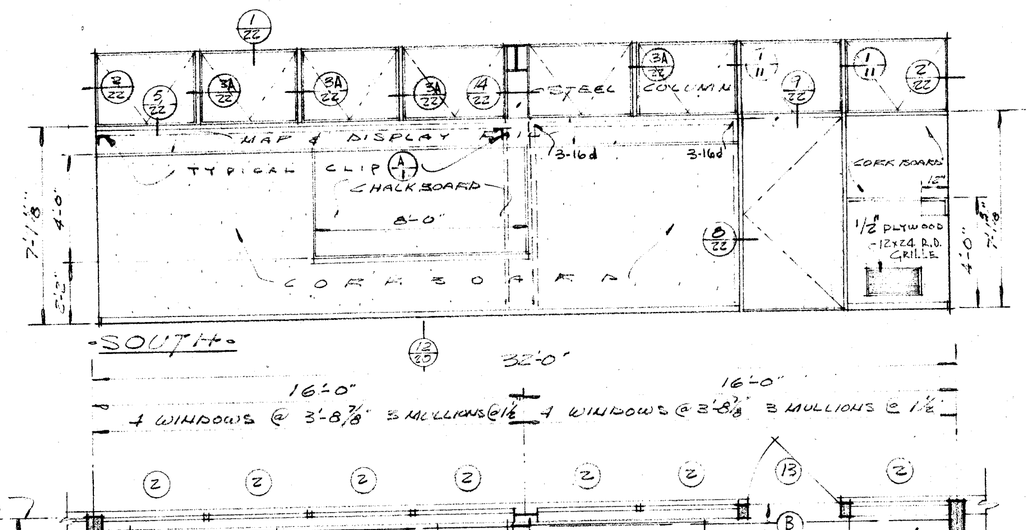

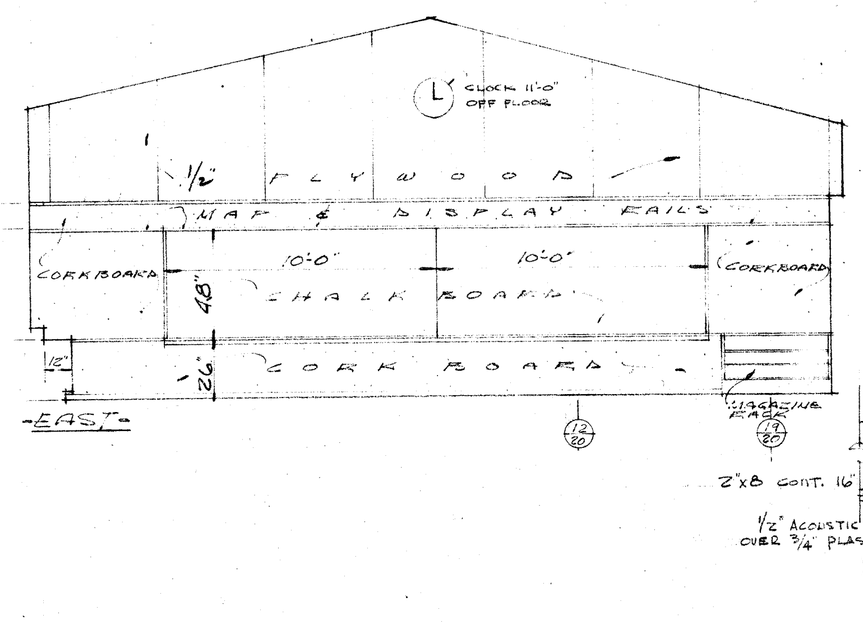

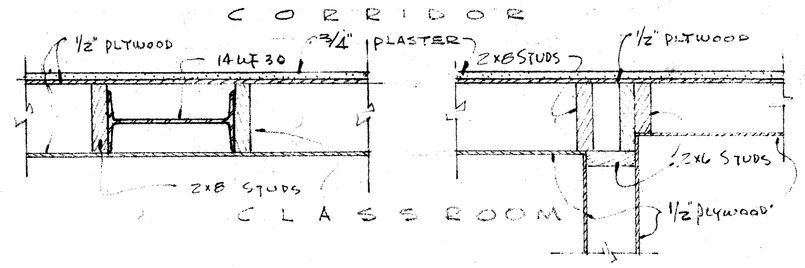

• TYPICAL PLAN (A/A11) •
SCALE 1" = 1'-0"

(TYPICAL WALL DETAILS BELOW EGG-CRATED CEILING SHOWING RELATIONS OF STEEL COLUMNS TO WALL & 2X8 WALL TO 2X6 WALLS.

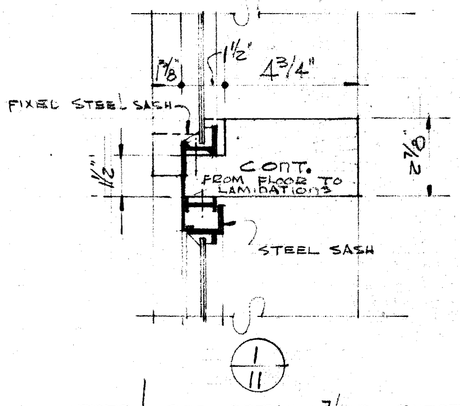

(1/11)
NOTE! SEE DETAIL 7/22 SHEET 22 FOR JAMB DETAIL BELOW DOOR
SCALE: 3" = 1'-0"

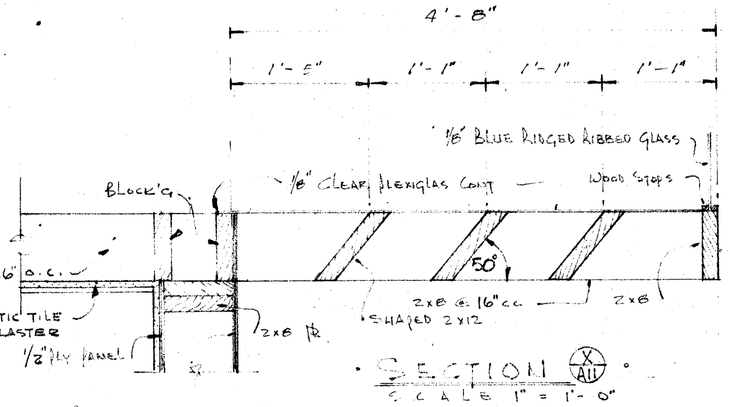

• SECTION (X/A11) •
SCALE 1" = 1'-0"

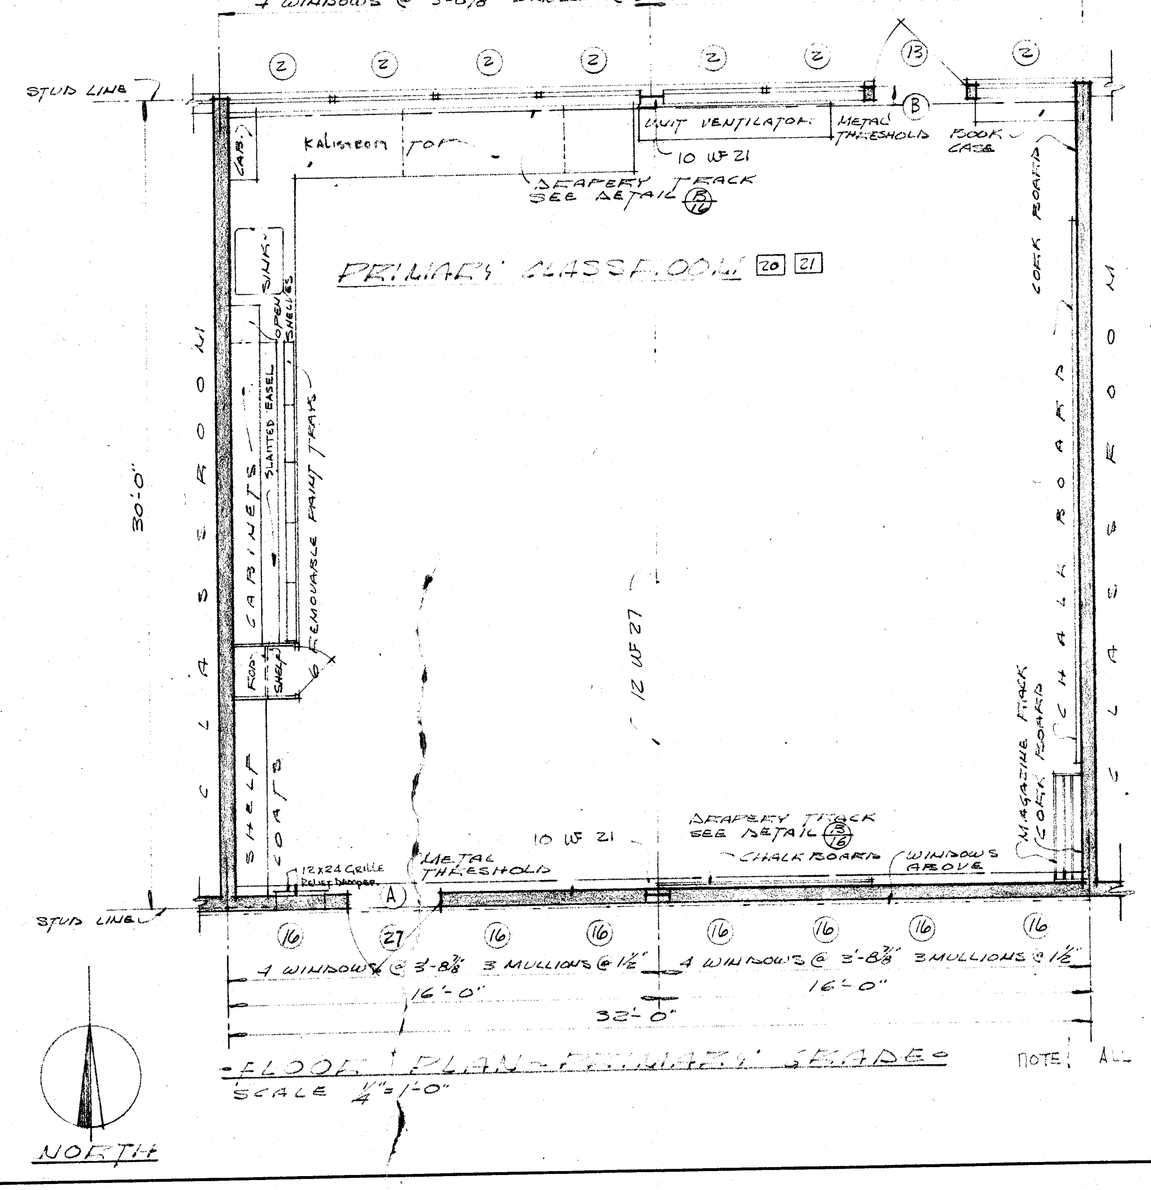

-FLOOR PLAN-PRIMARY GRADES-
SCALE 1" = 1'-0"

NOTE: ALL STUDDING 2"x6" UNLESS SHOWN OTHERWISE

NORTH

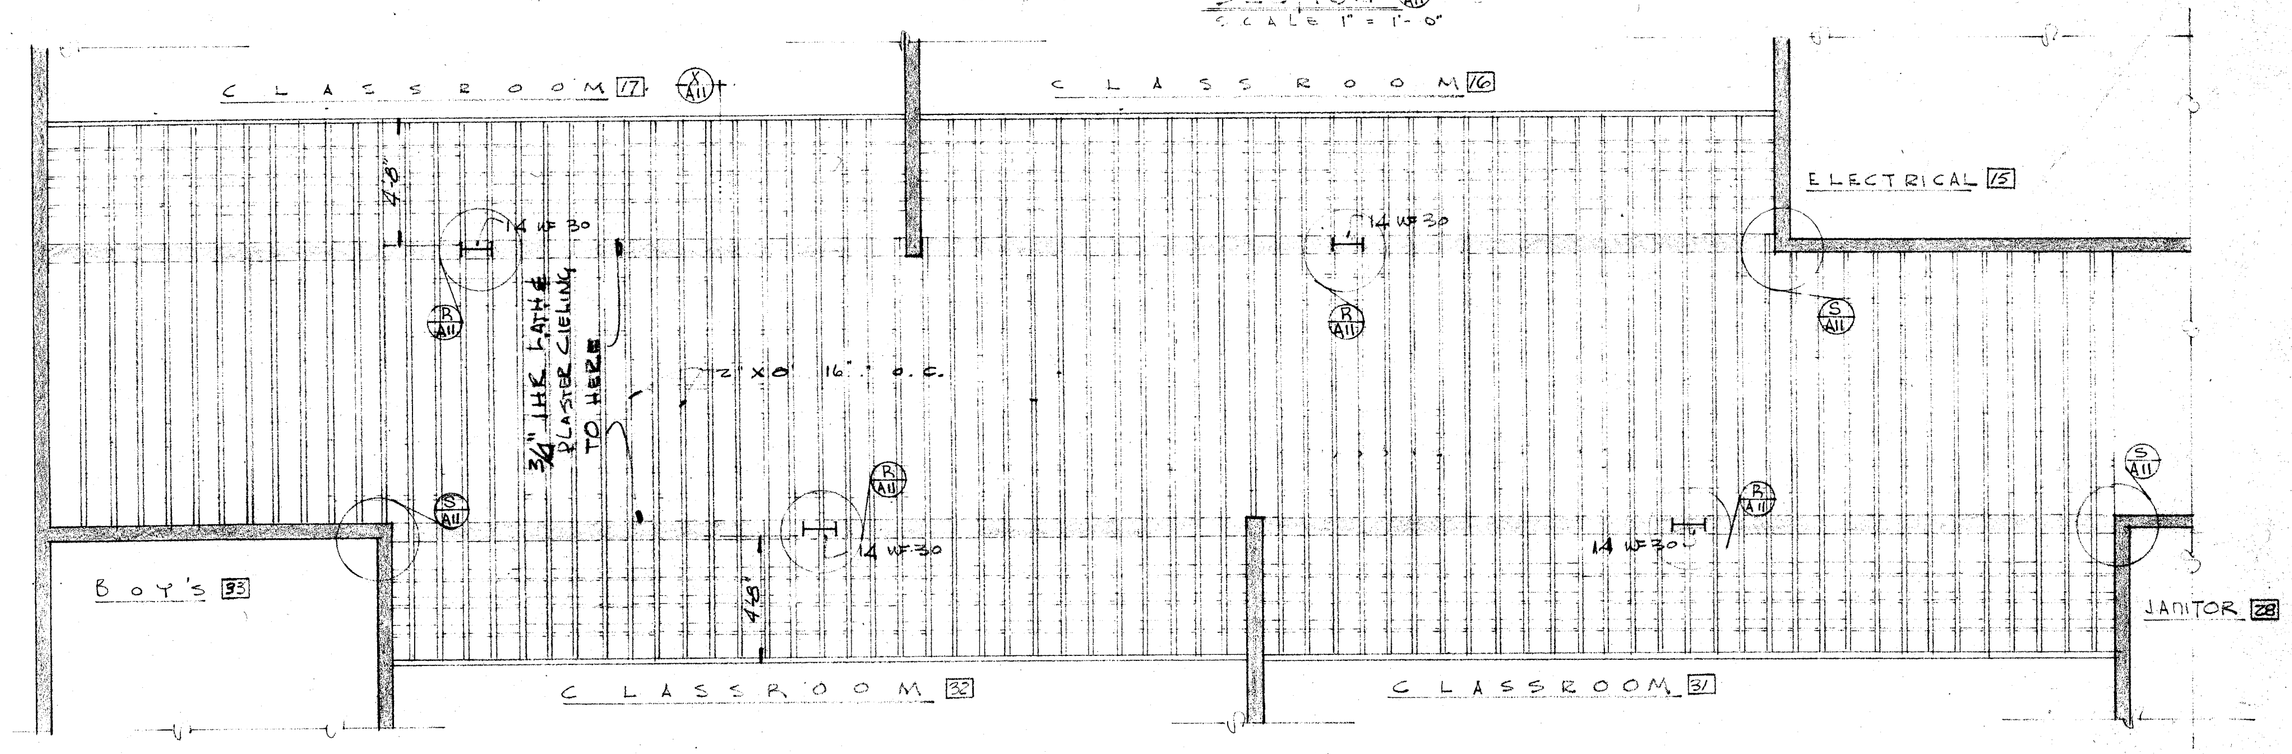

PLAN OF CEILING GRID
¼" = 1'-0"

NOTE! GRID AREA OVER CLASS RM TO BE COVERED WITH ⅛ CLEAR PLEXIGLAS W/ P-4 PATTERN. SMOOTH SIDE UP.
ALL JOINTS OF 48"x36" SHEETS TO FALL ON GRID MEMBERS.
CEILING ON CORRIDOR TO BE ¾" plaster

531
19 239
3-11-54
Tyler F. Hampton

DIVISION OF ARCHITECTURE
APPROVED MAR 17 1954
W. Byron Beggs

BOARD OF EDUCATION:
PRES.
SEC.

-FLOOR PLAN-
-ELIMALY GRADES-20&21
-DETAILS-
-WILLIAM PENN SCHOOL-

WHITNEY BIGGAR ARCHITECT
MEMBER AMERICAN INSTITUTE OF ARCHITECTS
3601 STOCKDALE HIGHWAY
BAKERSFIELD, CALIFORNIA
29285 REGISTRATION C-1128

PROJECT NO. 2-54
DRAWN BY:
CHECKED BY
DATE: 2-17-54
SHEET OF A11