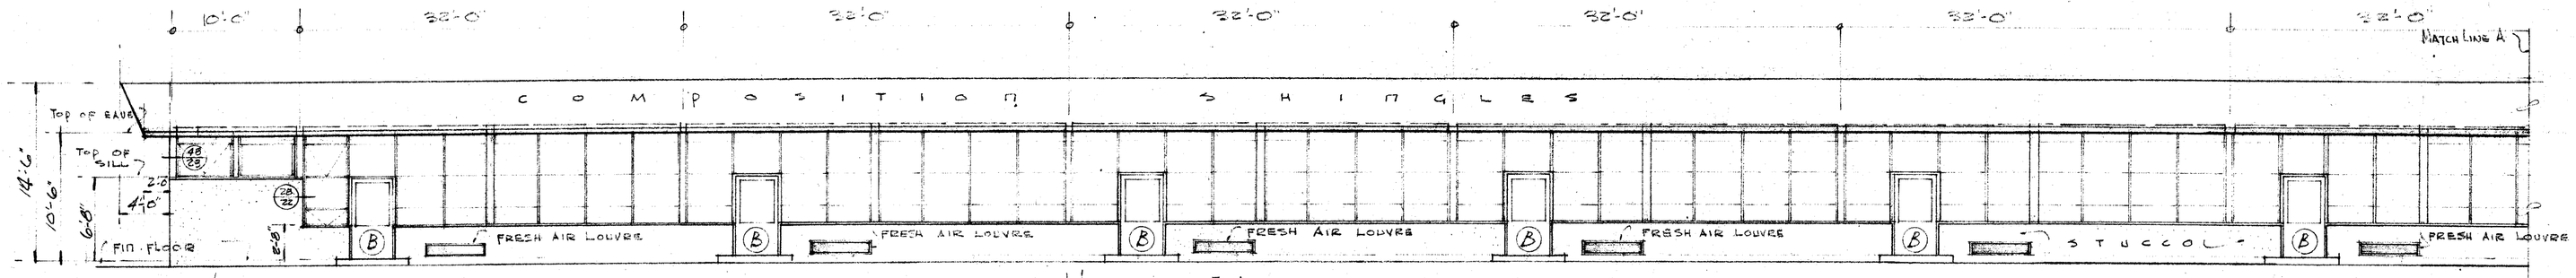

NOTE! FRESH AIR LOUVRE BY MECHANICAL CONTRACTOR

NORTH ELEVATION
SCALE 1/8" = 1'-0"

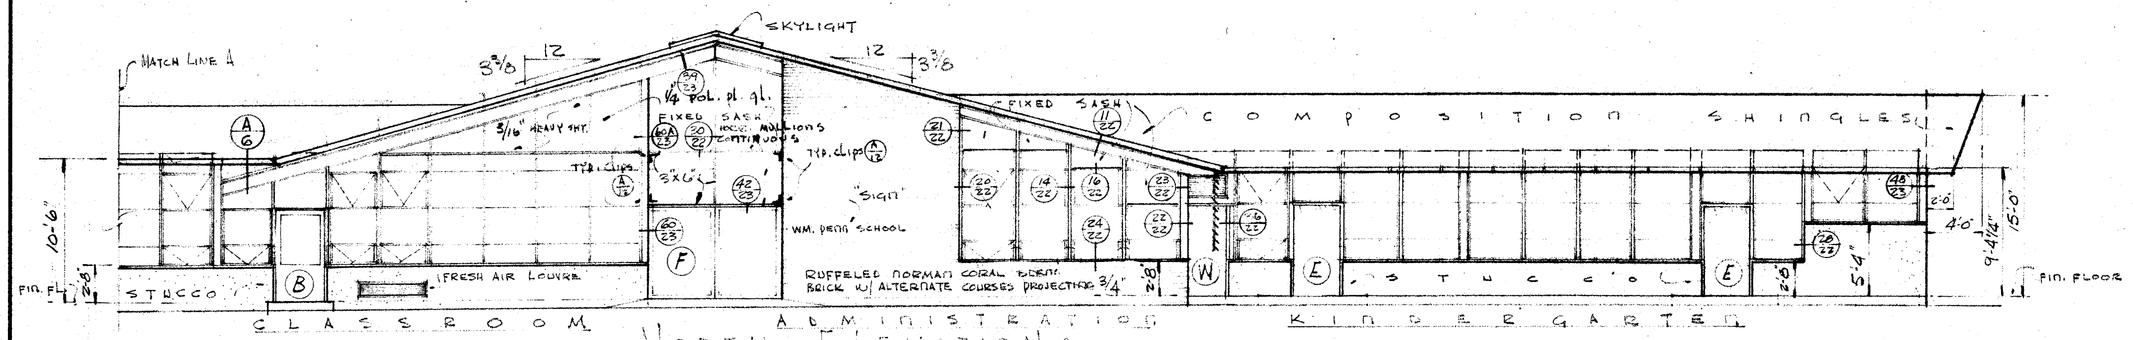

NORTH ELEVATION
SCALE 1/8" = 1'-0"

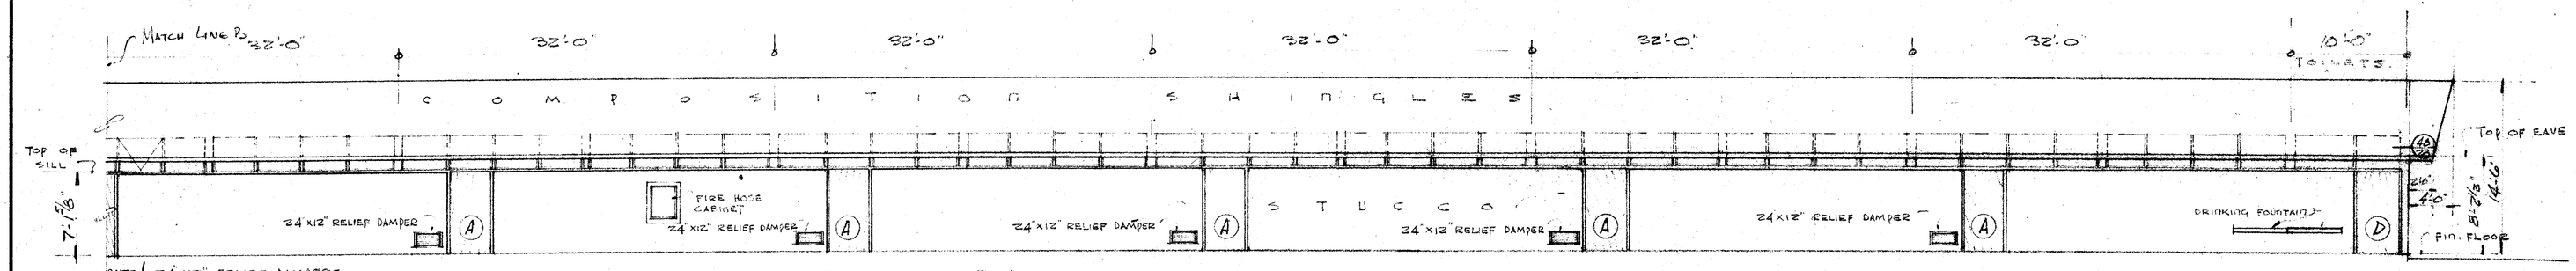

NOTE! 24"x12" RELIEF DAMPERS BY MECHANICAL CONTRACTOR

SOUTH ELEVATION
SCALE 1/8" = 1'-0"

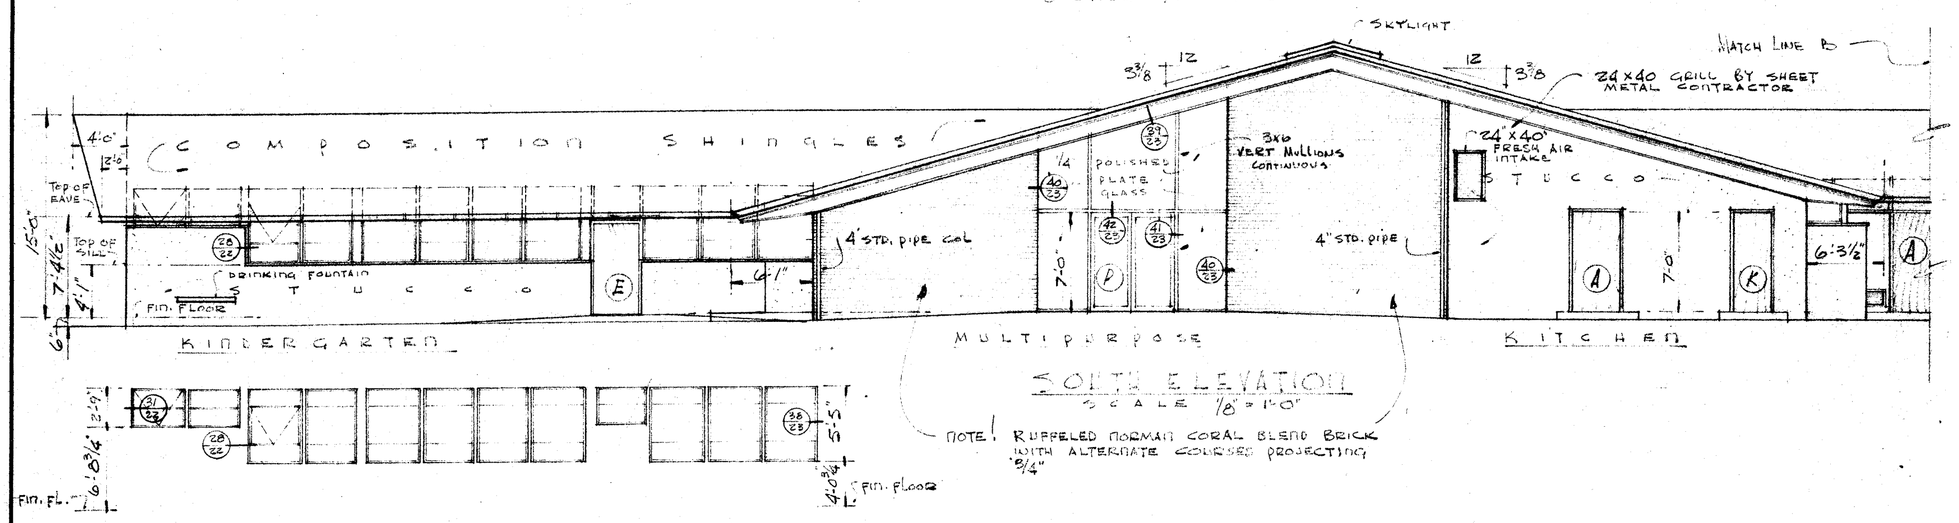

SOUTH ELEVATION
SCALE 1/8" = 1'-0"

NOTE! RUBBLED NORMAN CORAL BLEND BRICK WITH ALTERNATE COURSES PROJECTING 3/4"

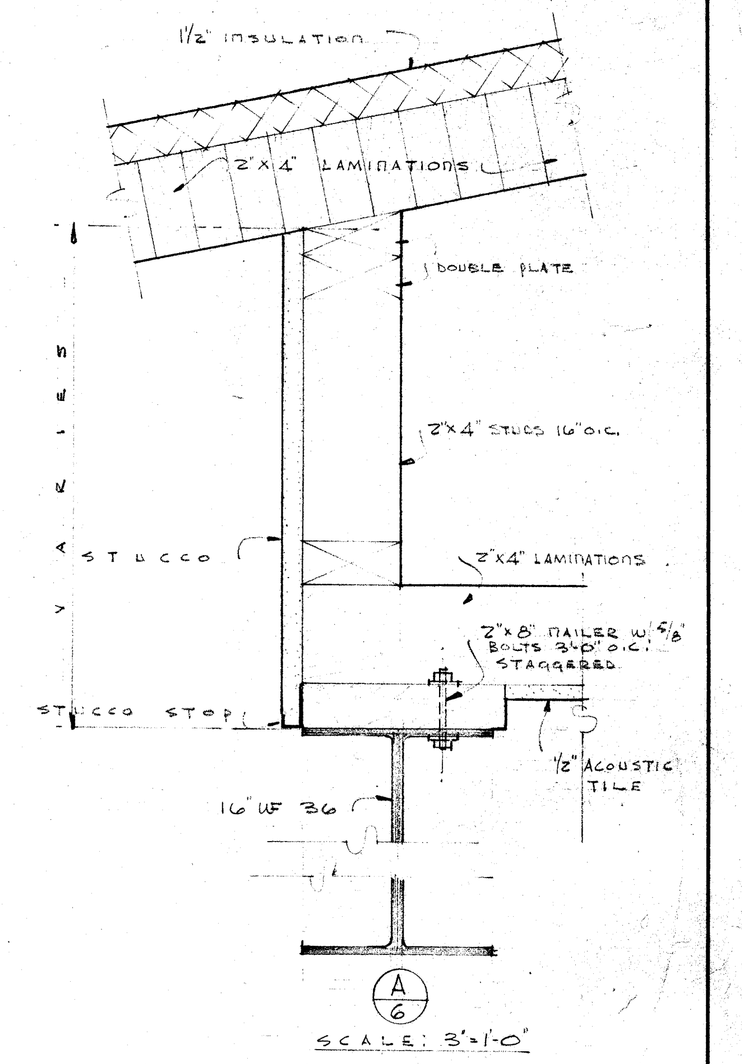

A/6
SCALE: 3" = 1'-0"

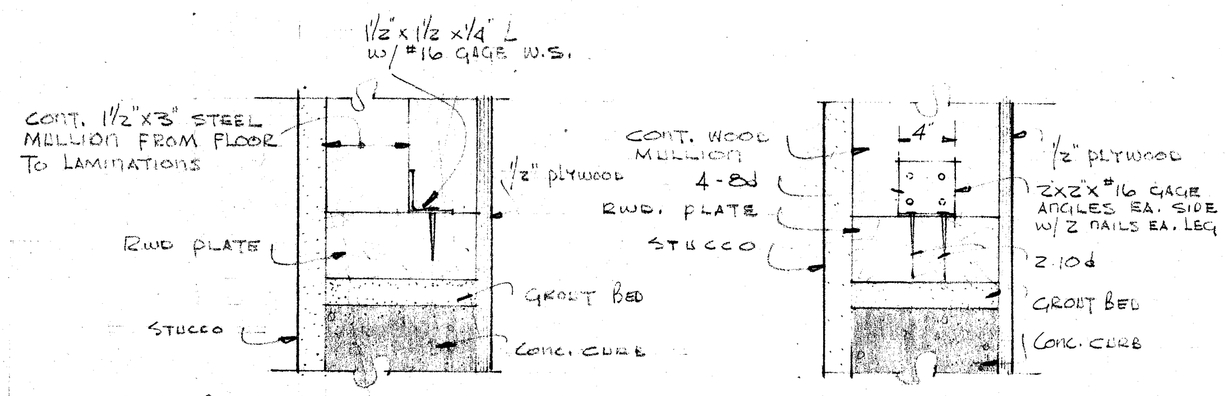

BASE CONNECTION OF CONT. STEEL MULLIONS
3" = 1'-0"

BASE CONNECTION OF WOOD MULLIONS & FLOOR JAMBS WHICH ARE CONT. MEMBERS
3" = 1'-0"

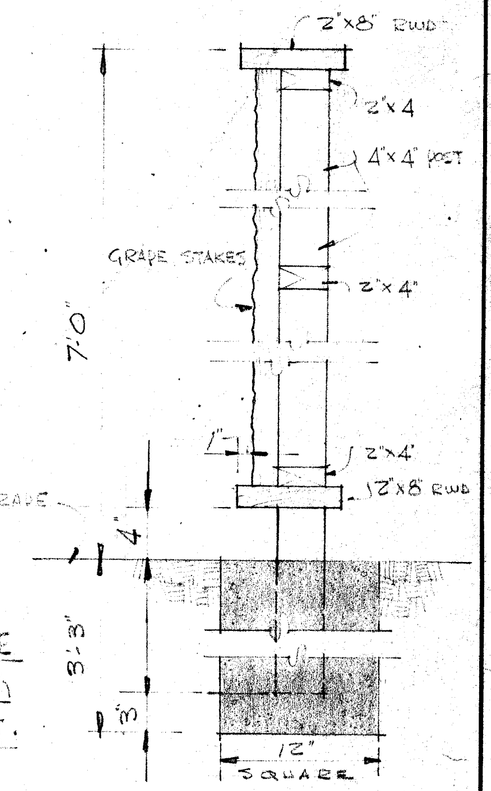

SECTION THRU GRAPE STAKE FENCE
SEE SITE PLAN FOR LOCATION & LAYOUT.
SCALE: 1/2" = 1'-0"

531
19 239
3-11-54
John W. Templeton

DIVISION OF ARCHITECTURE
State of California Department of Public Works
Division of Architecture
Approved Mar 1 1954
W. M. Wahlberg

BOARD OF EDUCATION
PRES.
SEC.

ELEVATIONS
WILLIAM PENN SCHOOL

Whitney Biggar
WHITNEY BIGGAR ARCHITECT
MEMBER AMERICAN INSTITUTE OF ARCHITECTS
3601 STOCKDALE HIGHWAY
BAKERSFIELD, CALIFORNIA
29285 REGISTRATION C-1128

PROJECT NO:	2-54
DRAWN BY:	
CHECKED BY	
DATE:	2-15-54
SHEET OF	A6