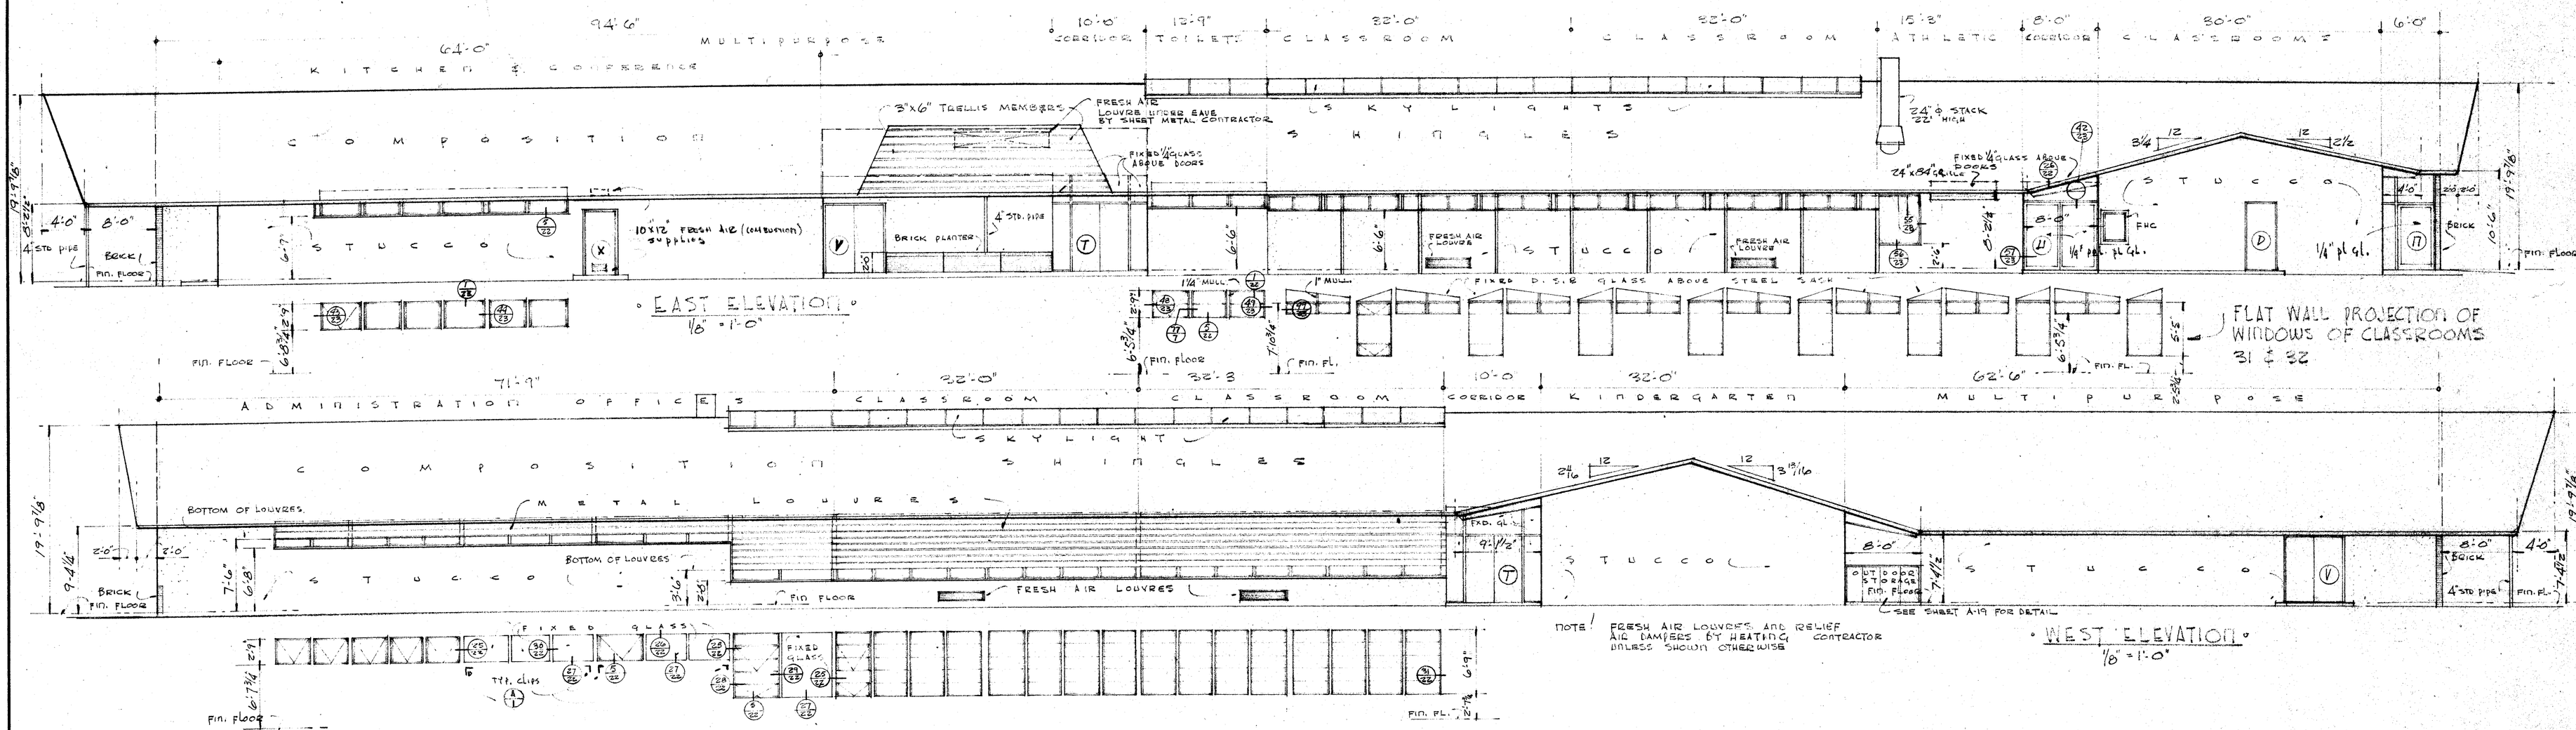

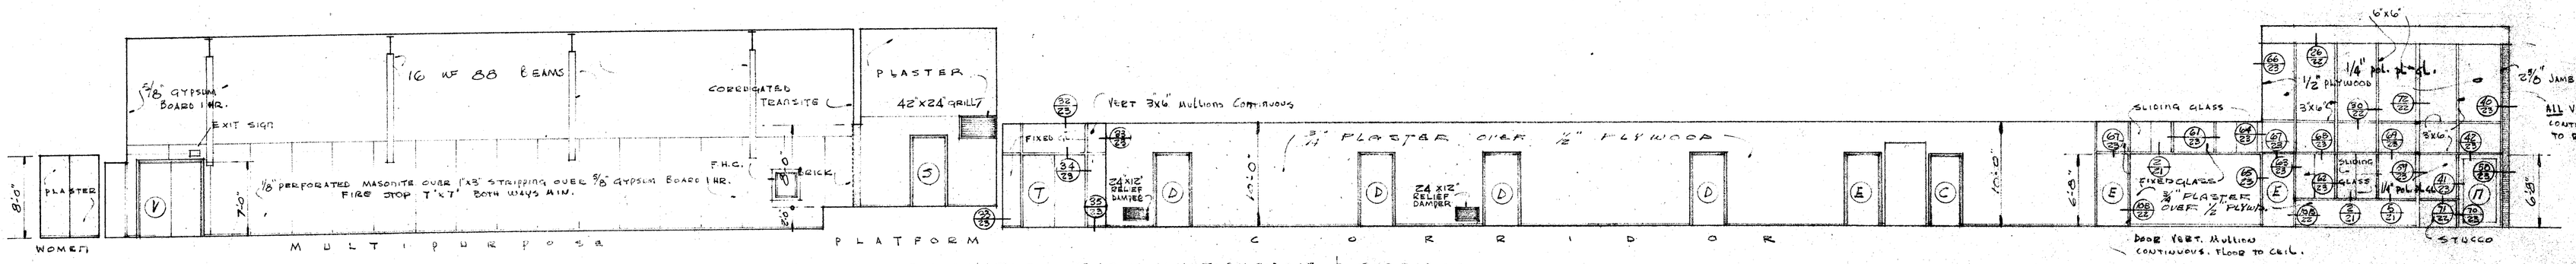

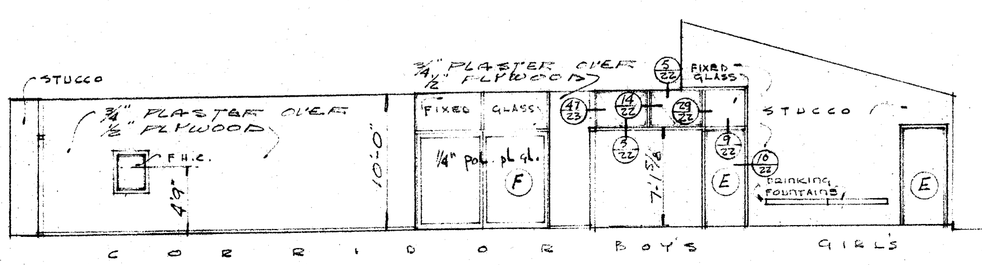

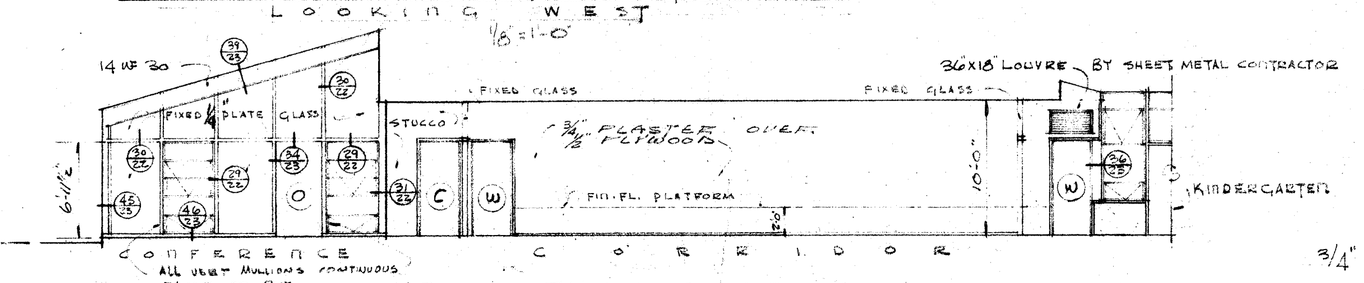

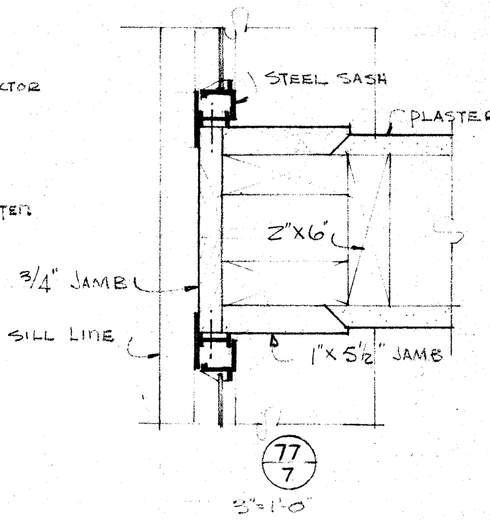

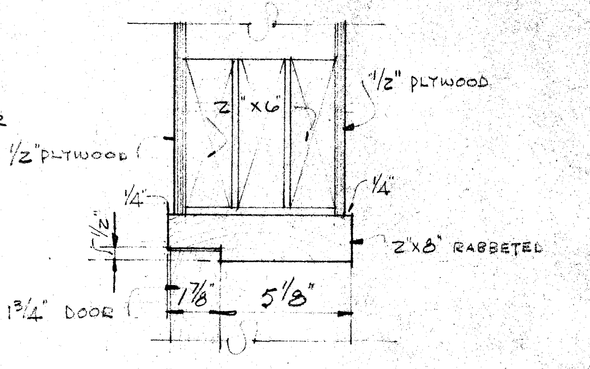

NOTE! INCREASE HEAD & JAMB 3/16" WHERE PLASTER OVER PLYWOOD OCCURS

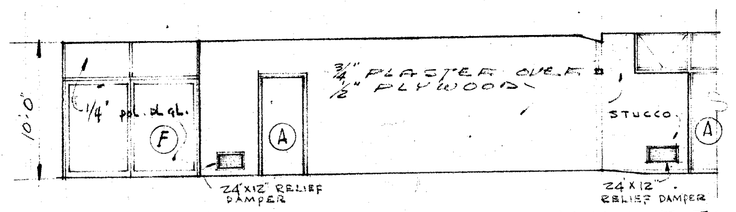

531
19 239
3-11-54
John K. Compton

DIVISION OF ARCHITECTURE
APPROVED MAY 11 1954

BOARD OF EDUCATION
PRES.
SEC.

ELEVATIONS
WILLIAM PENN SCHOOL

Whitney Biggar
WHITNEY BIGGAR ARCHITECT
MEMBER AMERICAN INSTITUTE OF ARCHITECTS
3601 STOCKDALE HIGHWAY
BAKERSFIELD, CALIFORNIA
29285 REGISTRATION C-1128

PROJECT NO: 2-54
DRAWN BY:
CHECKED BY
DATE: 2-10-54
SHEET A7 OF