SAN EMIDIO

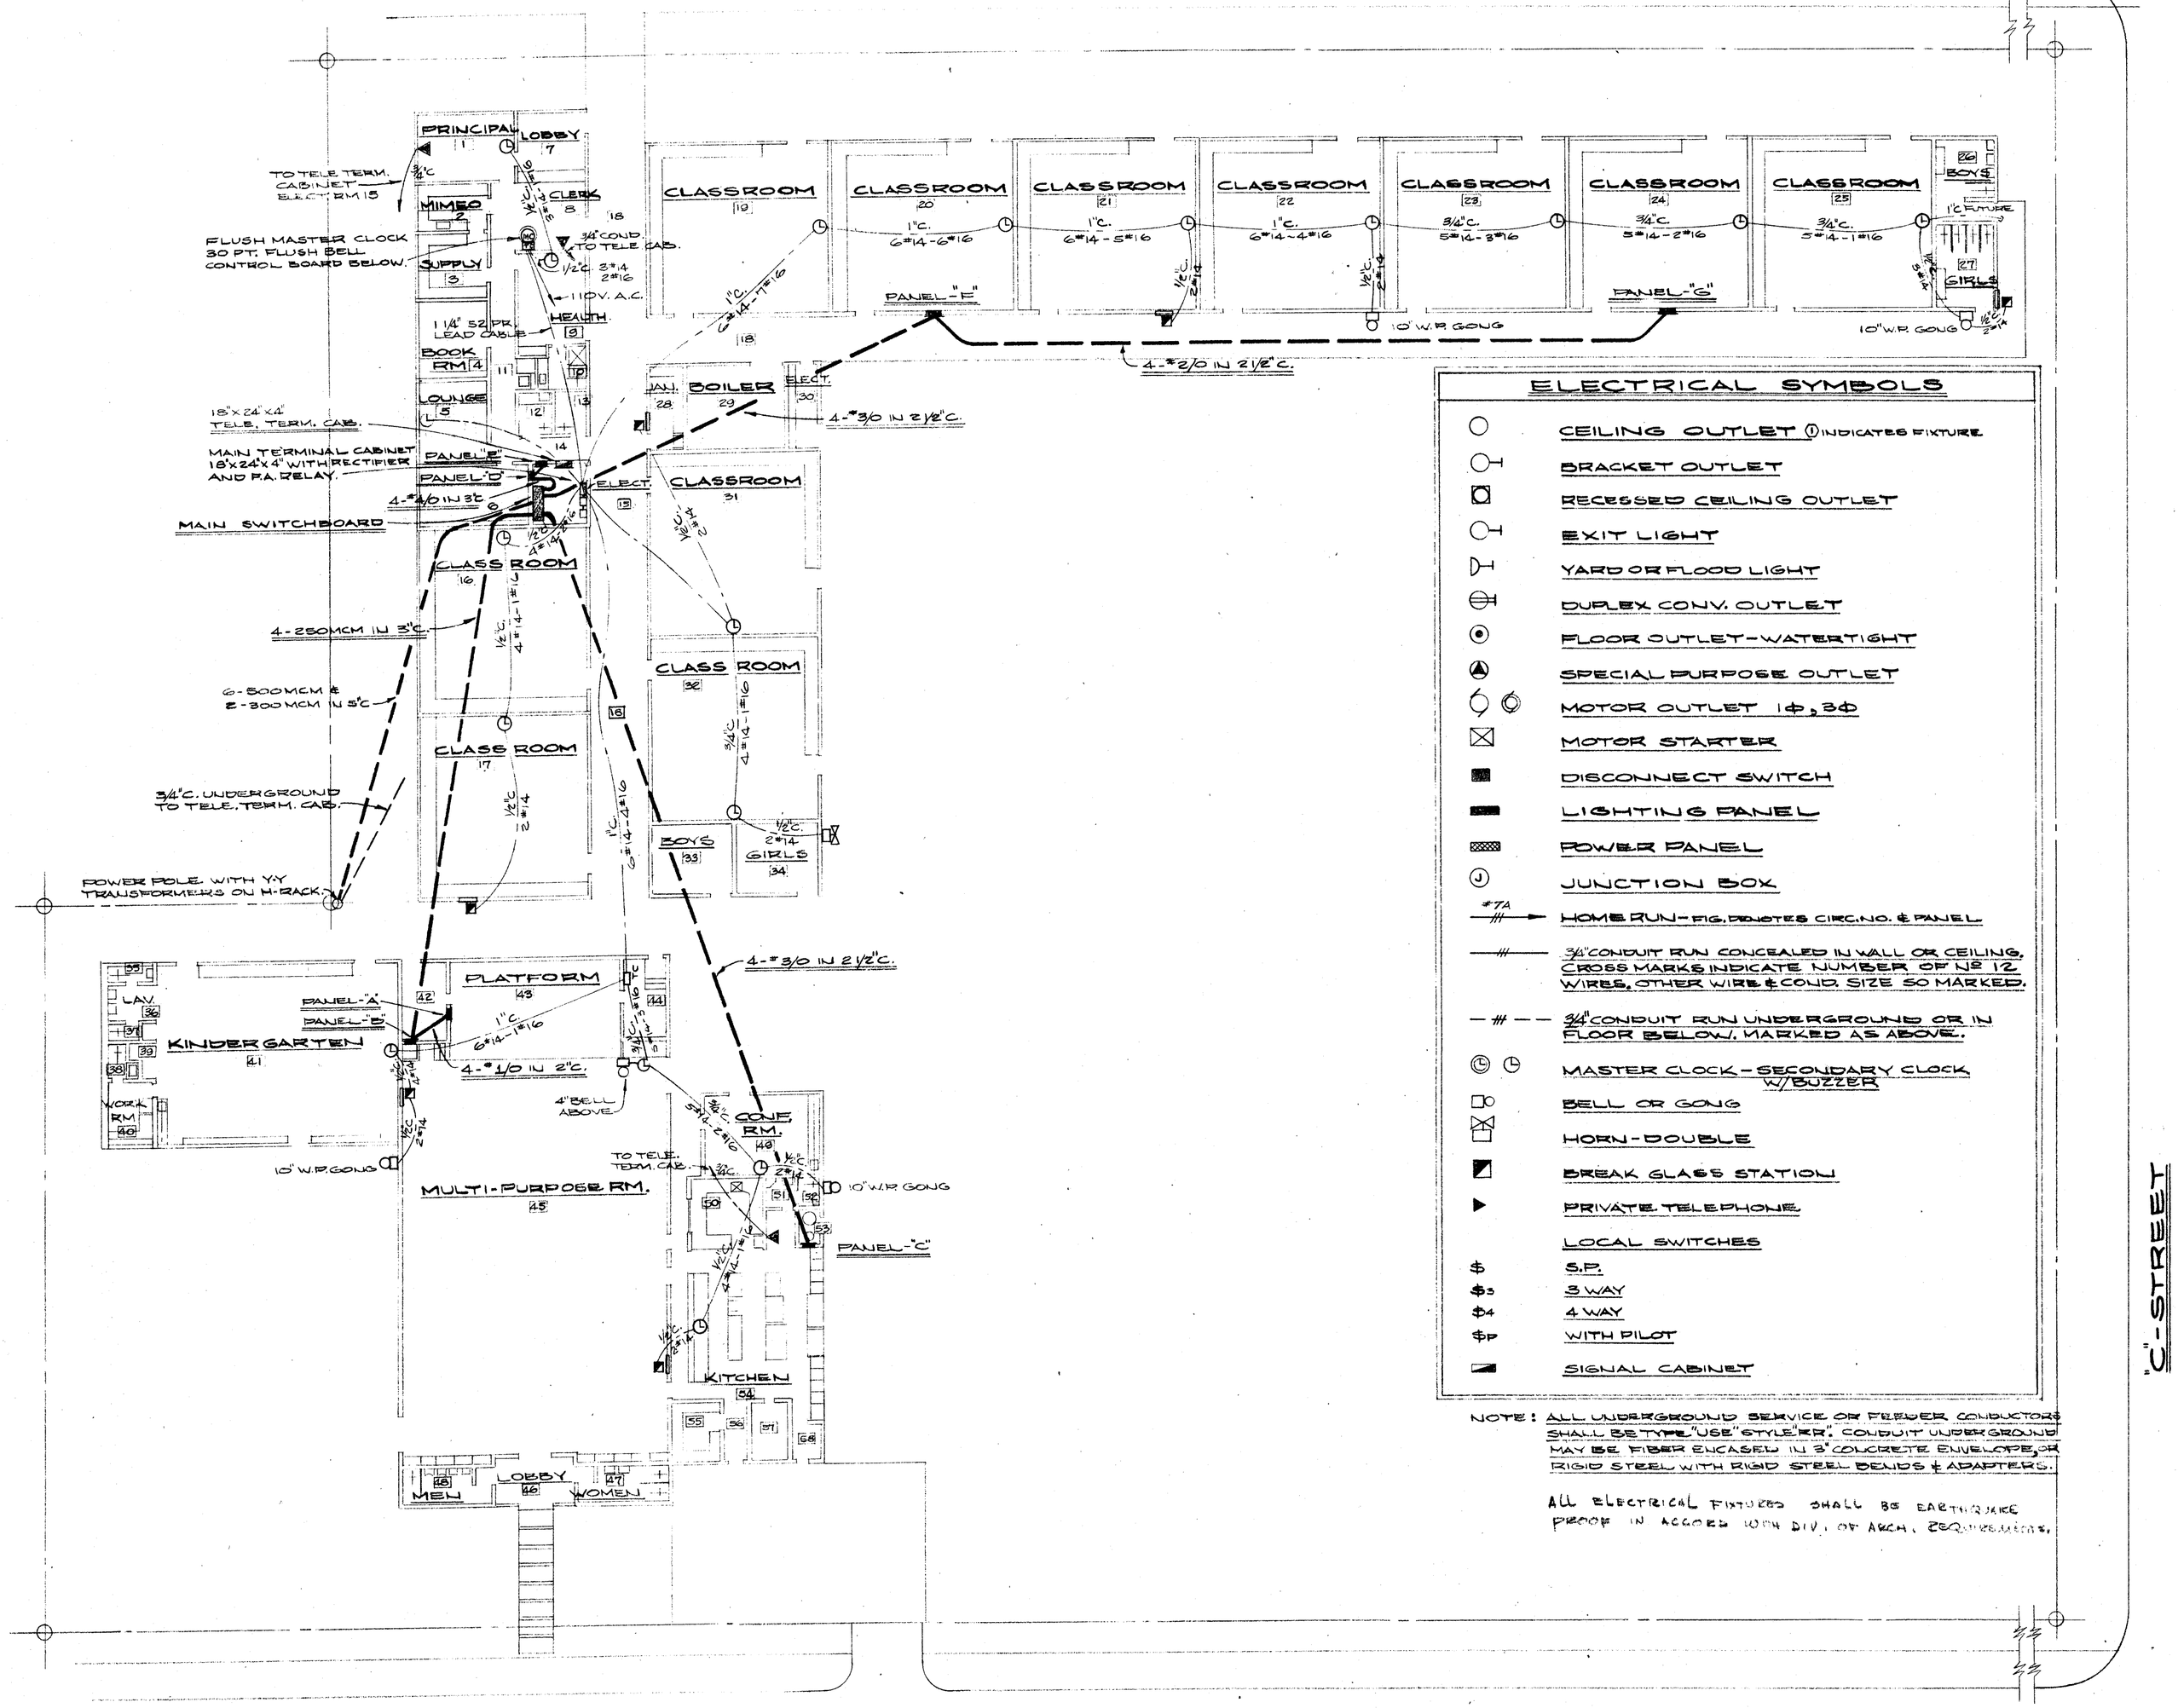

ELECTRICAL SYMBOLS

- CEILING OUTLET (1) INDICATES FIXTURE
- BRACKET OUTLET
- RECESSED CEILING OUTLET
- EXIT LIGHT
- YARD OR FLOOD LIGHT
- DUPLEX CONV. OUTLET
- FLOOR OUTLET-WATERTIGHT
- SPECIAL PURPOSE OUTLET
- MOTOR OUTLET 1Φ, 3Φ
- MOTOR STARTER
- DISCONNECT SWITCH
- LIGHTING PANEL
- POWER PANEL
- (J) JUNCTION BOX
- #7A → HOME RUN - FIG. INDICATES CIRC. NO. & PANEL
- ——//—— 3/4" CONDUIT RUN CONCEALED IN WALL OR CEILING, CROSS MARKS INDICATE NUMBER OF №12 WIRES, OTHER WIRE & COND. SIZE SO MARKED.
- – –//– – 3/4" CONDUIT RUN UNDERGROUND OR IN FLOOR BELOW, MARKED AS ABOVE.
- (C) (C) MASTER CLOCK - SECONDARY CLOCK W/BUZZER
- BELL OR GONG
- HORN - DOUBLE
- BREAK GLASS STATION
- PRIVATE TELEPHONE

LOCAL SWITCHES

- $ S.P.
- $3 3 WAY
- $4 4 WAY
- $P WITH PILOT
- SIGNAL CABINET

NOTE: ALL UNDERGROUND SERVICE OR FEEDER CONDUCTORS SHALL BE TYPE "USE" STYLE "R". CONDUIT UNDERGROUND MAY BE FIBER ENCASED IN 3" CONCRETE ENVELOPE, OR RIGID STEEL WITH RIGID STEEL BENDS & ADAPTERS.

ALL ELECTRICAL FIXTURES SHALL BE EARTHQUAKE PROOF IN ACCORD WITH DIV. OF ARCH. REQUIREMENTS.

LIGHTING FIXTURE SCHEDULE

ROOM NAME AND NUMBER	FIXTURE TYPE	MOUNTING HEIGHT	NO. OF FIXTURES	LAMPS PER FIXT.	LAMP TYPE	REMARKS
1 PRINCIPAL	TYPE 5	8'-6"	2	1	300W.	
2 MIMEOGRAPH	TYPE 5	8'-6"	2	1	200W.	
3 SUPPLY	TYPE 5	8'-6"	2	1	200W.	
4 BOOK ROOM	TYPE 10	8'-6"	3	1	150W.	
5 LOUNGE	TYPE 5	8'-6"	2	1	200W.	
6 WORK ROOM	TYPE 5	8'-6"	2	1	300W.	
7 LOBBY	TYPE 5	8'-6"	1	1	500W.	
8 CLERK	TYPE 5	8'-6"	2	1	500W.	
9 HEALTH	TYPE 5	8'-6"	2	1	300W.	
10 TOILET	TYPE 1	CLG.	1	1	150W.	FROSTED LENS
11 HALL	TYPE 1	CLG.	1	1	150W.	
12 TOILET	TYPE 1	CLG.	1	1	150W.	FROSTED LENS
13 TOILET	TYPE 1	CLG.	1	1	150W.	FROSTED LENS
14 HALL	TYPE 1	CLG.	1	1	150W.	
15 ELECTRICAL	TYPE 8	8'-6"	1	1	150W.	
16 CLASSROOM	TYPE 5	8'-6"	6	1	750W.	
17 CLASSROOM	TYPE 5	8'-6"	6	1	750W.	
18 CORRIDOR	TYPE 4,5	CLG, 8'-6"	7,1	1	150W.	
19 CLASSROOM	TYPE 5	8'-6"	6	1	750W.	
20 CLASSROOM	TYPE 5	8'-6"	6	1	750W.	
21 CLASSROOM	TYPE 5	8'-6"	6	1	750W.	
22 CLASSROOM	TYPE 5	8'-6"	6	1	750W.	
23 CLASSROOM	TYPE 5	8'-6"	6	1	750W.	
24 CLASSROOM	TYPE 5	8'-6"	6	1	750W.	
25 CLASSROOM	TYPE 5	8'-6"	6	1	750W.	
26 BOYS	TYPE 6	8'-6"	1	1	300W.	
27 GIRLS	TYPE 6	8'-6"	1	1	300W.	
28 JANITOR	TYPE 9	8'-6"	2	1	150W.	
29 BOILER	TYPE 9	8'-6"	4	1	150W.	
30 ELECTRICAL	TYPE 9	8'-6"	2	1	150W.	
31 CLASSROOM	TYPE 5	8'-6"	6	1	750W.	
32 CLASSROOM	TYPE 5	8'-6"	6	1	750W.	
33 BOYS	TYPE 6	8'-6"	1	1	300W.	
34 GIRLS	TYPE 6	8'-6"	1	1	300W.	
35 TOILET	TYPE 6	8'-6"	1	1	150W.	
36 LAVATORY	TYPE 4	8'-6"	1	1	150W.	
37 TOILET	TYPE 6	8'-6"	1	1	150W.	
38 TOILET	TYPE 6	8'-6"	1	1	150W.	
39 COAT RACK	—	—	—	—	—	NONE REQUIRED
40 WORK ROOM	TYPE 1	CLG.	1	1	150W.	
41 KINDERGARTEN	TYPE 5	8'-6"	12	1	500W.	
42 PASSAGE	TYPE 6	8'-6"	1	1	200W.	
43 PLATFORM	TYPE 9	9'-6"	10	1	300W.	
44 PASSAGE	TYPE 7	CLG.	1	1	200W.	
45 MULTI-PURPOSE	TYPES 3,5,8,12			1		TYPE 3 @ 9'-0" - 150W. TYPE 5 @ 13'-0" - 1000W. TYPE 8 @ 7'-0" - 150W. TYPE 12 @ 15'-0" - 500W.
46 LOBBY	TYPE 5	13'-0"	1	1	500W.	
47 WOMEN	TYPE 6	8'-6"	2	1	150W.	
48 MEN	TYPE 6	8'-6"	2	1	150W.	
49 CONFERENCE	TYPE 5	8'-6"	4	1	300W.	
50 DISH WASHING	TYPE 6	8'-6"	2	1	300W.	
51 SERVICE	TYPE 11	7'-6"	1	1	150W.	
52 TOILET	TYPE 11	7'-6"	1	1	150W.	
53 HEATER	TYPE 9	9'-0"	1	1	150W.	
54 KITCHEN	TYPE 6	8'-6"	3	1	300W.	
55 STORAGE	TYPE 7	CLG.	1	1	150W.	
56 HALL	TYPE 6	8'-6"	1	1	150W.	
57 WALK-IN BOX	TYPE 4	CLG.	1	1	150W.	
58 GARBAGE	TYPE 9	8'-6"	1	1	200W.	
OUTSIDE CORR.	TYPE 2	7'-6"	6	1	150W.	
FLOODLITES	TYPE 12	FASCIA	2	1	750W.	

531
19 239
3-11-54

W. A. STAINS
CONSULTING ENGINEER
1020 BAKER STREET
P.O. BOX 1
TEL. 2-2-2-2
BAKERSFIELD, CALIFORNIA

DIVISION OF ARCHITECTURE

BOARD OF EDUCATION
PRES.
SEC.

ELECTRICAL PLOT PLAN SYMBOLS & SCHEDULE
WILLIAM PENN SCHOOL
BAKERSFIELD CALIFORNIA

WHITNEY BIGGAR ARCHITECT
MEMBER AMERICAN INSTITUTE OF ARCHITECTS
3601 STOCKDALE HIGHWAY
BAKERSFIELD, CALIFORNIA
29285 REGISTRATION C-1128

PROJECT NO: 2-54
DRAWN BY: J.R.
CHECKED BY
DATE: 2-23-54
SHEET E-1 OF