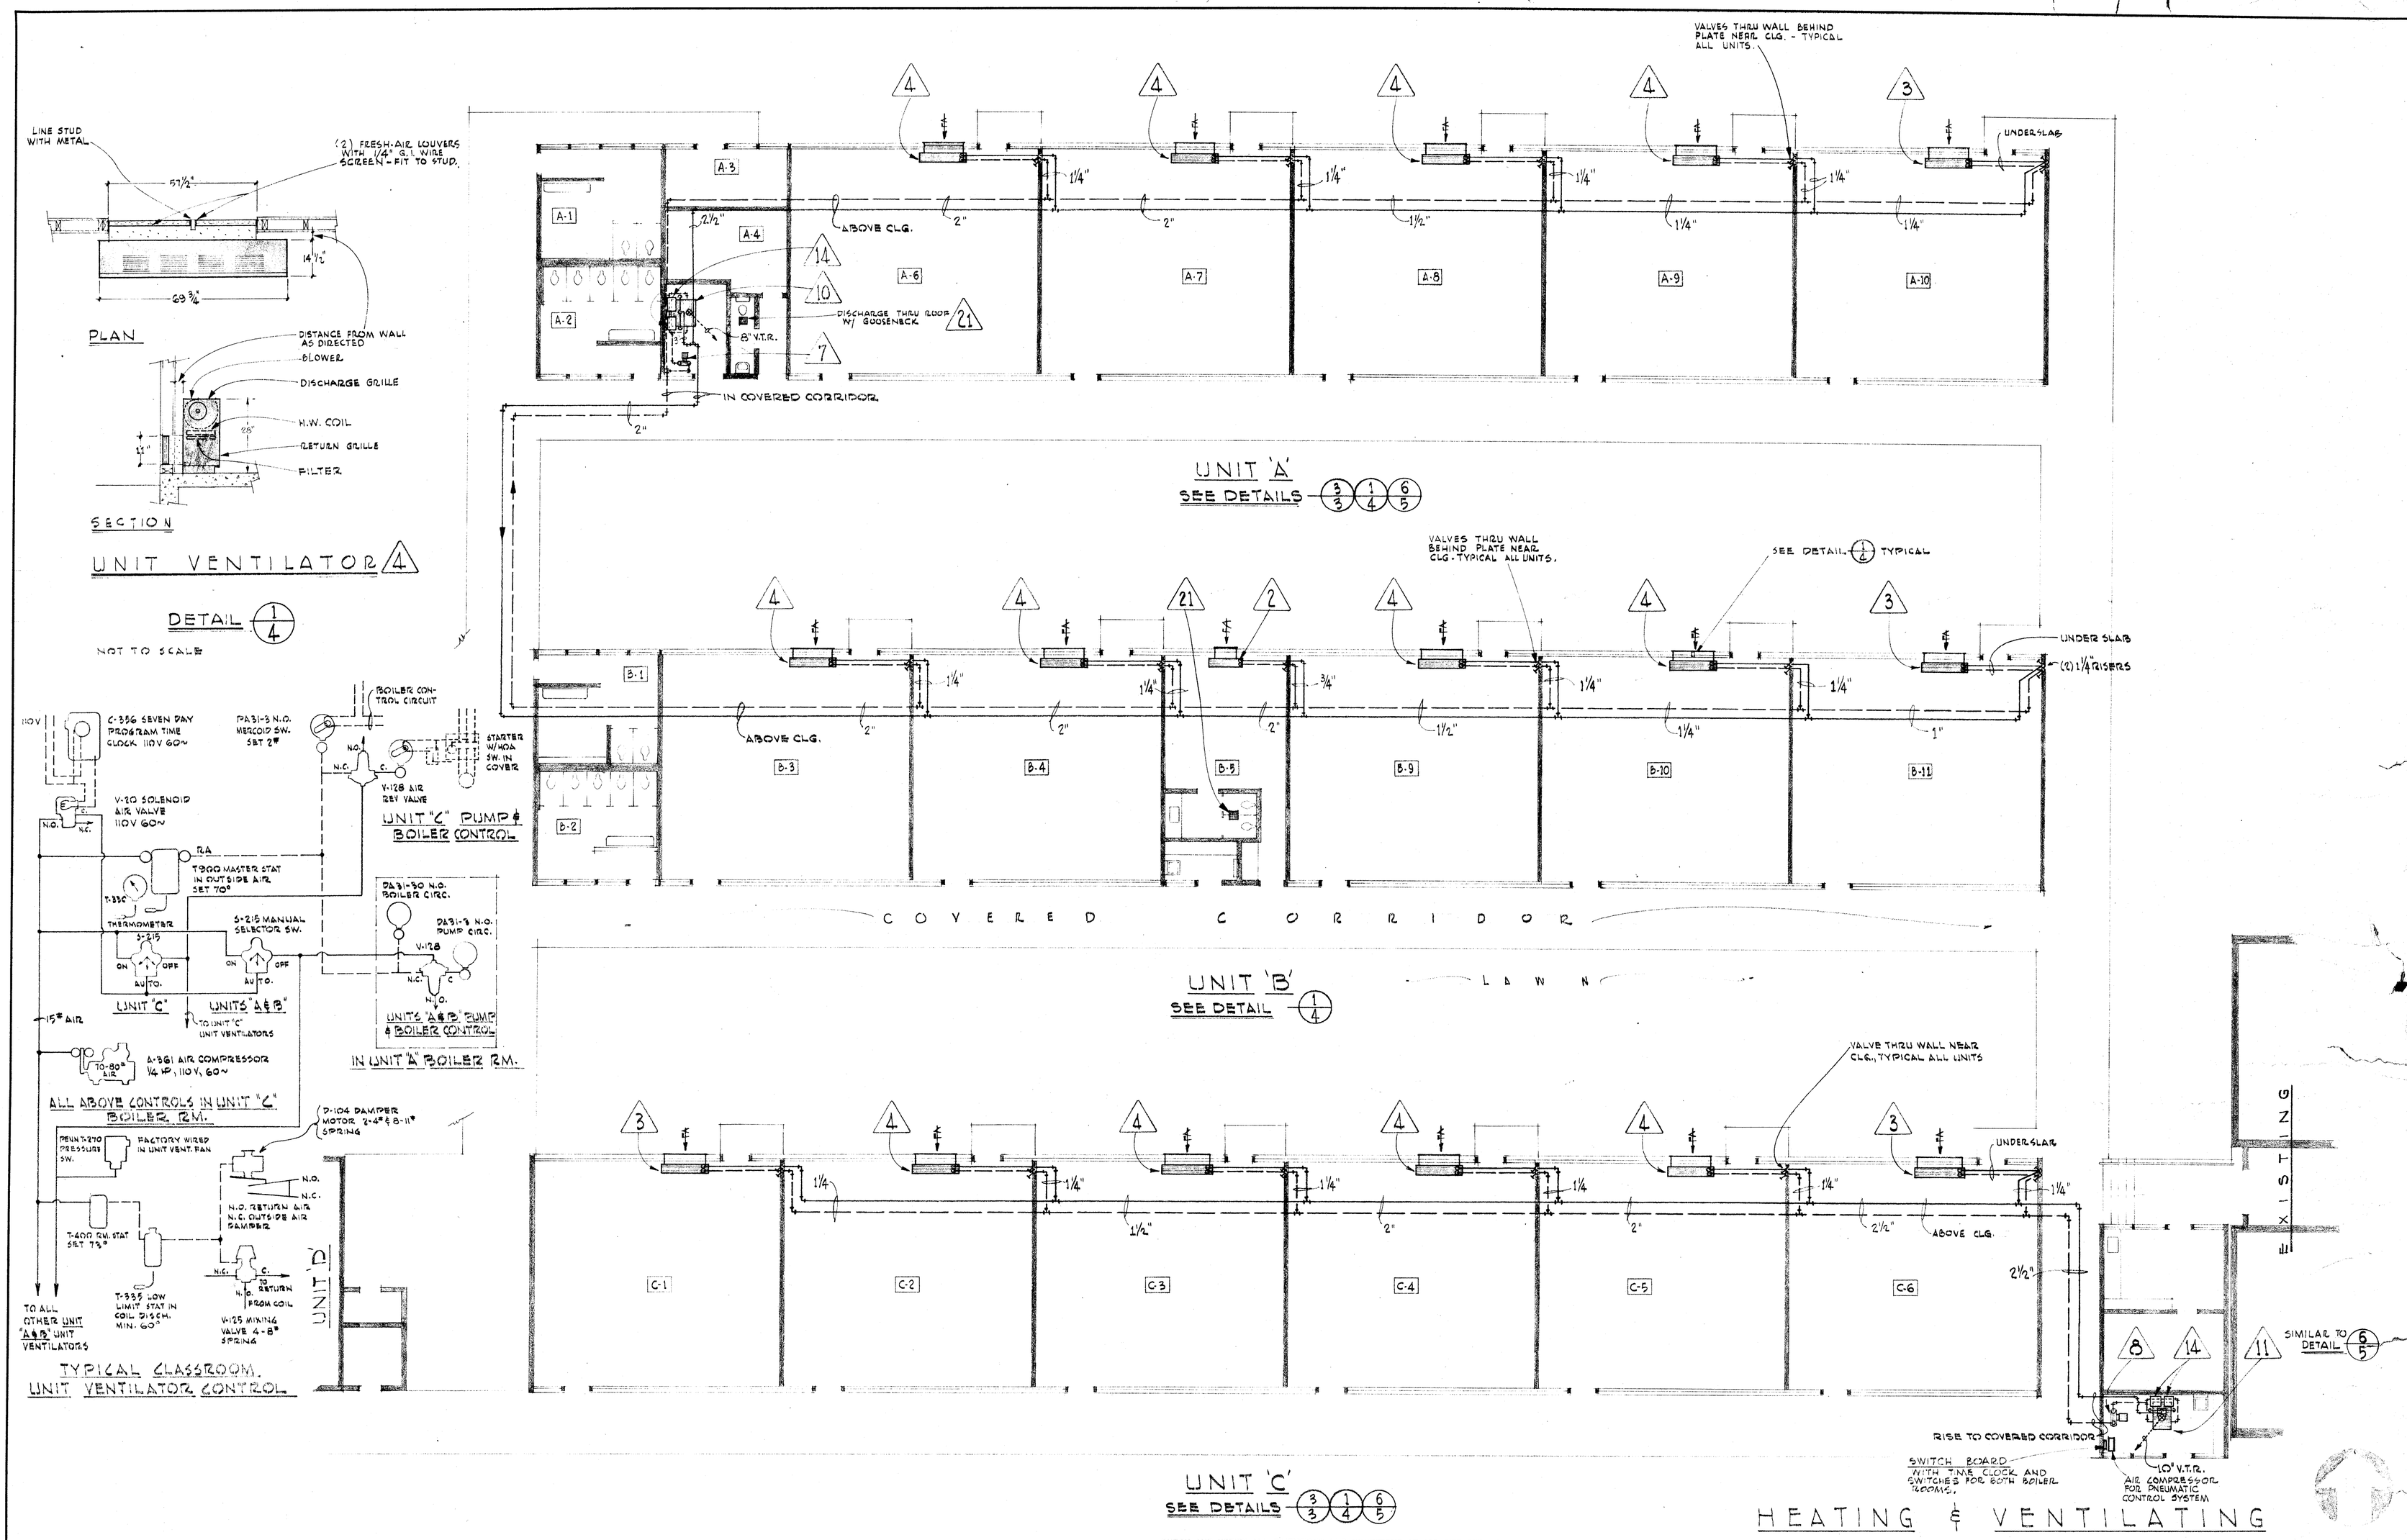

CHECK AND VERIFY ALL DIMENSIONS AND CONDITIONS AT JOB SITE BEFORE PROCEEDING WITH THE WORK. REPORT ANY DISCREPANCIES TO THE ARCHITECT.

	OFFICE OF SUPERINTENDENT OF SCHOOLS APPROVED DATE 11-16-53	STATE OF CALIFORNIA DEPARTMENT OF PUBLIC WORKS DIVISION OF ARCHITECTURE	STATE OF CALIFORNIA—DEPARTMENT OF PUBLIC WORKS DIVISION OF ARCHITECTURE APPLICATION NO. 11312 APPROVED SUPERVISING STRUCTURAL ENGINEER	BAKERSFIELD CITY SCHOOLS 1600 K ST. BAKERSFIELD CALIFORNIA BOARD OF EDUCATION	APPROVED DATE Nov 12 1953	ROOSEVELT ELEM. SCHOOL ADDITION BAKERSFIELD CITY SCHOOL DISTRICT 2324 VERDE STREET BAKERSFIELD CALIFORNIA	Ernest L. McCoy C-335 JOB No. 53-22 ERNEST L. McCOY A.I.A. ARCHITECT 2811 H STREET BAKERSFIELD PHONE 4-9851 CALIFORNIA	DATE Nov. 10-53 DRAWN HFD CHECKED	SHEET No. 4 OF 5 SHTS.