Unless shown or noted symmetrical

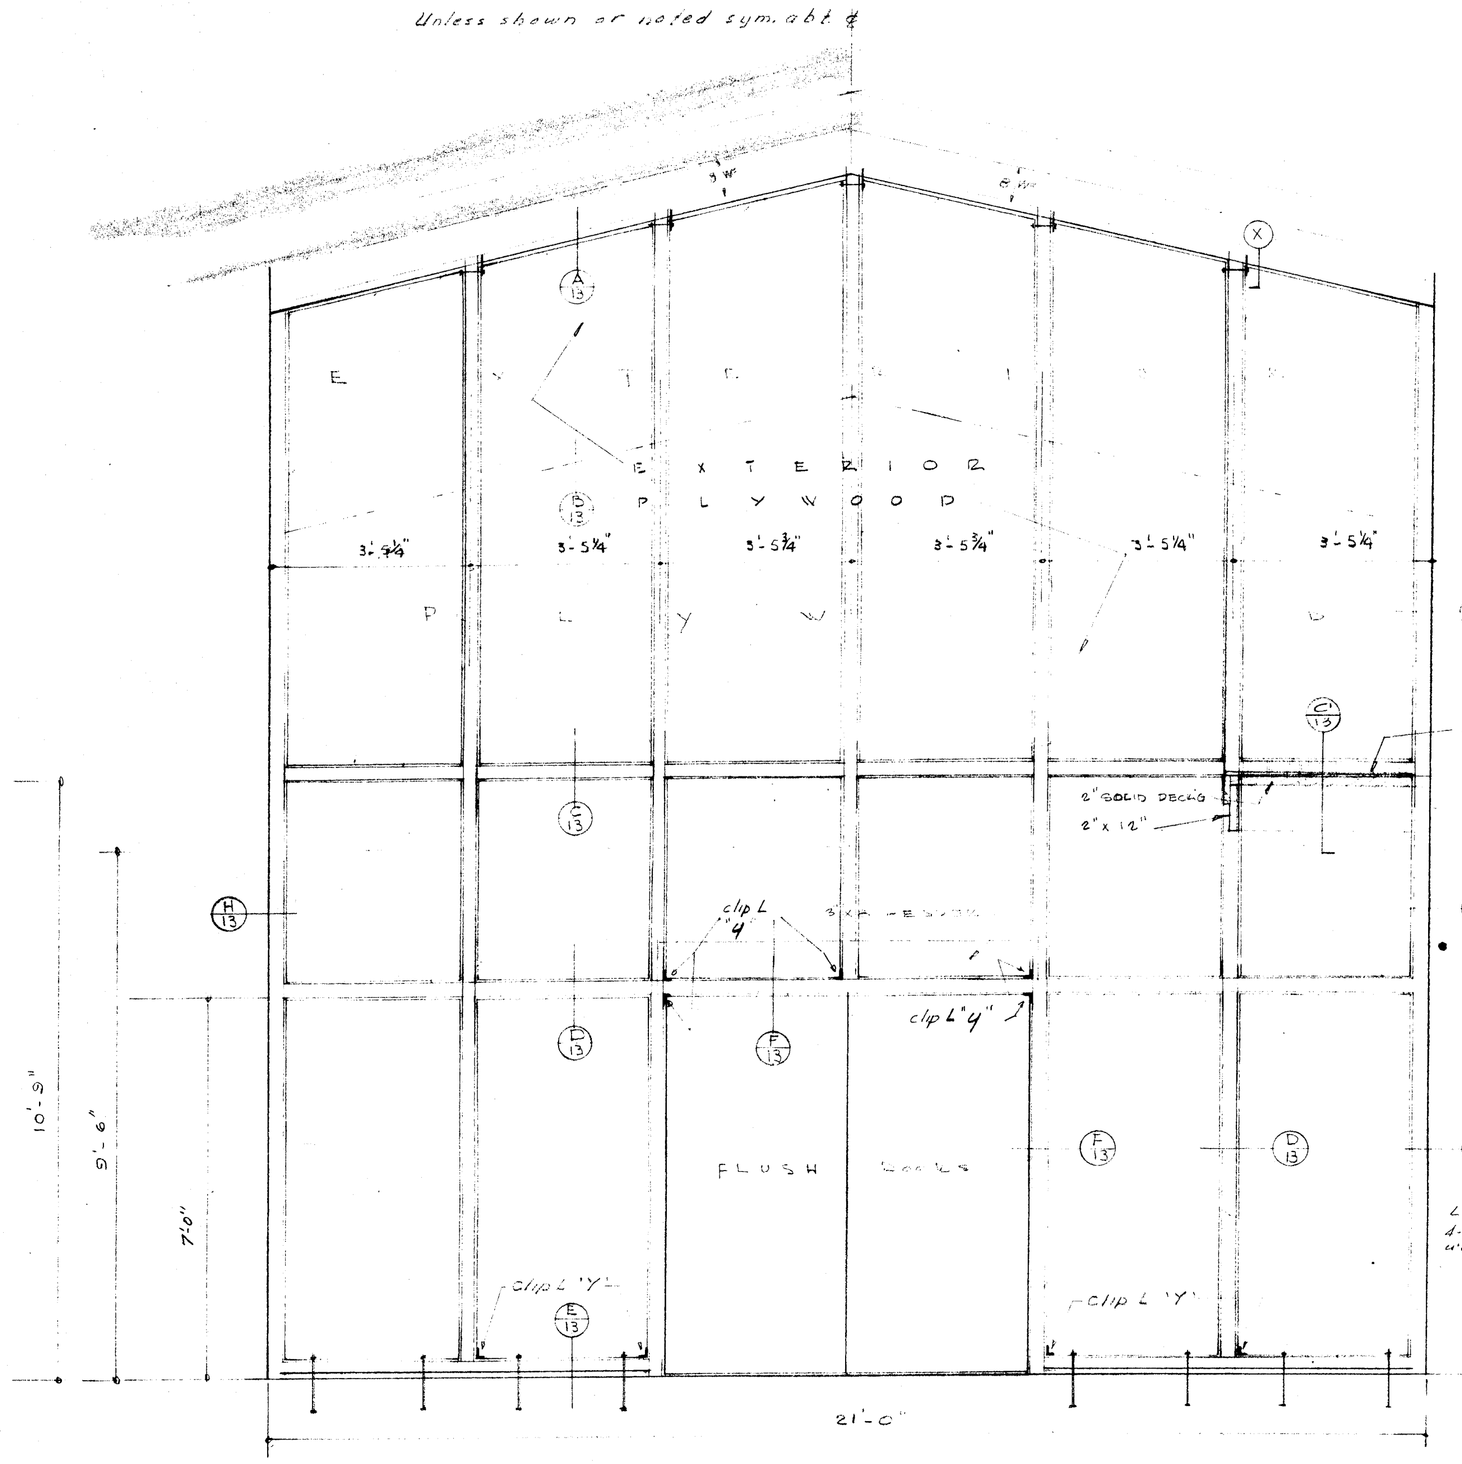

MAIN ENTRANCE ELEVATION (17)
(SEE PLAN ABOVE)

MULTI PURPOSE RM A-1

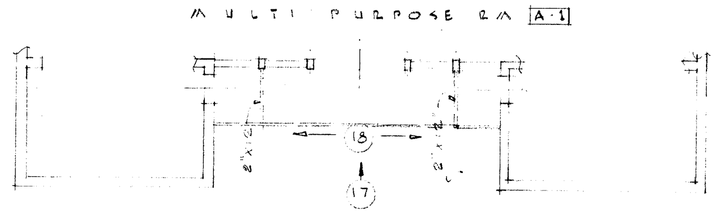

ELEVATION - KEY PLAN
SCALE 1/8"=1'-0"

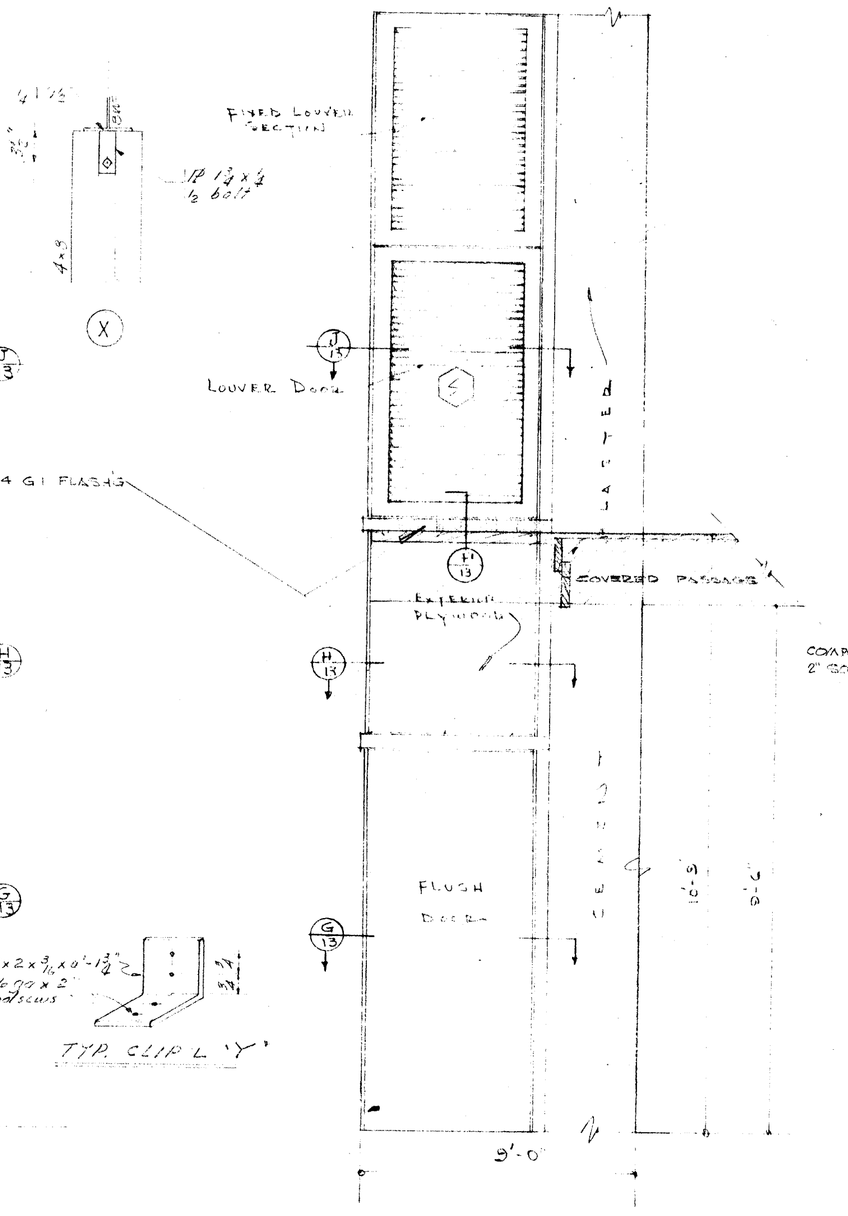

TYPICAL SIDE ELEVATION (16)
(SEE PLAN ABOVE)

SCALE ½"=1'-0"

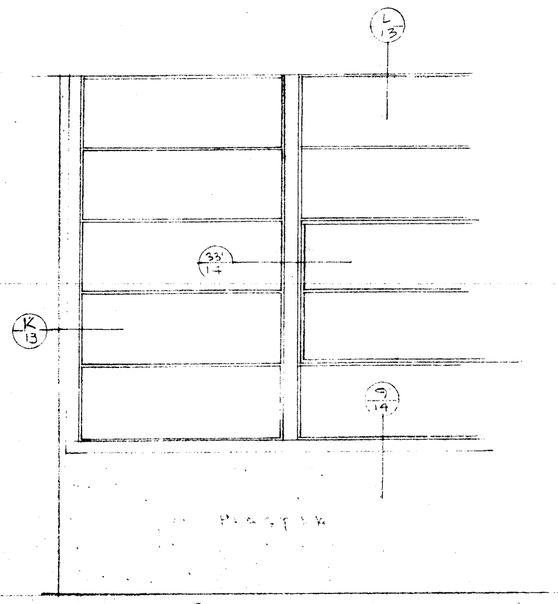

PARTIAL ELEVATION
CONFERENCE ROOM
SCALE ½"=1'-0"

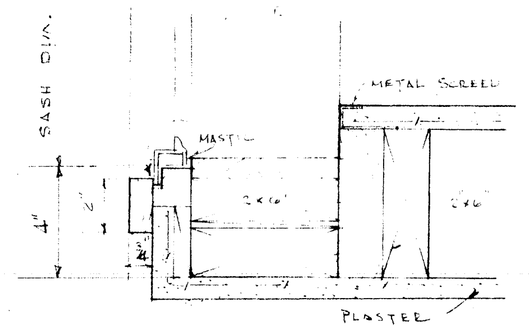

CORNER DETAIL (5)
SCALE 3"=1'-0"

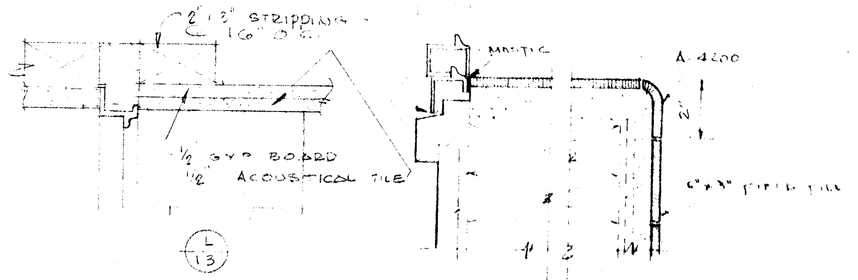

TYP. TILE & SILL (18)

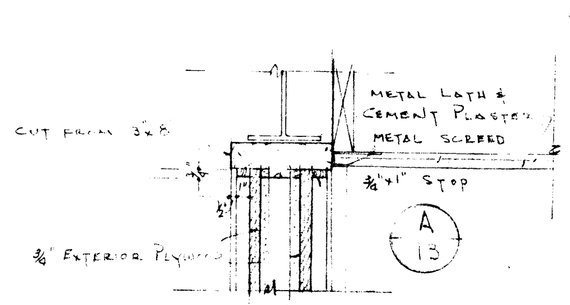

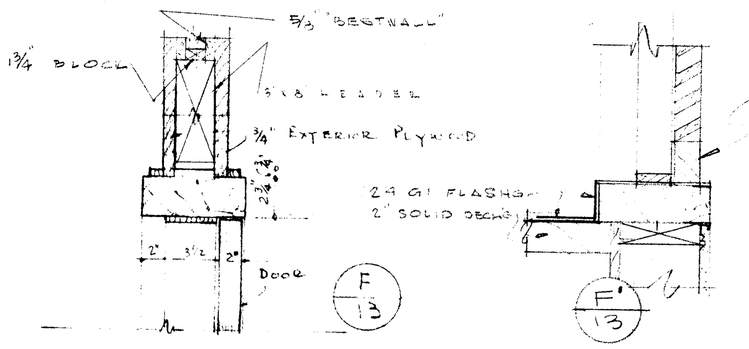

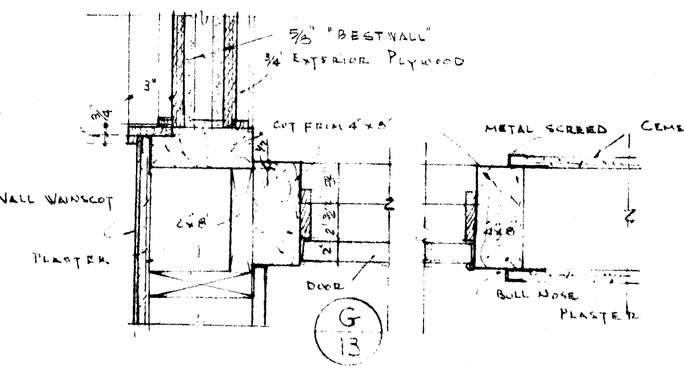

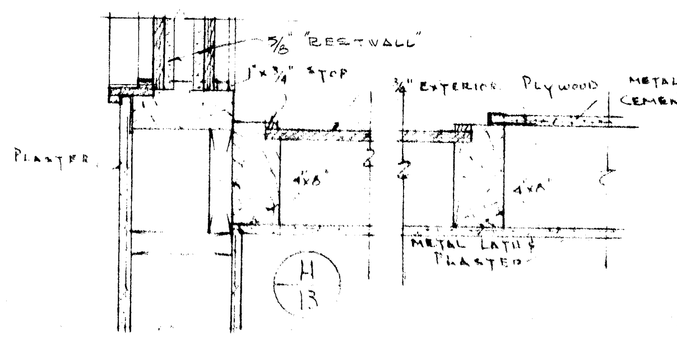

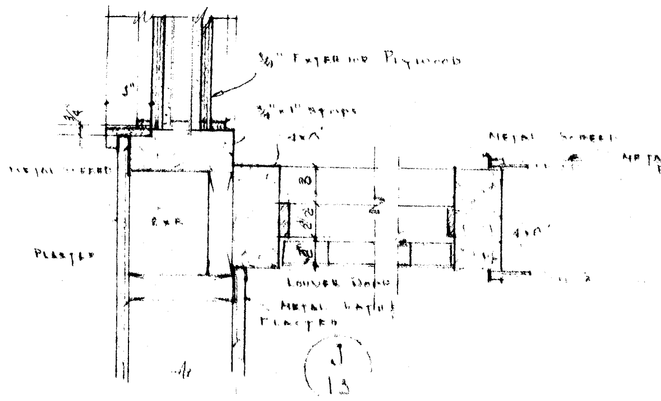

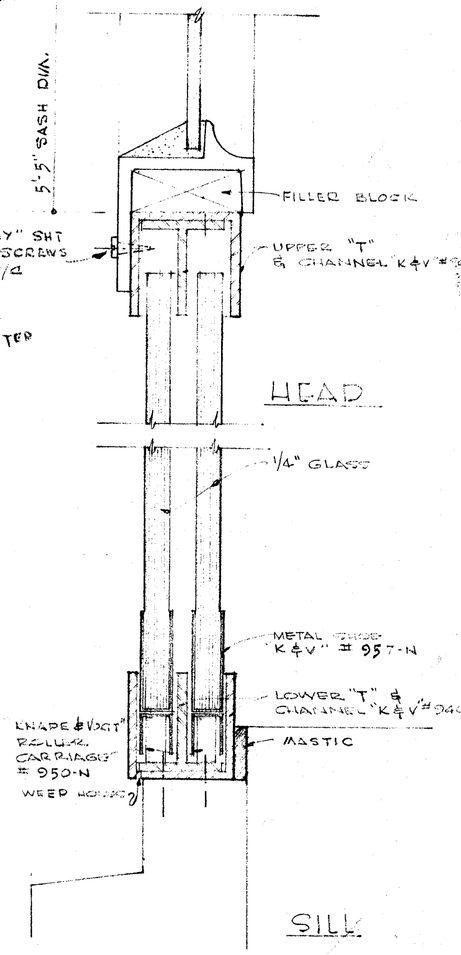

ALL NUMBERS SHOWN ON THIS DETAIL ARE "KNAPE & VOGT" CATALOG NOS.

PASS-THROUGH

WINDOW
SEE DETAIL
12/13
SEE WINDOW W-2-SHEET W-3 FOR IS

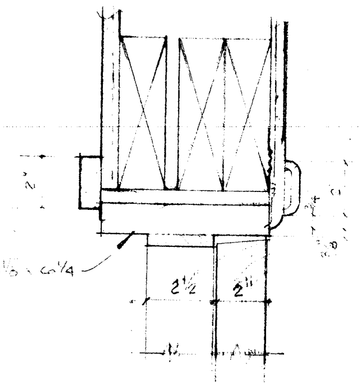

HEAD J/13

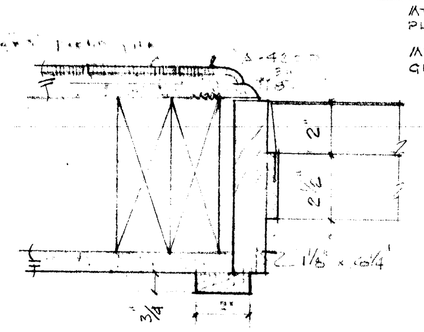

JAMB D/13

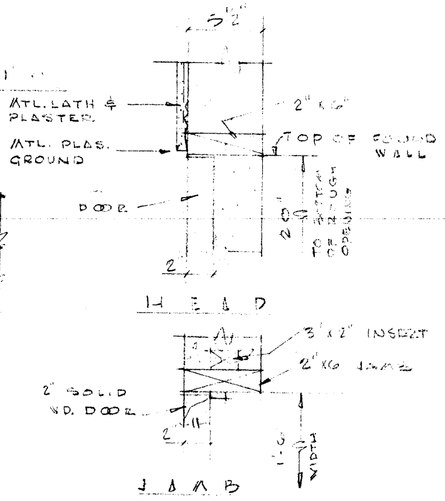

SILL F/13

TYPICAL TILE DETAILS
SCALE 3"=1'-0"

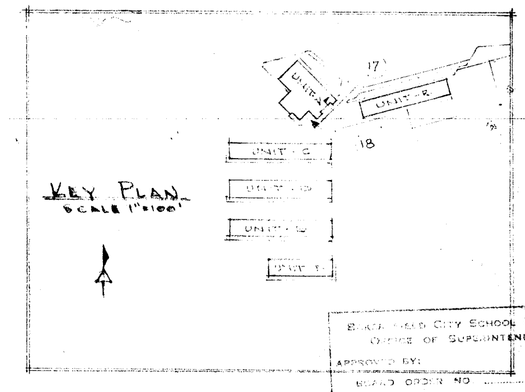

CRAWL HOLE-CHAIR STORAGE TO UNDER FLOOR OF PLAT FORM
SCALE 1/2"=1'-0"

BAKERSFIELD CITY SCHOOL DISTRICT
OFFICE OF SUPERINTENDENT
APPROVED: DATE
BOARD ORDER NO. 3147
RESOLUTION NO.
DATE 12-22-53
BOARD OF EDUCATION
Glen R. Lewellen
SECRETARY

STATE OF CALIFORNIA — DEPARTMENT OF PUBLIC WORKS
DIVISION OF ARCHITECTURE
11352 APPROVED DEC 2 1953
Per [signature]
APPROVAL EXPIRES 12-2-55
DATE 10-15-53

WRIGHT METCALF & PARSONS
ARCHITECTS & ENGINEERS
2013 EYE STREET & KERN BANK BUILDING
BAKERSFIELD, CALIFORNIA

KERN COUNTY SUPT. OF SCHOOLS
APPROVED:
DATE:

BAKERSFIELD CITY SCHOOL DISTRICT
BOARD OF EDUCATION
APPROVED:
DATE:

DATE 10-15-53
DRAWN BY T.H.S.
CHECKED BY A.C.M.

DOOR & WINDOW DETAILS
JOHN C. FREMONT SENIOR HIGH SCHOOL
FOR THE BAKERSFIELD CITY SCHOOL DISTRICT
TEHACHAPI MOUNTAINS, BAKERSFIELD, KERN COUNTY, CALIFORNIA

JOB NO 289
SHEET NO 13