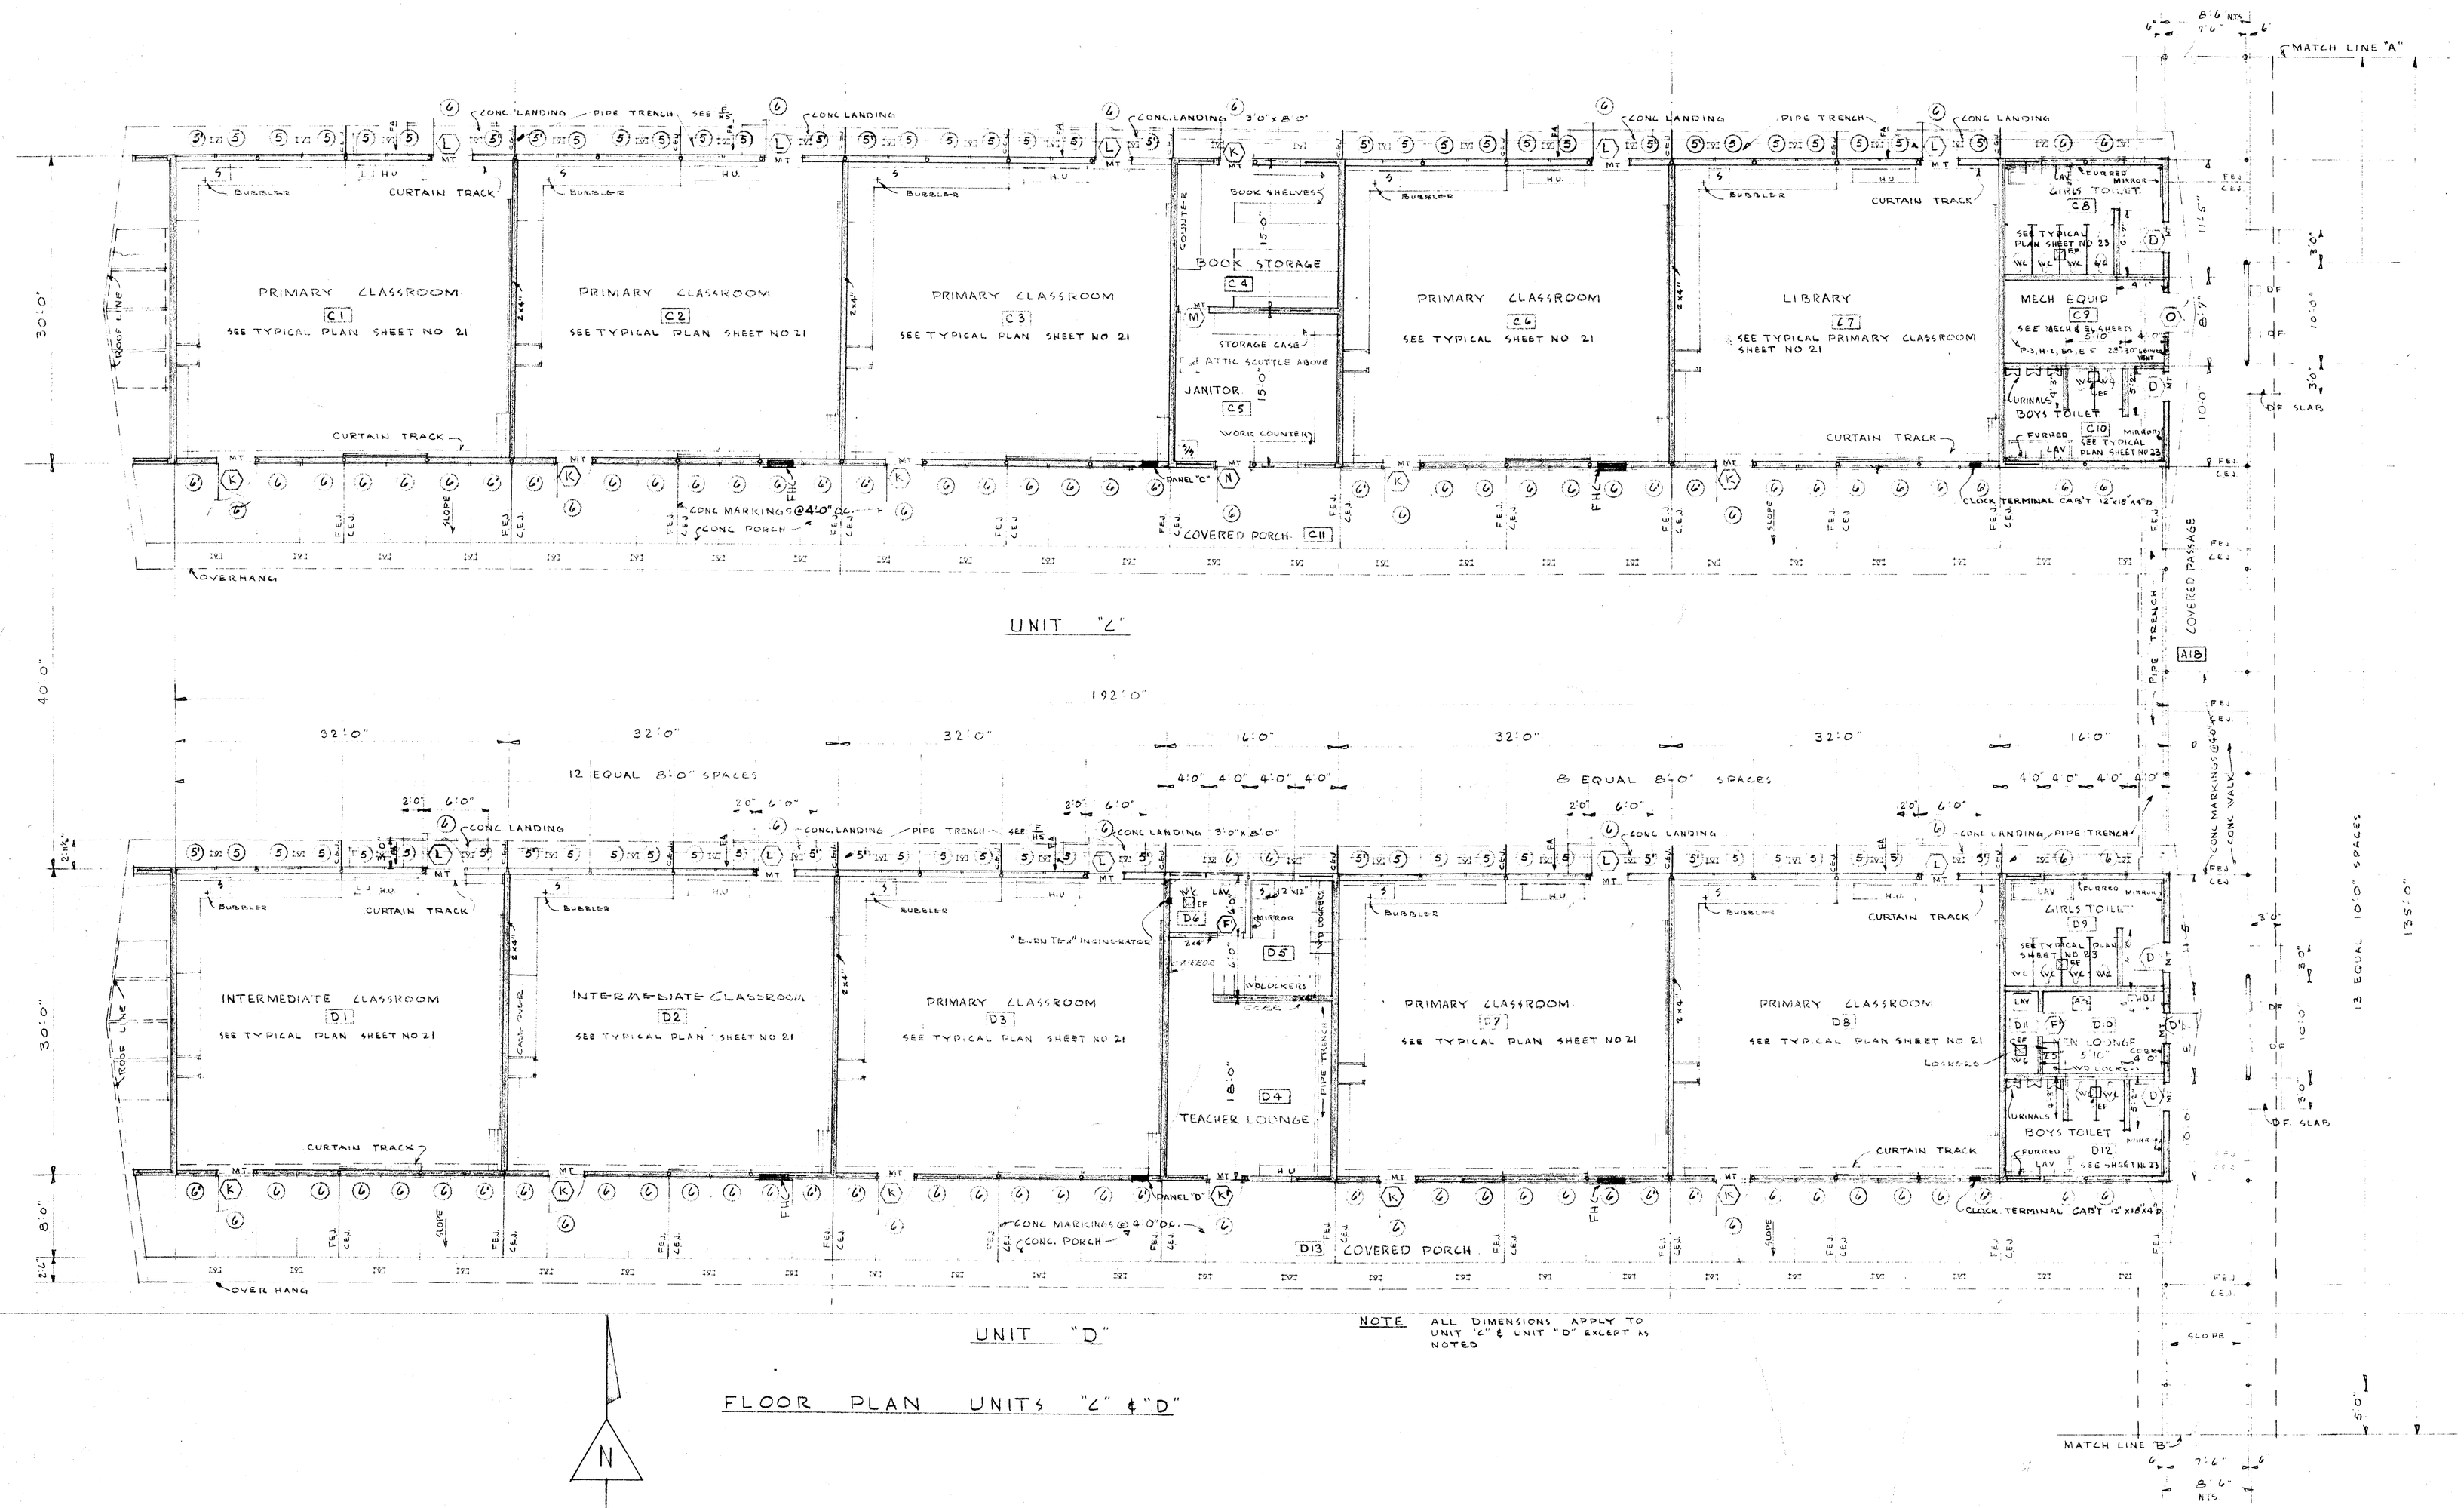

NOTE ALL DIMENSIONS APPLY TO UNIT 'C' & UNIT "D" EXCEPT AS NOTED

FLOOR PLAN UNITS "C" & "D"

SHEET REFERENCE SCHEDULE

SH. NO.	
9	ARCHITECTURAL SECTIONS - TYPICAL CLASSROOM
11	ARCHITECTURAL SECTIONS - COVERED PASSAGE
14	DOOR & WINDOW DETAILS
15	INTERIOR FINISH, DOOR & WINDOW SCHEDULES
21	TYPICAL CLASSROOM PLANS & ROOM ELEVATION
23	MISCELLANEOUS INTERIOR ELEVATIONS
24	INTERIOR ELEVATIONS & CASEWORK
25	CASEWORK - GENERAL
26	CASEWORK & MISCELLANEOUS DETAILS
27	TYPICAL DETAILS

LEGEND & SYMBOLS USED

- WOOD STUD WALL
- WOOD STUD WALL WITH 5/8" PLYWOOD SHEATHING AND ADDITIONAL WALL FINISH.
- SHEAR PANEL

D.F.	DRINKING FOUNTAIN	F.E.J.	FLOOR EXPANSION JOINT
W.H.	WATER HEATER	C.E.J.	CEILING EXPANSION JOINT
CONC.	CONCRETE	F.H.C.	FIRE HOSE CASE
S	SINK	M.T.	METAL THRESHOLD
S/S	SERVICE SINK	A.S.	ATTIC SCUTTLE
LAV.	LAVATORY	R-1	ROOM NUMBER
U	URINAL	1	WINDOW NUMBER
WC.	WATER CLOSET	A	DOOR NUMBER
SV	SOFFIT VENT 6"x12"		
C.T.	CURTAIN TRACK		
E F	EXHAUST FAN		
H.U	HEATING UNIT		
FA	FRESH AIR		

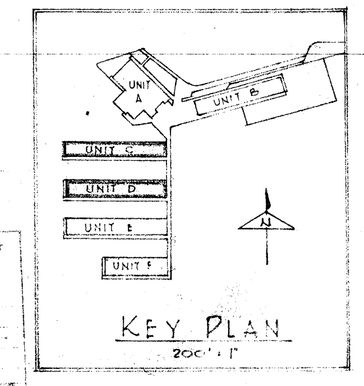

		STATE DIVISION OF ARCHITECTURE	ARCHITECT	KERN COUNTY SUPT. OF SCHOOLS APPROVED:	BAKERSFIELD CITY SCHOOL DISTRICT BOARD OF EDUCATION APPROVED:	DATE: 1-8-54	FLOOR PLAN ——— UNITS 'C & D'
						DRAWN BY: GWH	JOHN C. FREMONT SCHOOL
			DATE: 10-8-53	DATE:	DATE:	CHECKED BY: A.J.M.	BAKERSFIELD CITY SCHOOL DISTRICT

JOB NO. 285 SHEET NO. 6