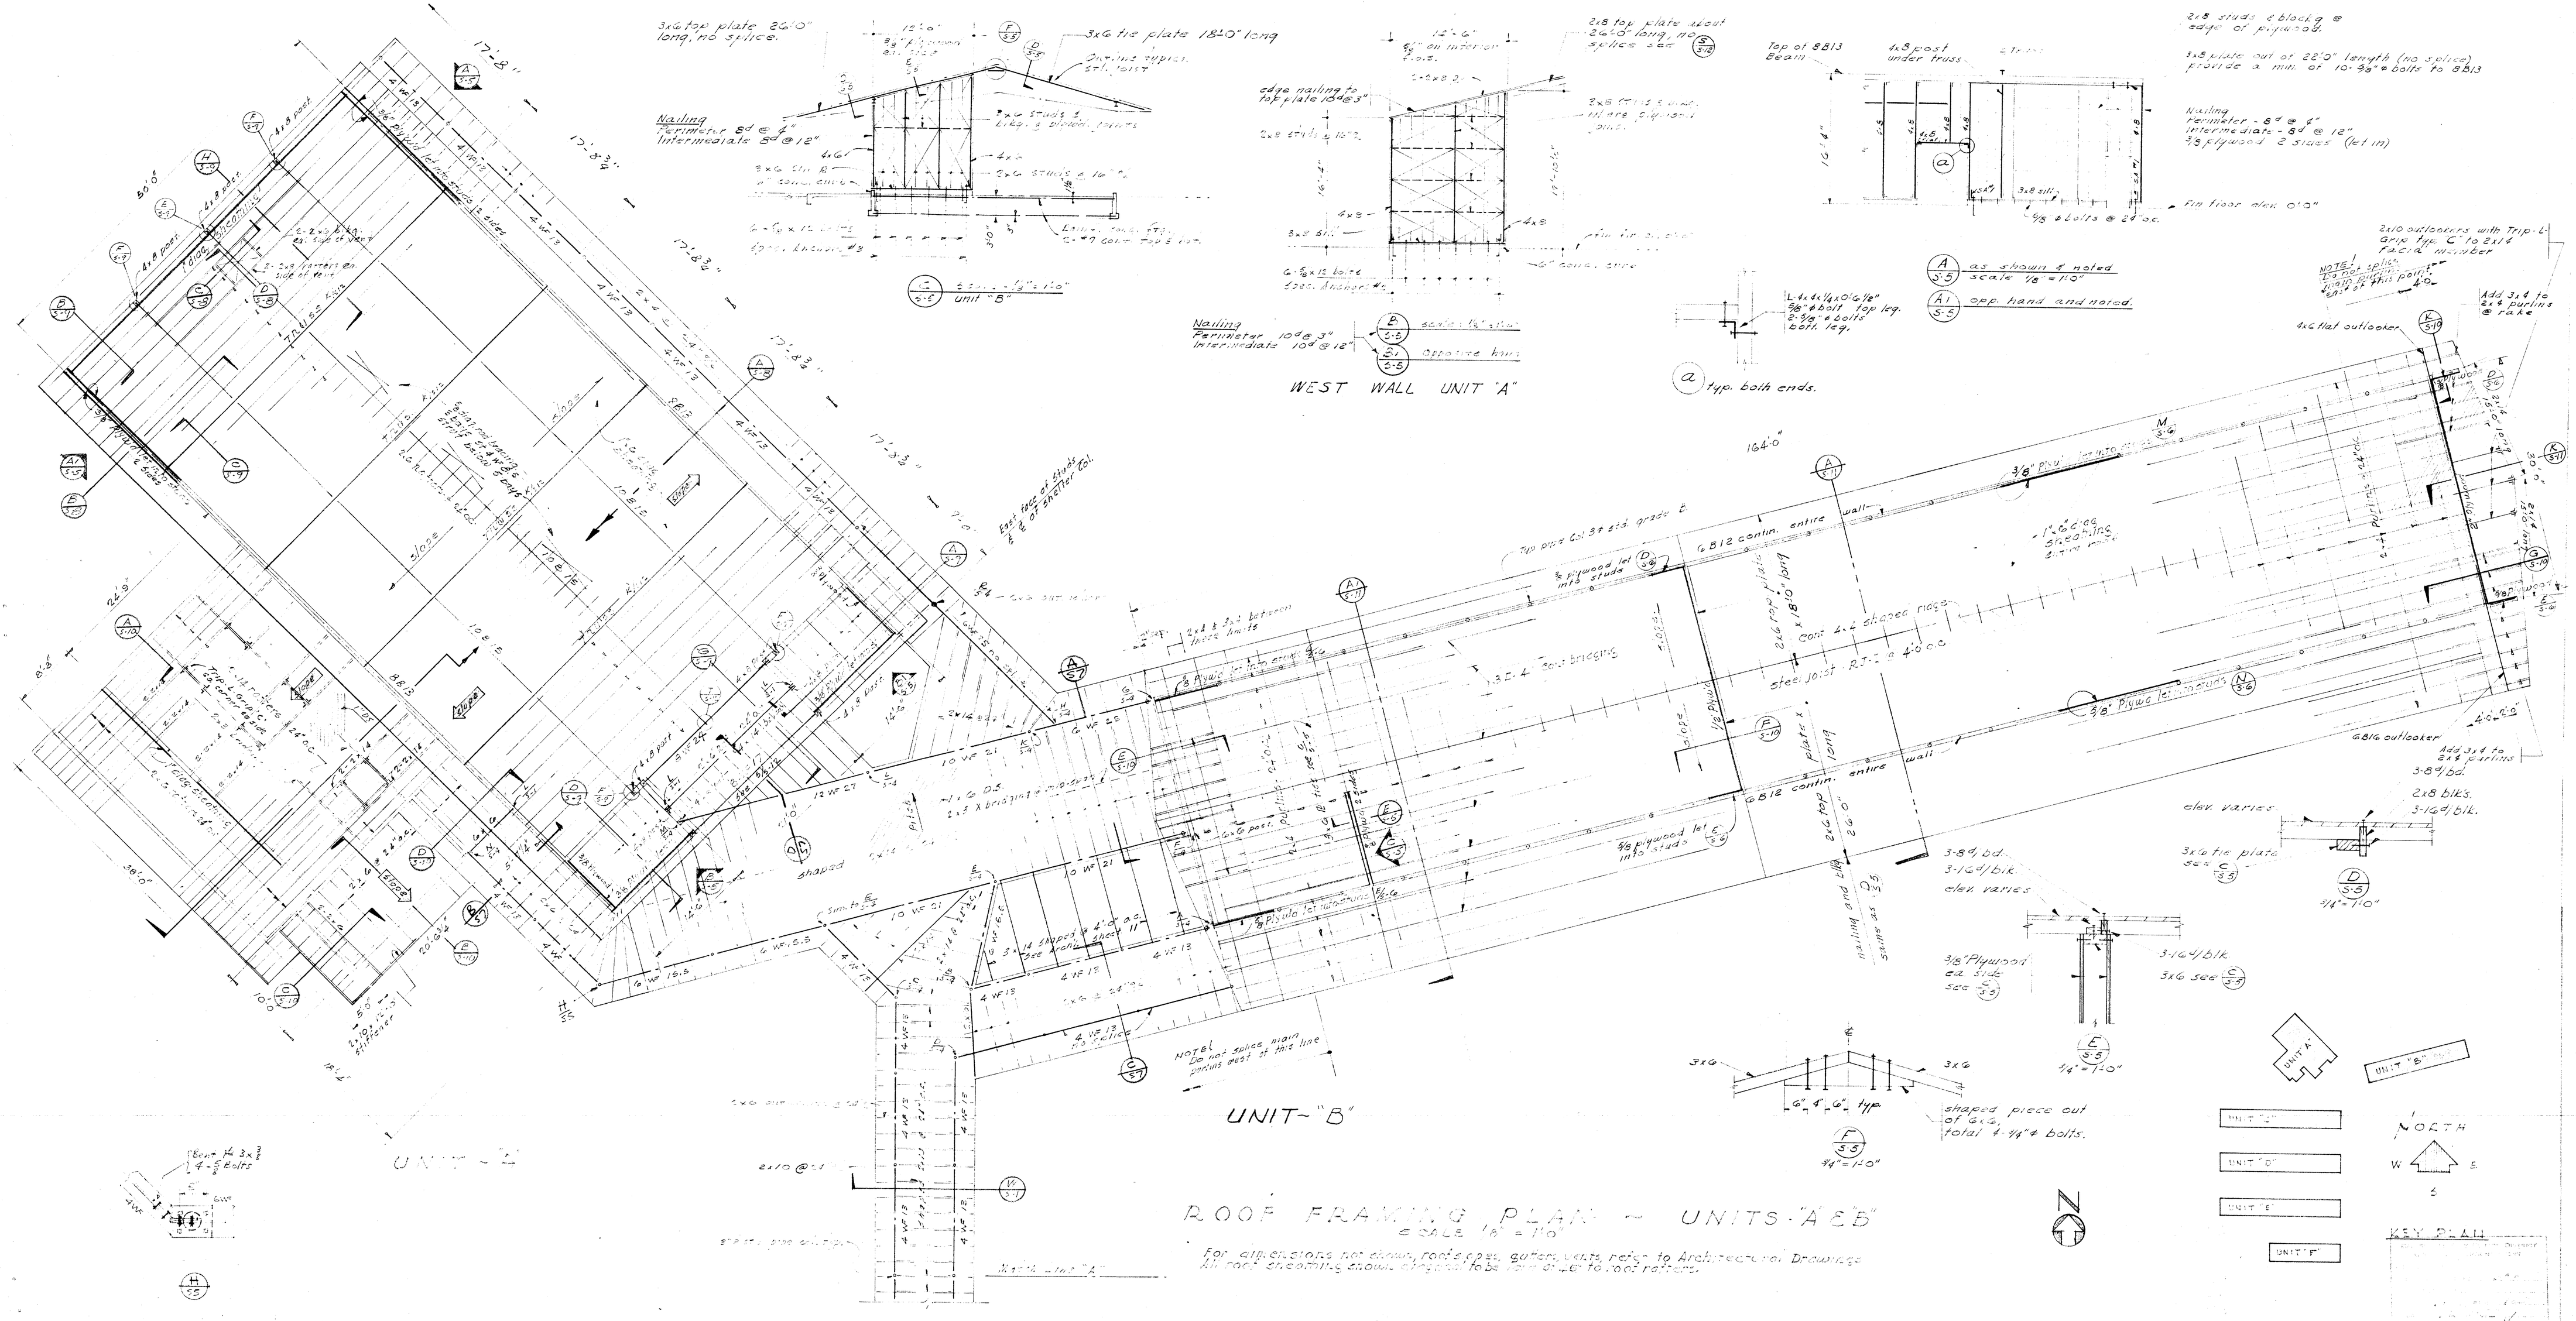

STATE DIVISION OF ARCHITECTURE	ARCHITECTS	KERN COUNTY SUPT OF SCHOOL APPROVED	BAKERSFIELD CITY SCHOOL DISTRICT BOARD OF EDUCATION APPROVED	DATE 10-8-55
	DATE 10-8-55	DATE	DATE	DRAWN BY
				CHECKED BY A.C.M.

ROOF FRAMING PLAN-UNITS "A & B"

JOHN C. FREMONT SCHOOL FOR THE BAKERSFIELD CITY SCHOOL DISTRICT TEXAS STREET, BAKERSFIELD, KERN COUNTY, CALIFORNIA

JOB NO. 289

SHEET NO. S5