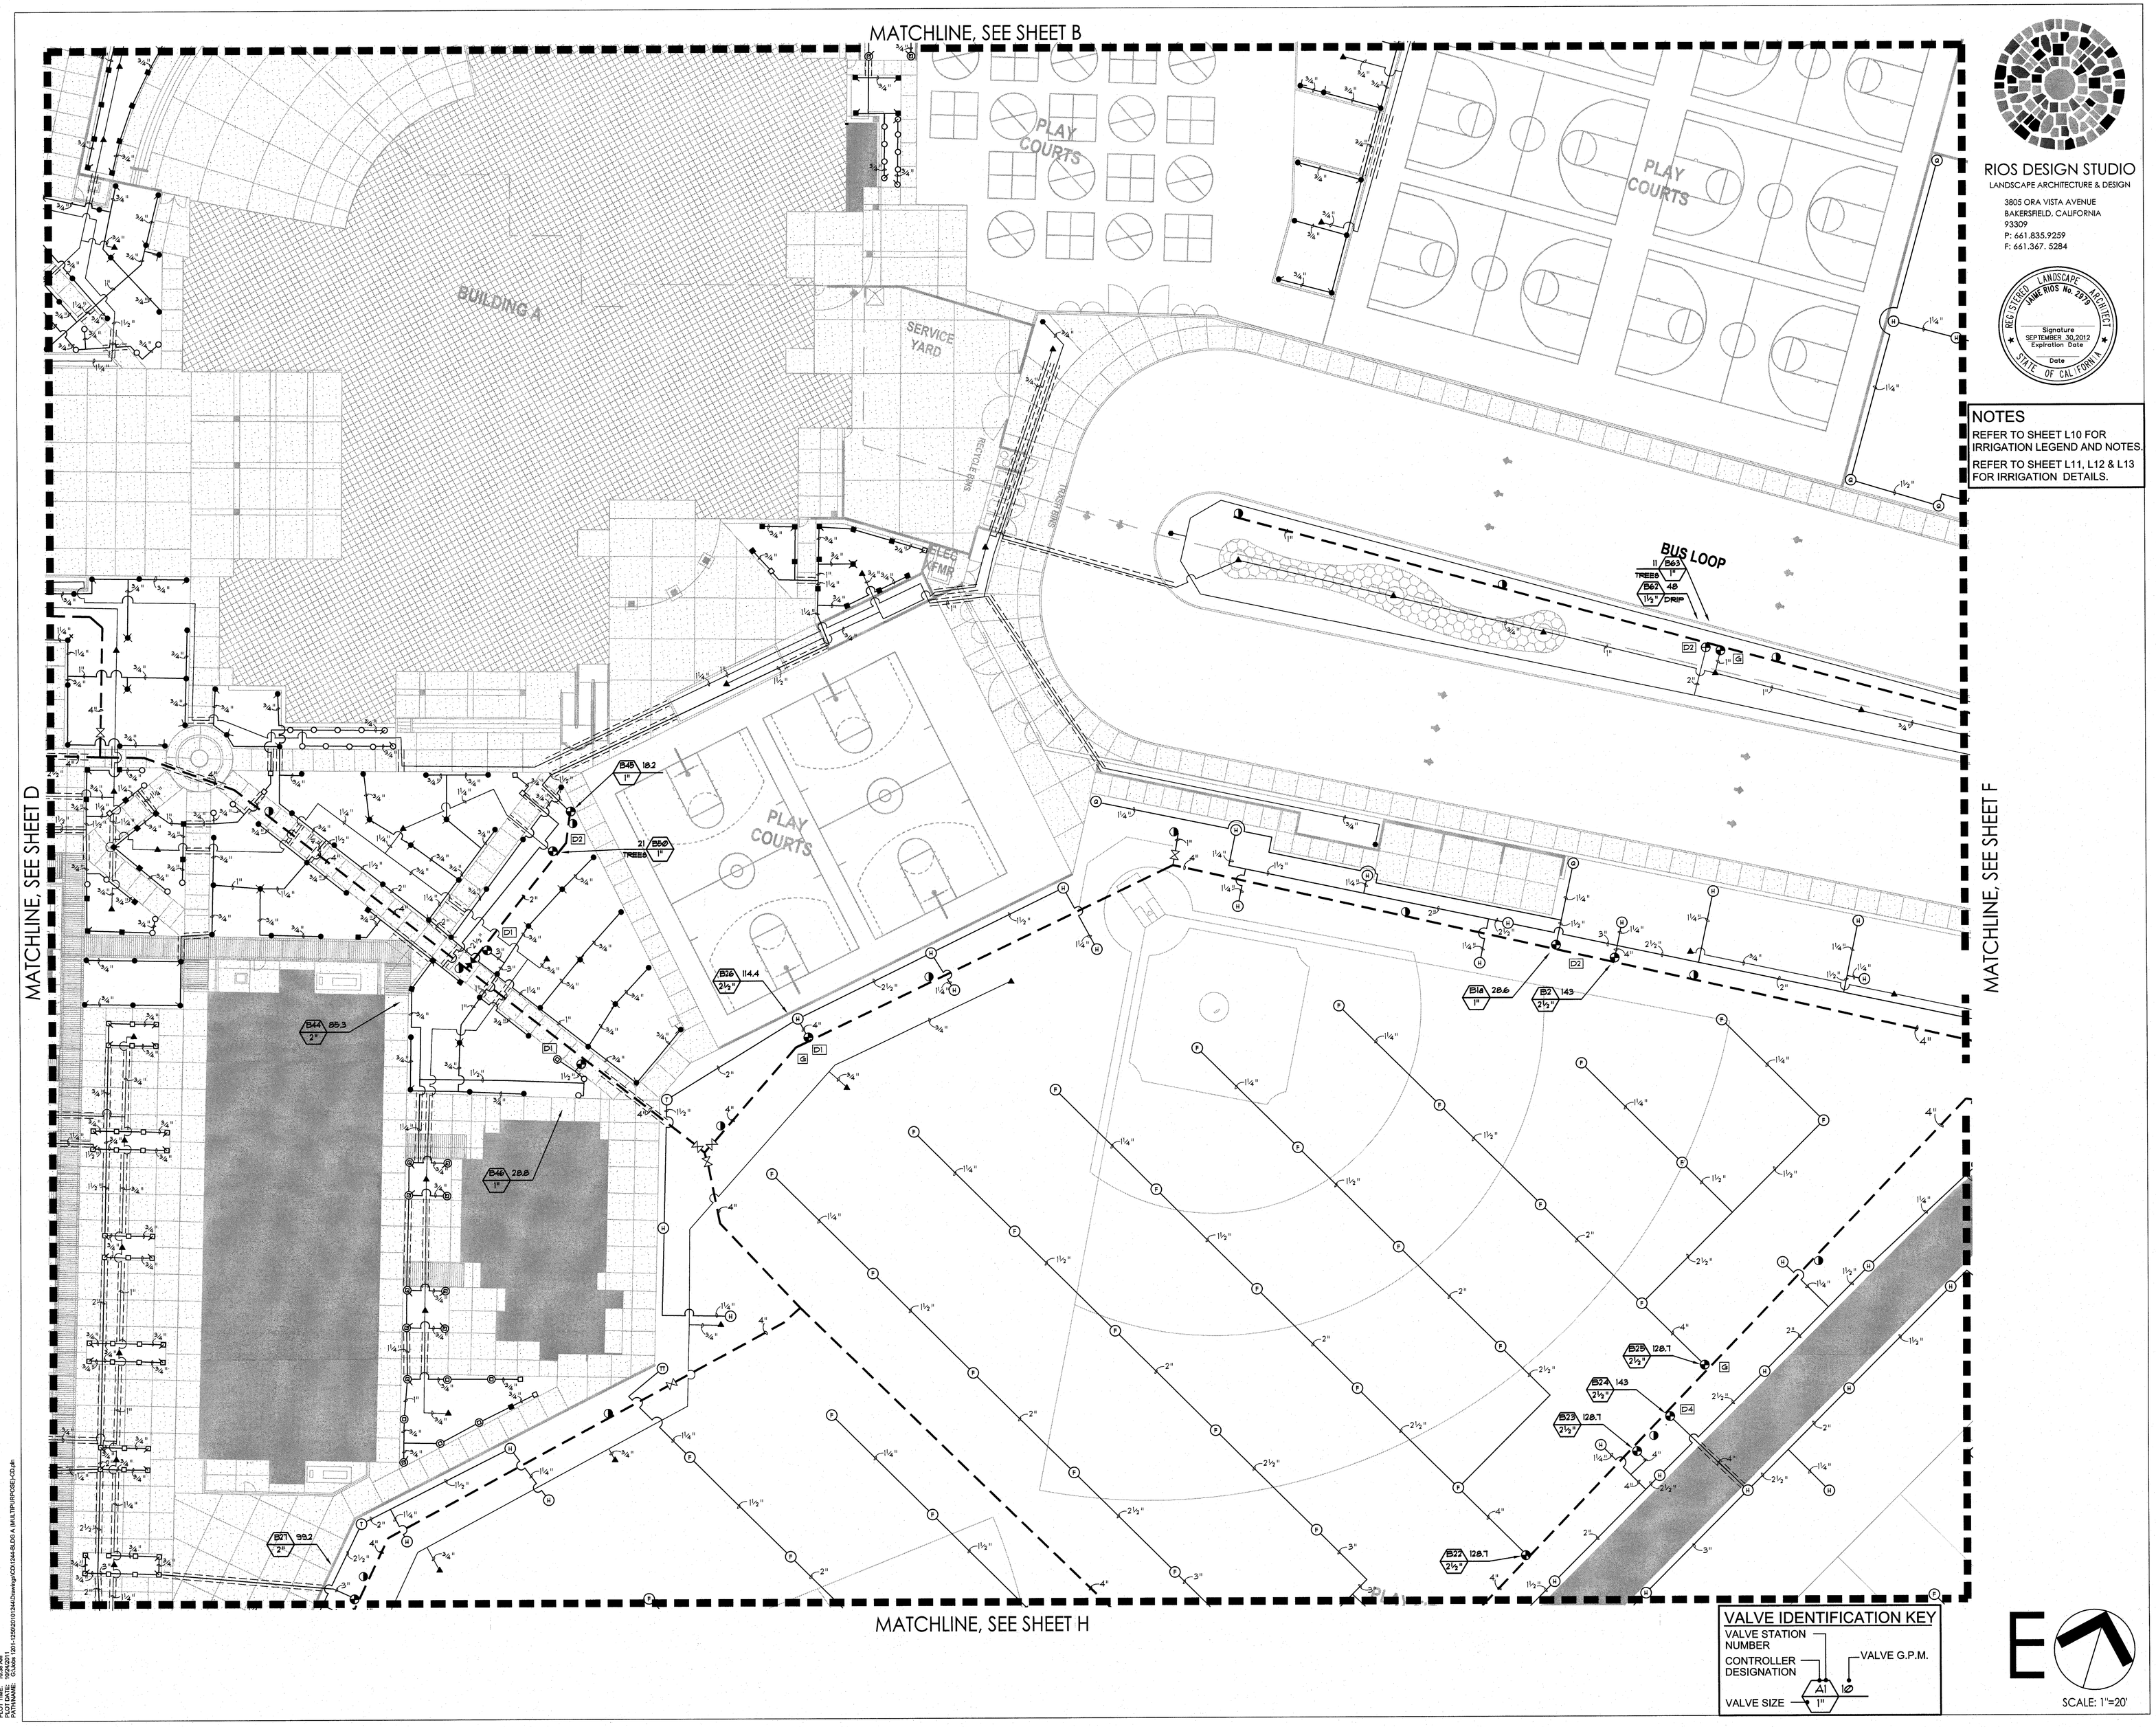

RIOS DESIGN STUDIO
LANDSCAPE ARCHITECTURE & DESIGN
3805 ORA VISTA AVENUE
BAKERSFIELD, CALIFORNIA
93309
P: 661.835.9259
F: 661.367. 5284

REGISTERED LANDSCAPE ARCHITECT
JAIME RIOS No. 2979
Signature
SEPTEMBER 30,2012
Expiration Date
Date
STATE OF CALIFORNIA

NOTES

REFER TO SHEET L10 FOR IRRIGATION LEGEND AND NOTES.

REFER TO SHEET L11, L12 & L13 FOR IRRIGATION DETAILS.

ORDIZ MELBY
ARCHITECTS, INC.
5500 MING AVENUE SUITE 280
BAKERSFIELD, CALIFORNIA 93309
TELEPHONE (661) 832-5258
FACSIMILE (661) 832-4291

LICENSED ARCHITECT
DANNY ESPINEDA ORDIZ
No. C- 14728
MAY 31, 2013
RENEWAL DATE
STATE OF CALIFORNIA

DANNY E. ORDIZ, AIA
ARCHITECT C-14,728

WILLIAM J. MELBY, AIA
ARCHITECT C-16,835

IDENTIFICATION STAMP
DIVISION OF STATE ARCHITECT
OFFICE OF REGULATION SERVICES

APPL. #:02-112027
FILE #: 15-6

AC_____ FLS_____ SS_____

DATE_____

PTN # 63321-112

NEW ELEMENTARY SCHOOL
9801 HIGHLAND KNOLLS DR
BAKERSFIELD
CALIFORNIA
93306

NEW MIDDLE SCHOOL
4115 VINELAND ROAD
BAKERSFIELD
CALIFORNIA
93306

FOR:

BAKERSFIELD CITY SCHOOL DISTRICT
1300 BAKER STREET
BAKERSFIELD
CALIFORNIA
93305

MARK	DATE	DESCRIPTION
1		
2		
3		
4		
5		

JOB NUMBER:
200101244
CAD DRAWING FILE:
1244-BLDG A (MULTIPURPOSE)-CD.pln
DRAWN BY:
JR:
CHECKED BY:
MER:

CHECK AND VERIFY ALL DIMENSIONS BEFORE PROCEEDING WITH THE WORK. REPORT DISCREPANCIES TO THE ARCHITECT.

THE DRAWINGS, IDEAS AND DESIGNS REPRESENTED ON THIS SHEET ARE THE PROPERTY OF THE ARCHITECT.

COPYRIGHT
ORDIZ-MELBY ARCHITECTS, INC. 2010

SHEET TITLE

IRRIGATION PLAN

SHEET IDENTIFICATION NUMBER

L6

PLOT TIME: 10:28 AM
PLOT DATE: 10/26/11
PATHNAME: G:\Jobs 1201-1299\2010\1244\Drawings\CD\1244-BLDG A (MULTIPURPOSE)-CD.pln