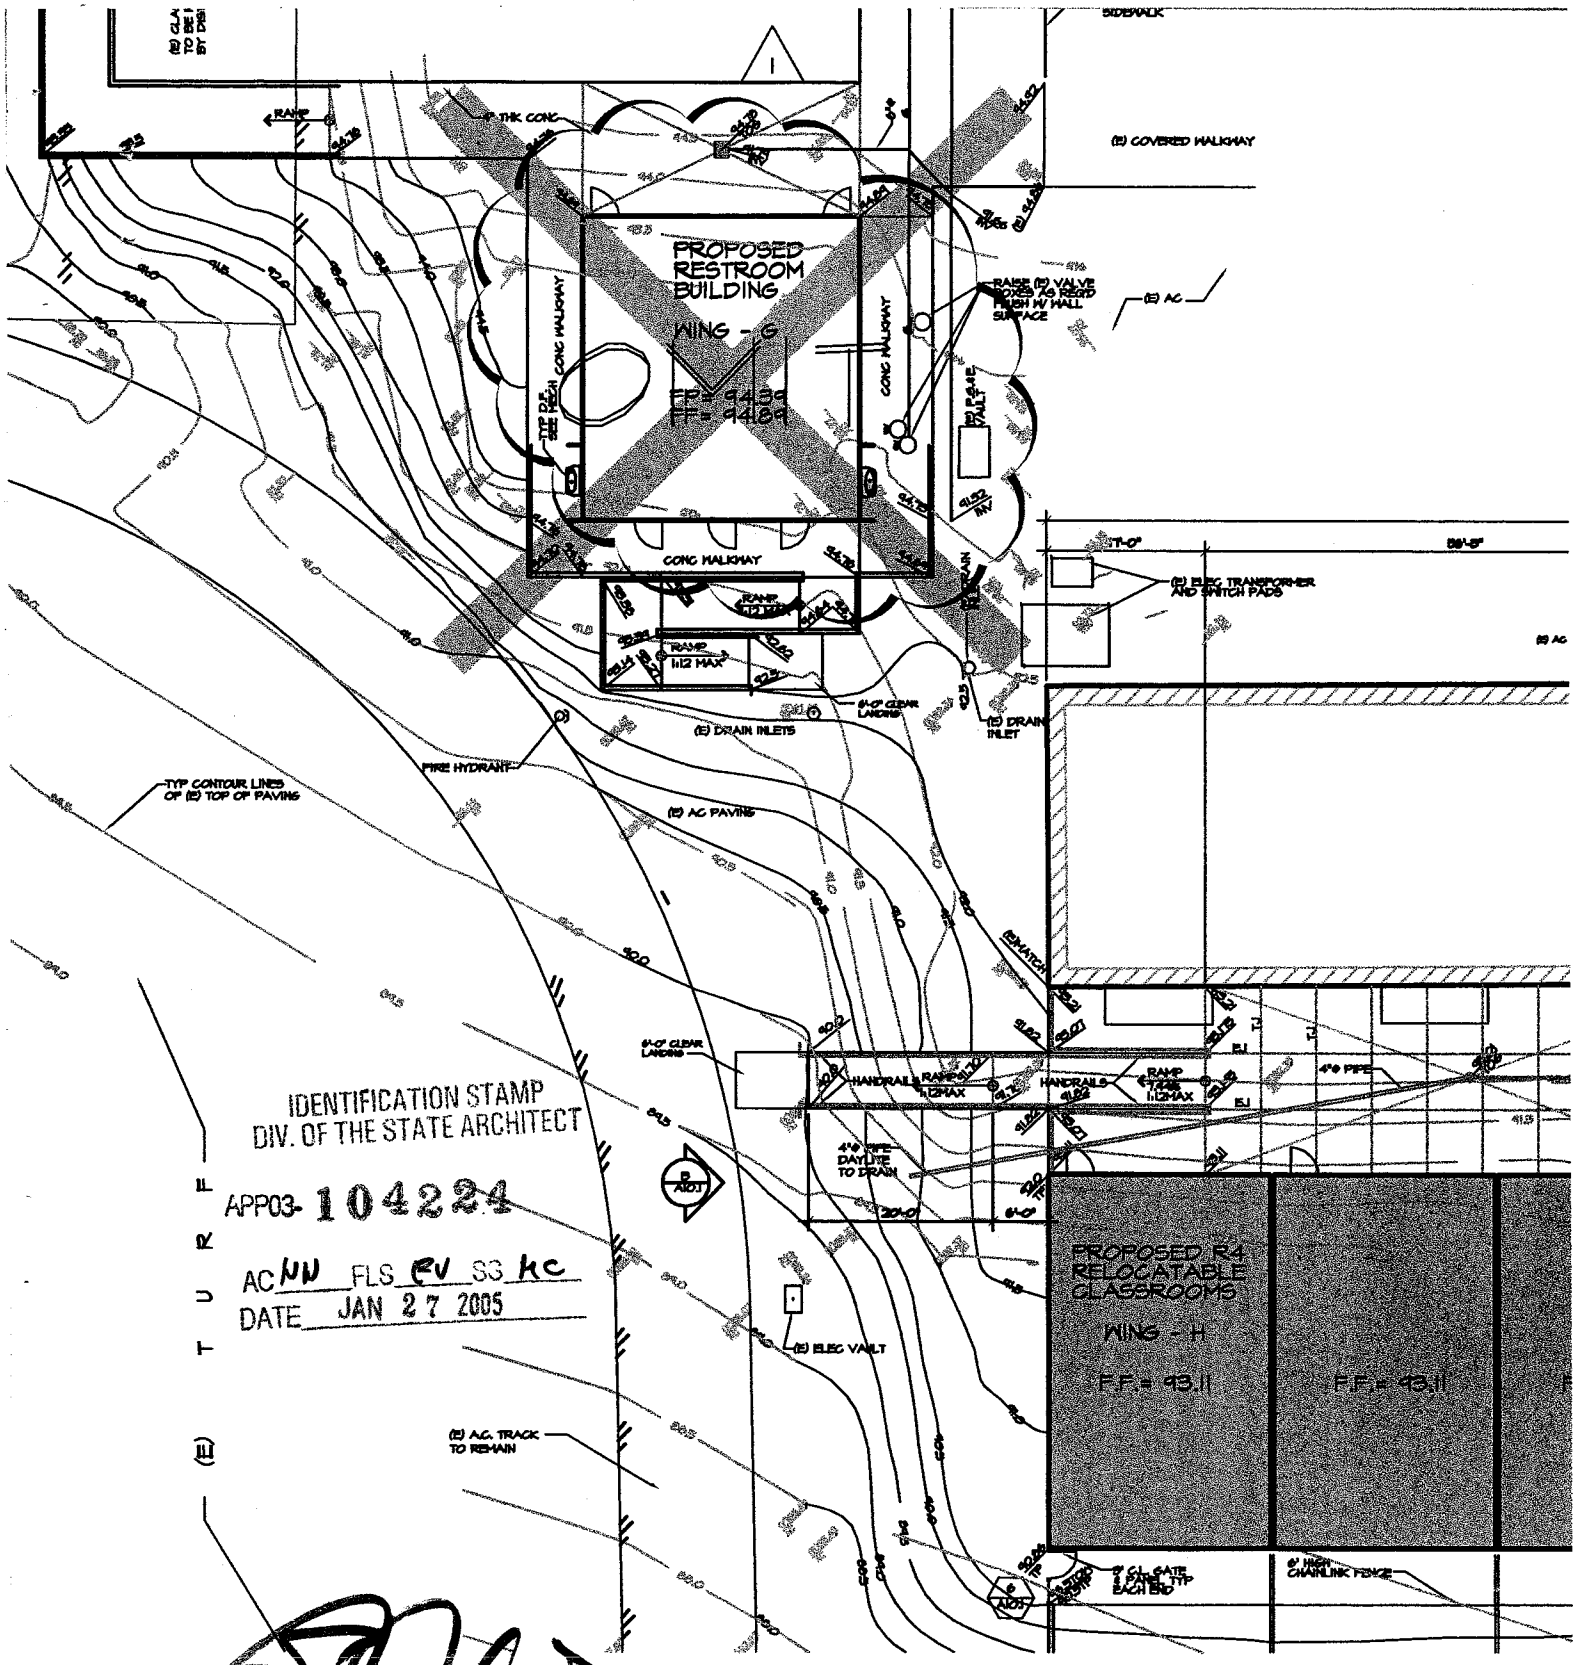

ARCHITECT
1301 L STREET
BAKERSFIELD, CA 93301
PH: (661) 327-1632
FAX: (661) 327-2339

LICENSED ARCHITECT
STEPHEN J. CORBIN
No.C-16788
REN 11/30/03
STATE OF CALIFORNIA

CHANGE ORDER # 03	JOB NO: 976.3	DATE: 02/10/04
RESTROOM BUILDING RELOCATABLE CLASSROOMS BAKERSFIELD CITY SCHOOL DISTRICT BAKERSFIELD, KERN COUNTY, CALIFORNIA	APPL#: 03-104224	FILE#: 15-6
	DWG NO: 05	