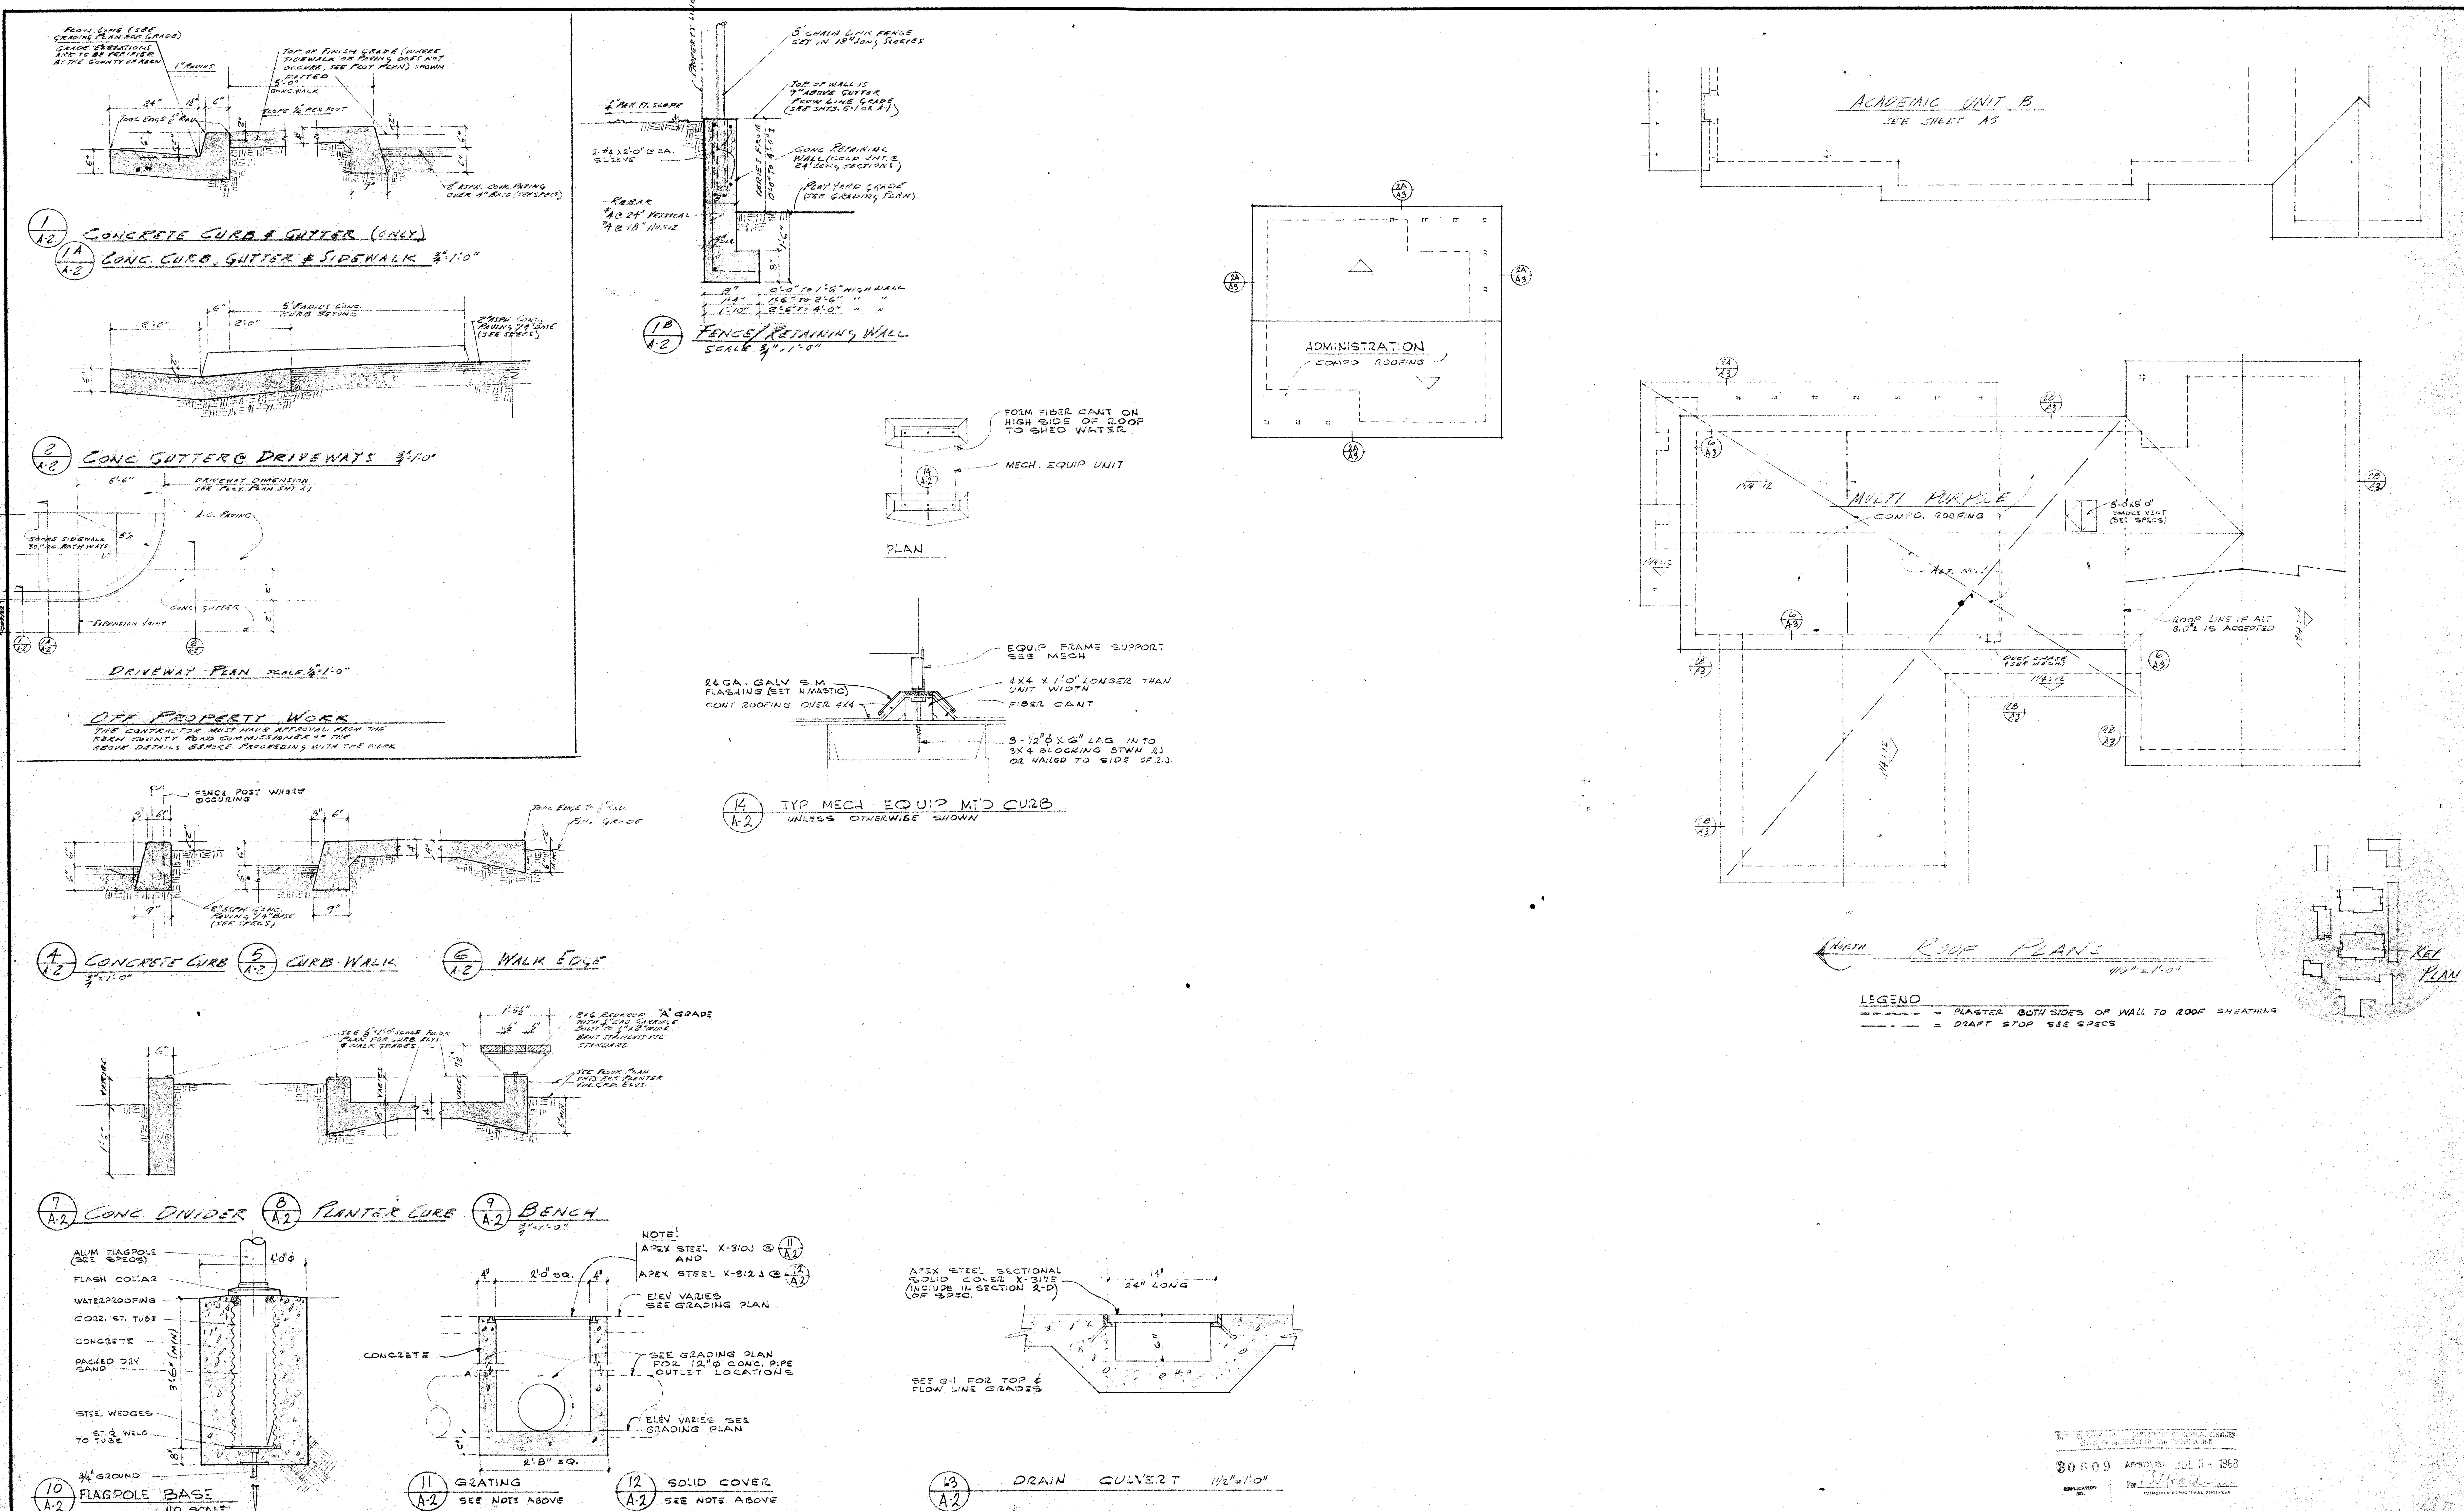


80609 APPROVED JUL 5 - 1968

CHECK AND VERIFY ALL DIMENSIONS AND CONDITIONS AT JOB SITE BEFORE PROCEEDING WITH THE WORK. REPORT ANY DISCREPANCIES TO THE ARCHITECT.

| DRAWN | CHK'D | DATE |
|---|---|---|
| | | 1968 |

| REVISIONS | | |
|---|---|---|
| SYMB. | BY | DATE |
| AS BUILT | | |
| ADDENDUM | | |
| CHANGE ORDER | | |
| CLARIFICATION | | |

5/66 DIETERICH-POST CLEARPRINT 1000H

STATE OF CALIFORNIA
STATE FIRE MARSHAL
APPROVED UNDER STATUES OF CALIFORNIA
BY: JUL 5 1968

APPROVED BY
BOARD OF EDUCATION
BAKERSFIELD CITY SCHOOL DISTRICT
SUPERINTENDENT OF SCHOOLS AND EXECUTIVE OFFICER

APPROVED – DATE

C-335
**ERNEST L. McCOY A.I.A. ARCHITECT**
2811 H. STREET, BAKERSFIELD
PHONE 324-9651
CALIFORNIA 93303

**BERNICE HARRELL CHIPMAN JUNIOR HIGH SCHOOL**
BAKERSFIELD CITY SCHOOL DISTRICT
BAKERSFIELD, CALIFORNIA

JOB No. 67-3
SHEET A-2
OF 34 SHEETS

ROOF PLANS AND YARD DETAILS