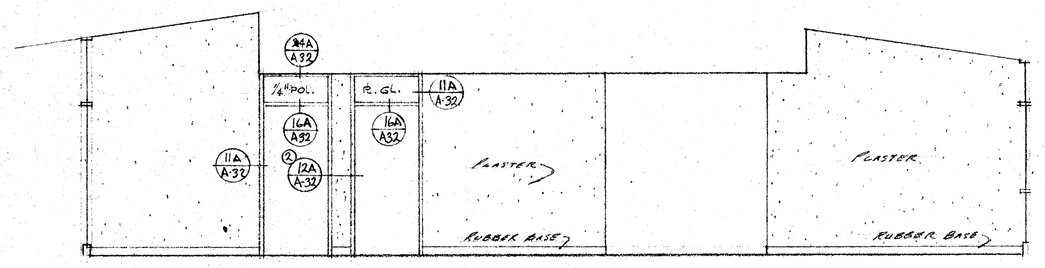

NORTH WALL

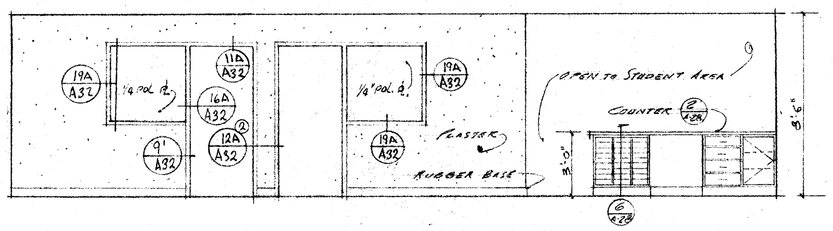

EAST WALL

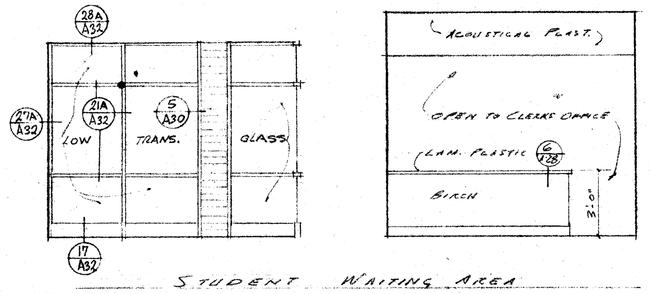

STUDENT WAITING AREA EAST WALL — WEST

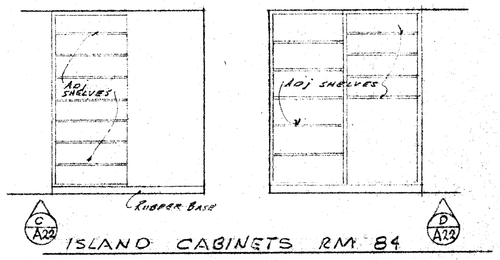

ISLAND CABINETS RM 84

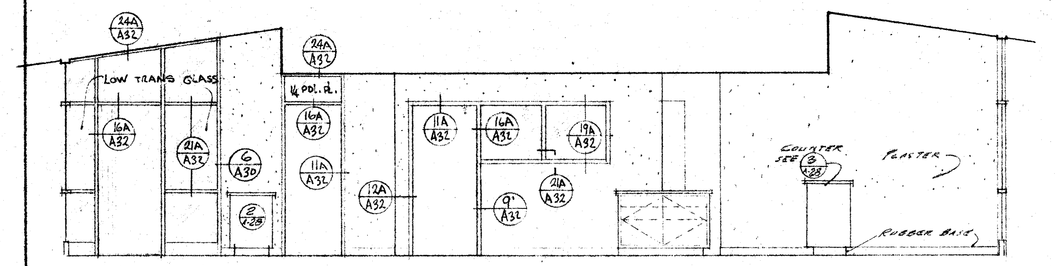

SOUTH WALL

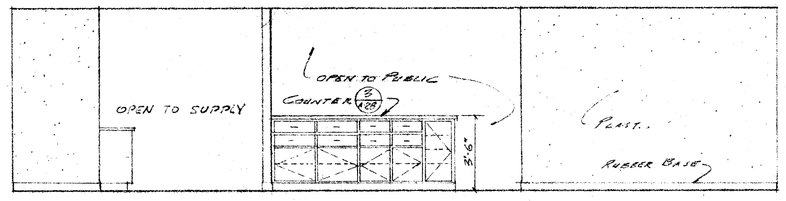

WEST WALL

CLERKS OFFICE

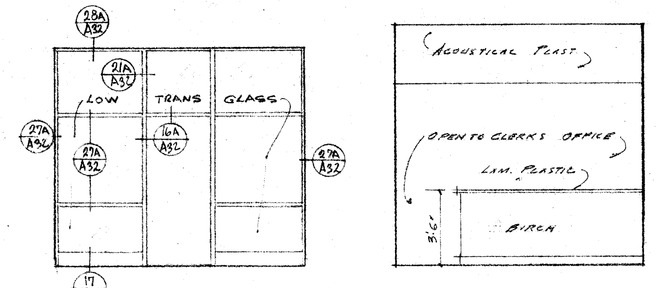

PUBLIC WAITING AREA WEST WALL — EAST

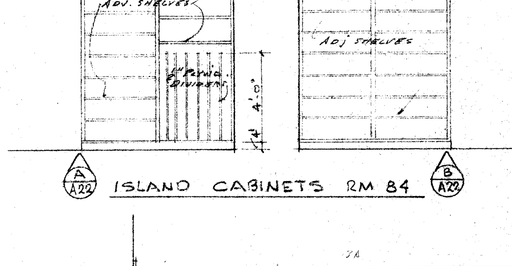

ISLAND CABINETS RM 84

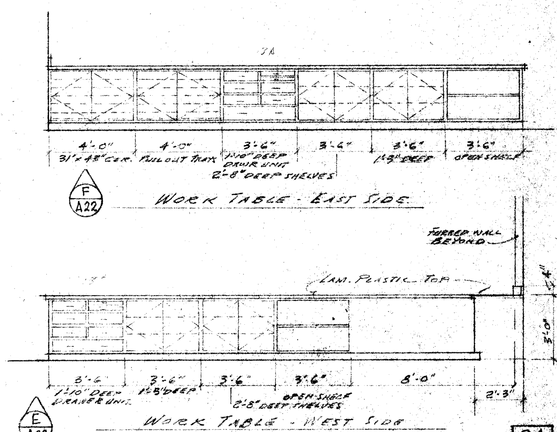

WORK TABLE - EAST SIDE

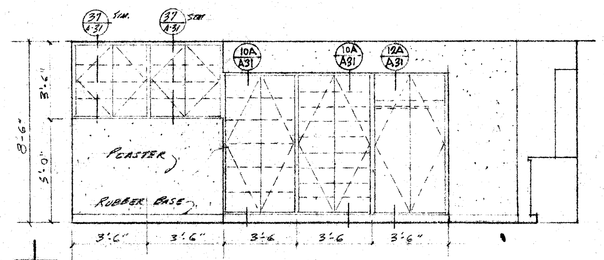

NORTH WALL

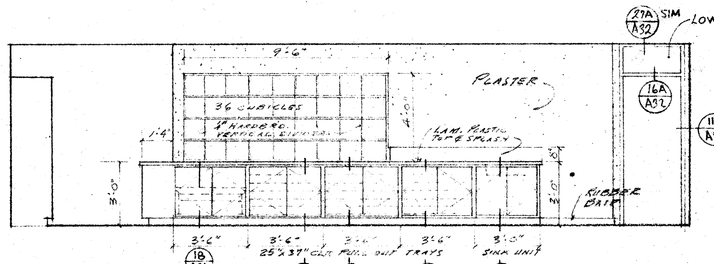

EAST WALL

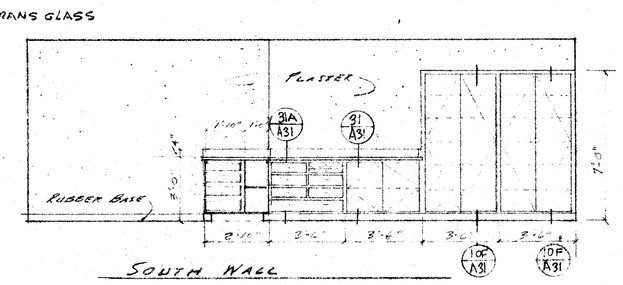

SOUTH WALL

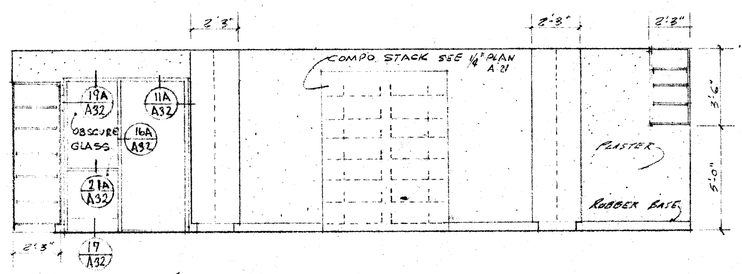

WEST WALL

SUPPLY ROOM

WORK TABLE - WEST SIDE

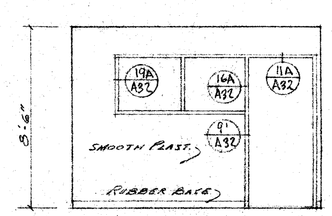

NORTH WALL

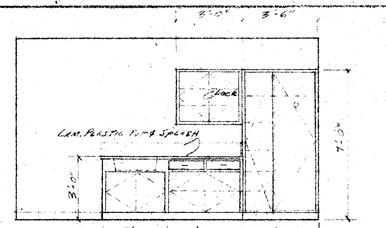

EAST WALL

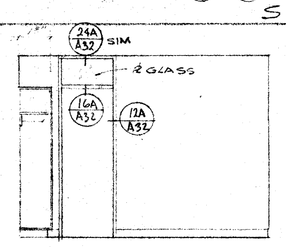

SOUTH WALL

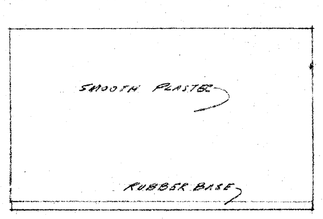

WEST WALL

HEALTH ROOM

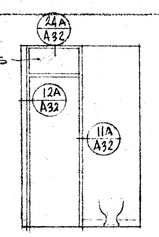

NORTH

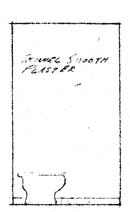

EAST

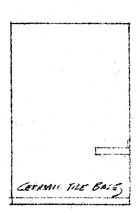

SOUTH

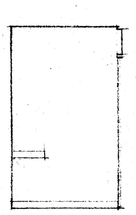

WEST

TOILET ROOM

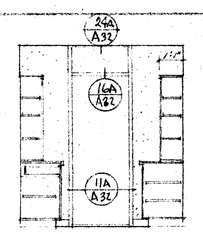

NORTH

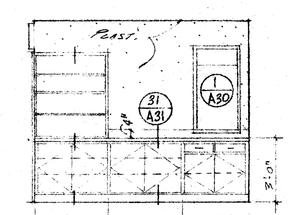

EAST

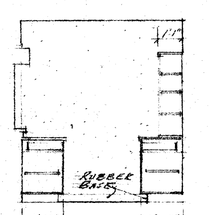

SOUTH

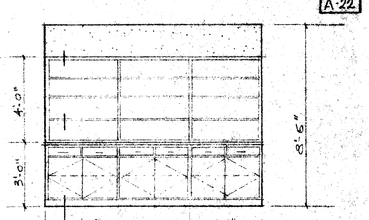

WEST

STUDENT STORE

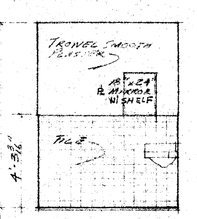

NORTH

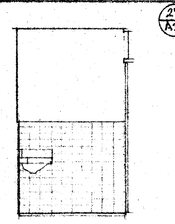

EAST

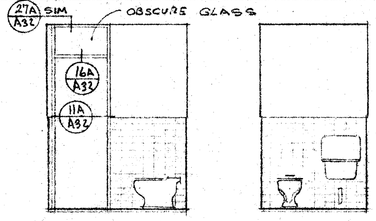

SOUTH

WEST

WOMENS' TOILET

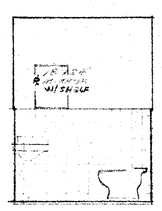

NORTH

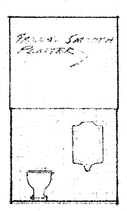

EAST

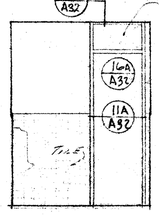

SOUTH

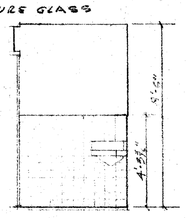

WEST

MENS' TOILET

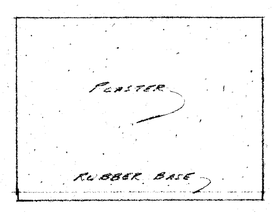

NORTH WALL

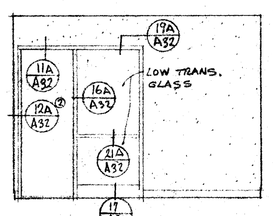

EAST WALL

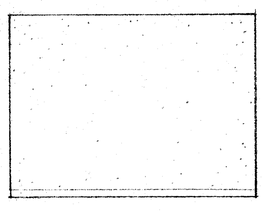

SOUTH WALL

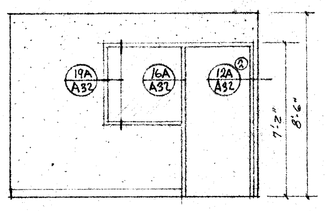

WEST WALL

COUNSELORS' OFFICE

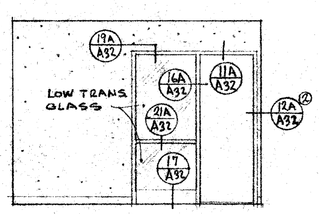

EAST WALL

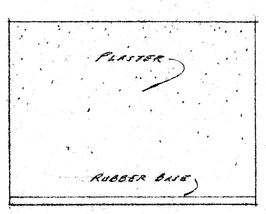

SOUTH WALL

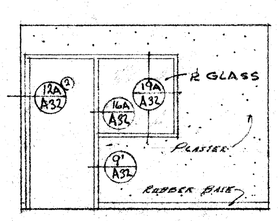

WEST WALL

COUNSELORS' OFFICE

SEE SECTION "H" FOR NORTH WALL ELEVATION

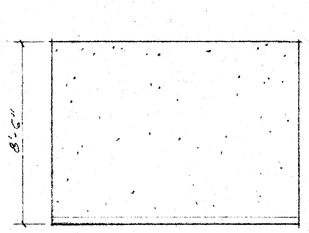

EAST WALL

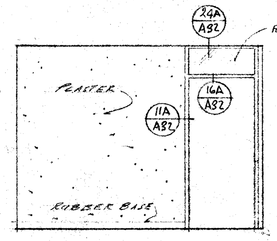

SOUTH WALL

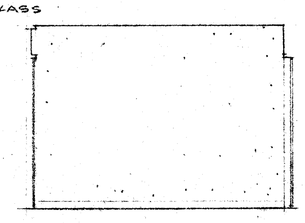

WEST WALL

PRINCIPALS' OFFICE

SEE SECTION "H" FOR NORTH WALL ELEVATION

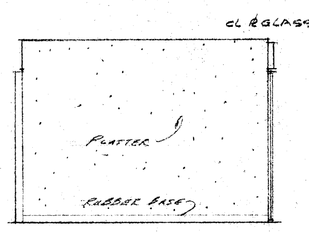

EAST WALL

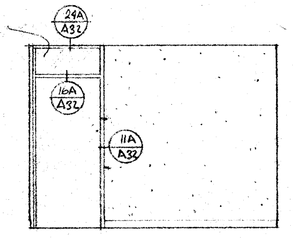

SOUTH WALL

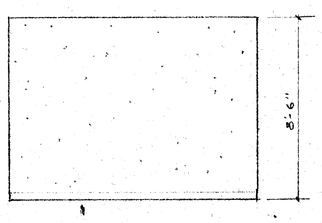

WEST WALL

CONFERENCE ROOM SCALE 1/4"=1'-0"

SEE SECTION "H" FOR NORTH WALL ELEVATION

30609 APPROVED JUL 3 - 1958

CHECK AND VERIFY ALL DIMENSIONS AND CONDITIONS AT JOB SITE BEFORE PROCEEDING WITH THE WORK. REPORT ANY DISCREPANCIES TO THE ARCHITECT.

DRAWN	CHK'D	DATE
		APR 2 7 1958

REVISIONS		
SYMB.	BY	DATE
	AS BUILT	
	ADDENDUM	
	CHANGE ORDER	
	CLARIFICATION	

STATE OF CALIFORNIA
STATE FIRE MARSHAL
APPROVED UNDER STATUES OF CALIFORNIA
BY: JUL 5 1958

APPROVED BY BOARD OF EDUCATION BAKERSFIELD CITY SCHOOL DISTRICT
JUL 3 1958
DATE
BY
SUPERINTENDENT OF SCHOOLS OR EXECUTIVE OFFICER

APPROVED — DATE

ERNEST L. McCOY A.I.A. ARCHITECT C-335
2811 H. STREET BAKERSFIELD
PHONE 324-9651 CALIFORNIA 93303

BERNICE HARRELL CHIPMAN JUNIOR HIGH SCHOOL
BAKERSFIELD CITY SCHOOL DISTRICT
BAKERSFIELD, CALIFORNIA

JOB No. 67-8
SHEET A-225
OF 34 SHEETS

5/66 DIETERICH-POST CLEARPRINT 1000H

ADMINISTRATION BUILDING INTERIOR ELEVATIONS