CHECK AND VERIFY ALL DIMENSIONS AND CONDITIONS AT JOB SITE BEFORE PROCEEDING WITH THE WORK. REPORT ANY DISCREPANCIES TO THE ARCHITECT. DRAWN CHK'D DATE

	REVISIONS	
SYMB.	BY	DATE
	AS BUILT	
	ADDENDUM	
	CHANGE ORDER	
	CLARIFICATION	

5/68 DIETRICH-POST CLEARPRINT 1000H

APPROVED BY BOARD OF EDUCATION BAKERSFIELD CITY SCHOOL DISTRICT DATE ... 1962

APPROVED – DATE

HILLMAN, BIDDISON & LOEVENSOHN
STRUCTURAL ENGINEERS
1230 W. OLYMPIC BL. LOS ANGELES 90015
JOB NO. 3446

ERNEST L. McCOY-A.I.A. ARCHITECT
2811 H. STREET PHONE 324-0051
BAKERSFIELD CALIFORNIA 93303

BERNICE HARZELL CHIPMAN
J2 HIGH SCHOOL

JOB NO. G78
SHEET 5-12
OF 12 SHEETS

APPROVED FOR CONSTRUCTION
DATE JUL 5 1963
SUPERINTENDENT OF SCHOOLS

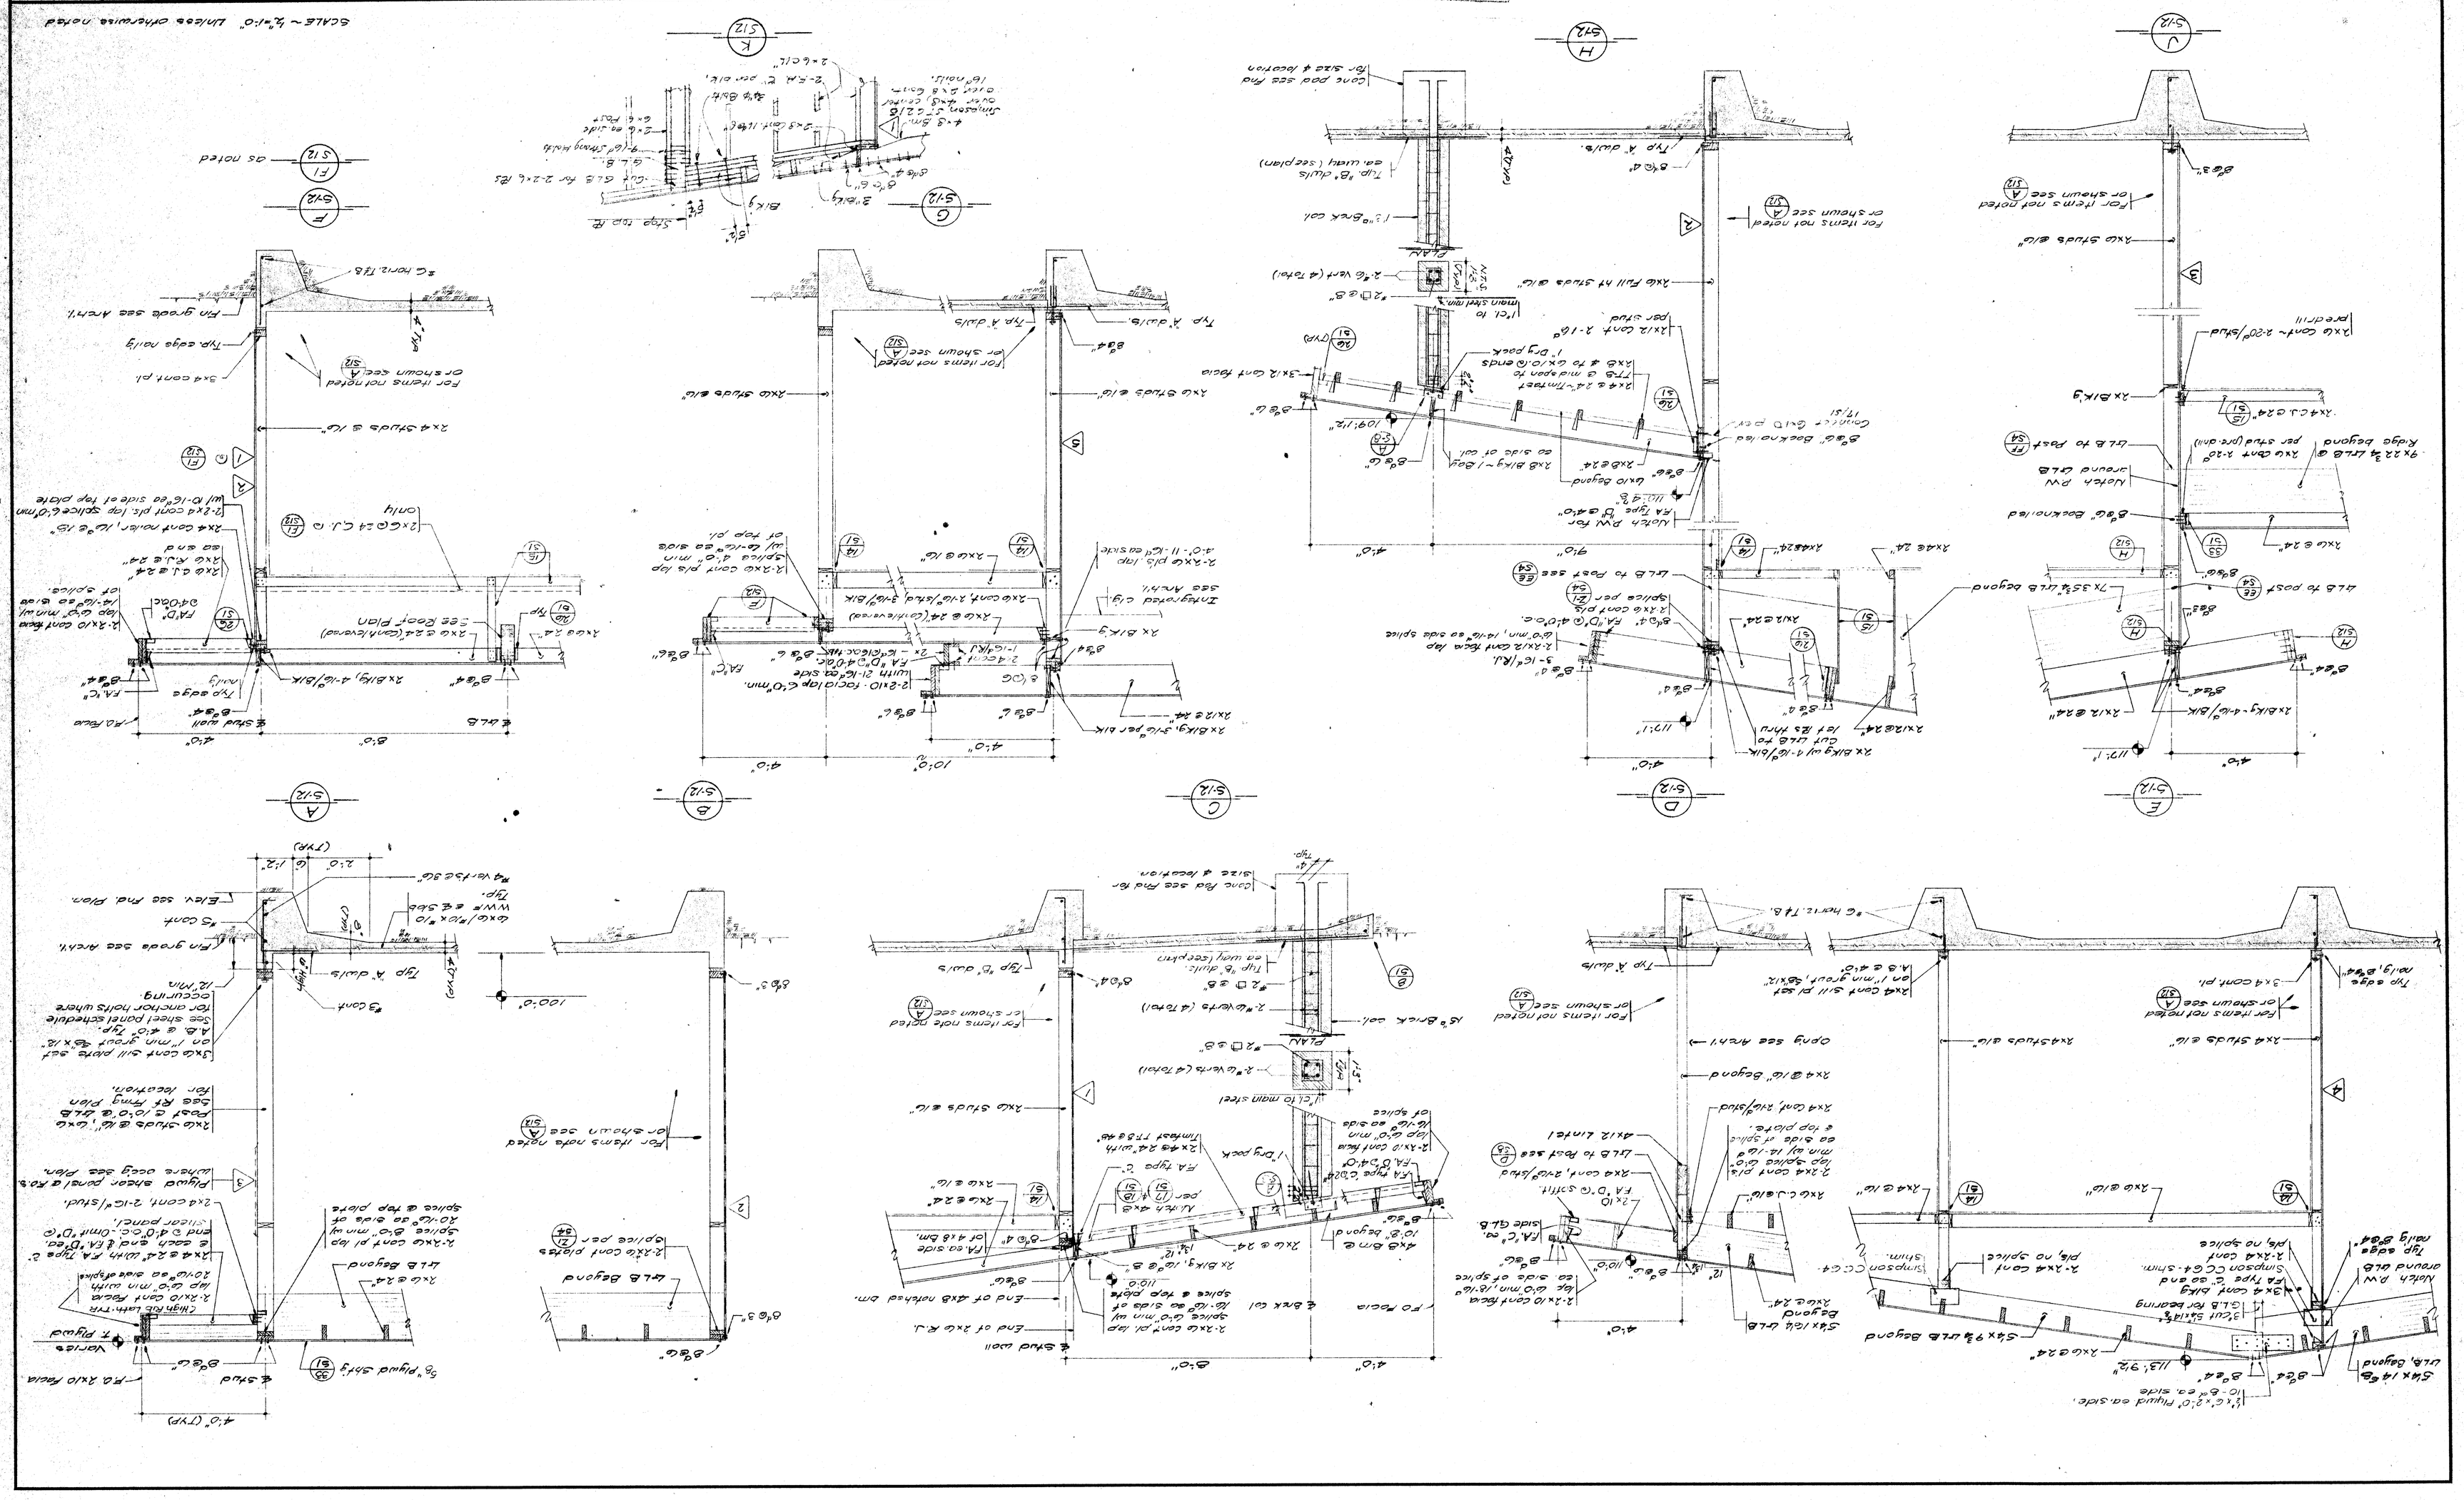
SCALE – ½"=1'-0" Unless otherwise noted
E S1.2
U S1.2
H S7.2
D S7.2
C S1.2
G S1.2
K S1.2
B S1.2
A S1.2
F S1.2
J S1.2
4'-0"
11'-1"
2x12 @ 24"
2x6 @ 24"
2x4 studs @ 16"
2x6 studs @ 16"
2x4 @ 16" Beyond
Typ. 4" duct slab
Typ. 8" duct ea. way (see plan)
Cone pad see Mnl for size & location
For items not noted or shown see A S1.2
Typ. 8" duct slab
Typ. 8" duct ea. way (see plan)
For items not noted or shown see A S1.2
Typ. 4