CHECK AND VERIFY ALL DIMENSIONS AND CONDITIONS AT JOB SITE BEFORE PROCEEDING WITH THE WORK. REPORT ANY DISCREPANCIES TO THE ARCHITECT. DRAWN | CHK'D | DATE

REVISIONS		
BY/MB.	BY	DATE
	AS BUILT	
	ADDENDUM	
	CHANGE ORDER	
	CLARIFICATION	

APPROVED BY BOARD OF EDUCATION BAKERSFIELD CITY SCHOOL DISTRICT SUPERINTENDENT OF SCHOOLS AND CLERK OF THE BOARD
DATE JUL 9 1998

APPROVED – DATE

MILLMAN, BIDDISON & LOEVENGUTH
STRUCTURAL ENGINEERS
1230 W. OLYMPIC BL. LOS ANGELES 90015
JOB NO. 3440

ERNEST L. MCCOY A.I.A. ARCHITECT
2811 H STREET PHONE 324-8881
BAKERSFIELD CALIFORNIA 93303

BERNICE HARRELL CHIPMAN JR HIGH SCHOOL

STATE OF CALIFORNIA — DEPARTMENT OF GENERAL SERVICES
DIV. OF ARCHITECTURAL AND CONSTRUCTION
APPROVED JUL 5 - 1998
DSA APPROVAL
80609
Ernest L. McCoy

JOB No. 678
SHEET S-13
OF 13 SHEETS

9/98 OLDTECHNOFOOT CLEARPRINT 1000M

SCALE - 1/2"=1'-0" : Unless otherwise noted

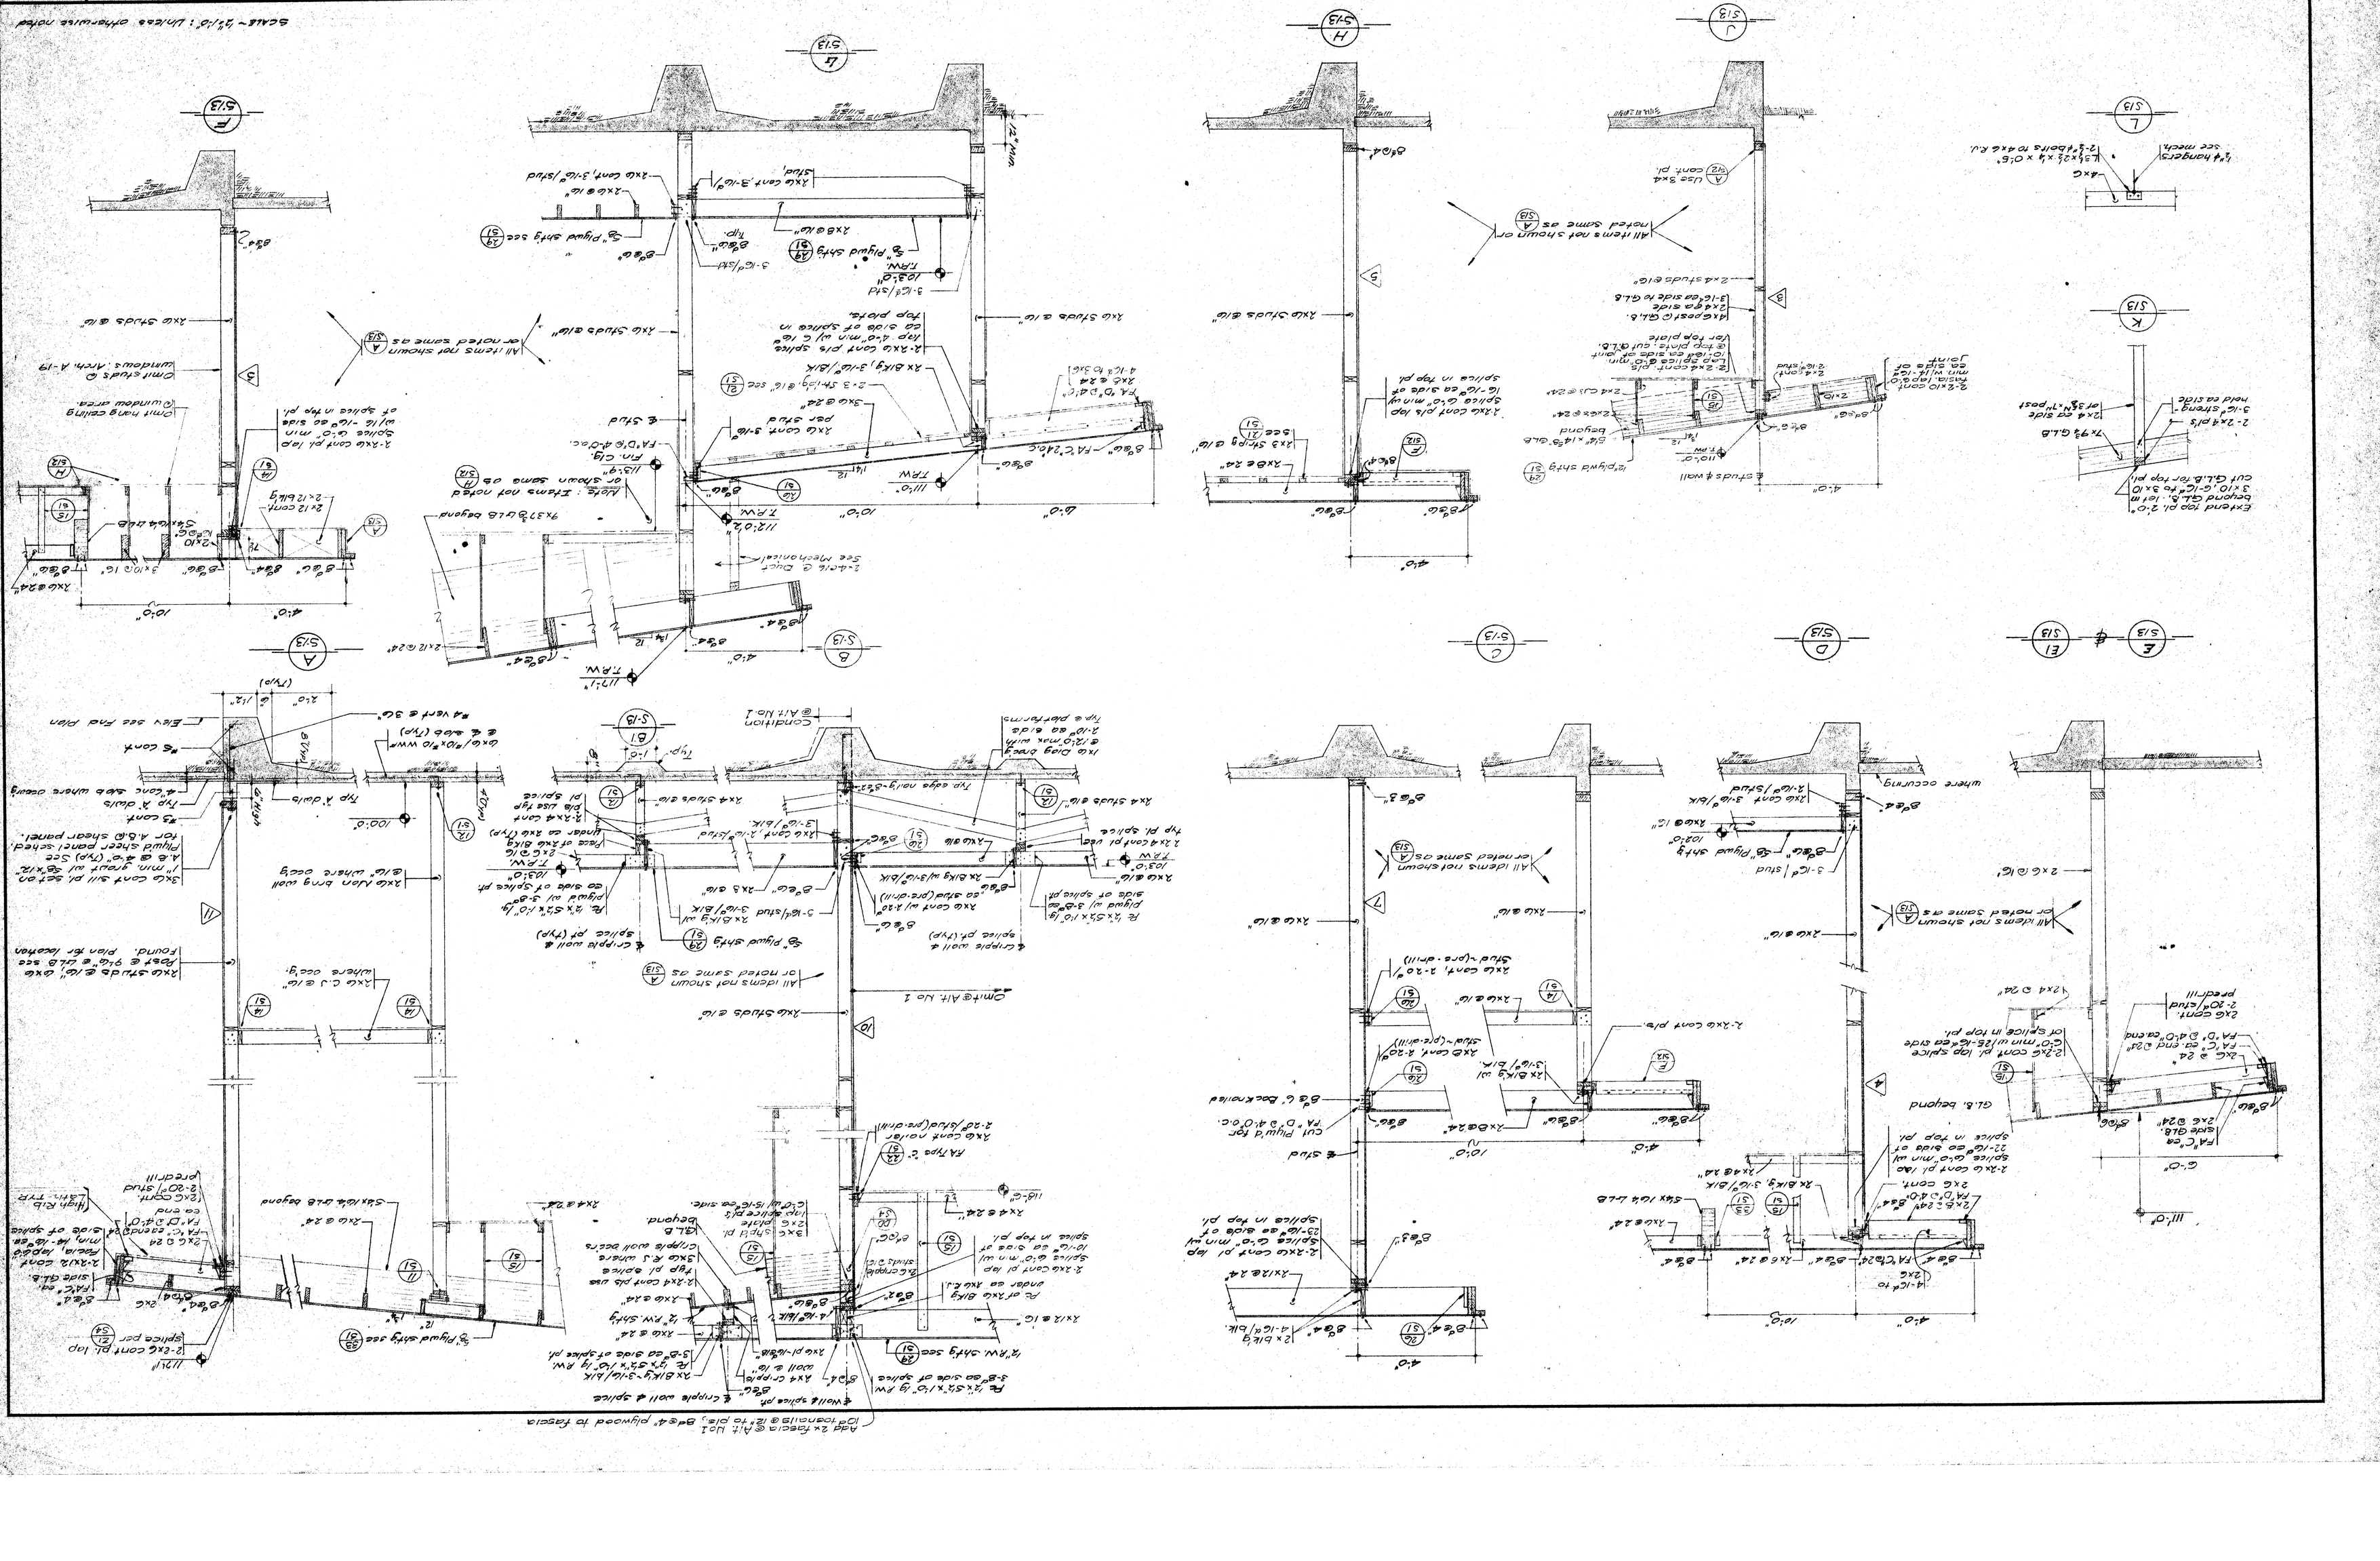
Extend 12@ pl. 2'-0" beyond EA. typ. Iet'm 3'x10'x.6"-16 3x10 cut G.L.B. for top pl.
7x9 G.L.B
2-2x4 pls
3-16" strong-back
12x4 ex stde @ 48" c.t.r. 7'-0" hold ea side
K S13
2-4x6 cont. main rafter mm w/ 4-16d ea side
Lap 2nd side 6'-0" min. ea side of top joint; cut G.L.B. for top plate
4x6 post @ GL.B. 2-16d ea side to GL.B
3-16d ea side to GL.B
2x4 studs @16"
4'-0"
12"plywd shtg
2x4 cont. pl
2x4 @ 24"
Blkg
2x4 cont. pl
2x4 studs @16"
All items not shown or noted same as A S13
Use 3x4 cont. pl
A S12
J S13
4x6 cont. pl
2x4 studs @16"
Lap 2nd side 6'-0" min. ea side of top joint; cut G.L.B. for top plate
4x6 post @ GL.B. 3-16d ea side
2x4 studs @16"
All items not shown or noted same as A S13
H S13
Use 3x4 cont. pl
A S12
5
3
4x6 cont. pl
2x4 studs @16"
All items not shown or noted same as A S13
5
Use 3x4 cont. pl
A S12
L S13
4x6
1/4" hangers see mech.
3x6 cont. pl
2x4 studs @16"
All items not shown or noted same as A S13
7
2x4 @ 24"
2x6 cont. pl
2x4 studs @16"
All items not shown or noted same as A S13
7
2x6 @ 16