


RESTROOM ELEVATION - GIRLS (AGES 9-12) SCALE: 1/4"=1'-0" | 1

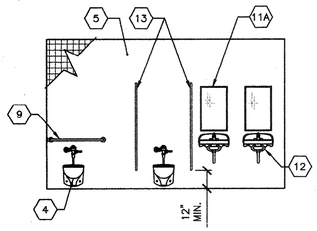


RESTROOM ELEVATION - GIRLS (AGES 9-12) SCALE: 1/4"=1'-0" | 2




RESTROOM ELEVATION - GIRLS (AGES 9-12) SCALE: 1/4"=1'-0" | 3

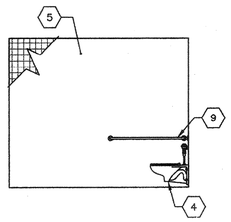


RESTROOM ELEVATION - GIRLS (AGES 9-12) SCALE: 1/4"=1'-0" | 4

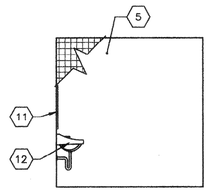


RESTROOM ELEVATION - BOYS (AGES 9-12) SCALE: 1/4"=1'-0" | 5

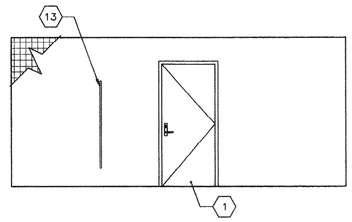


RESTROOM ELEVATION - BOYS (AGES 9-12) SCALE: 1/4"=1'-0" | 6

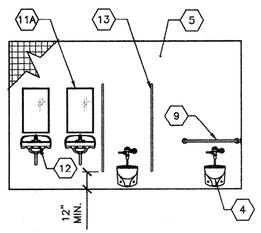


RESTROOM ELEVATION - BOYS (AGES 9-12) SCALE: 1/4"=1'-0" | 7

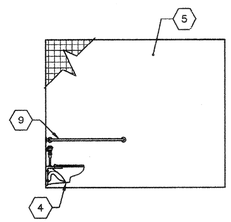


RESTROOM ELEVATION - BOYS (AGES 9-12) SCALE: 1/4"=1'-0" | 8

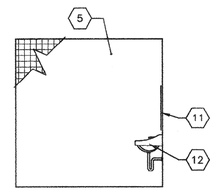


(MEN RESTROOM MIRRORED)

WOMEN RESTROOM ELEVATION (AGES 13-ADULT) SCALE: 1/4"=1'-0" | 9

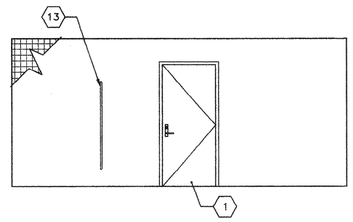


(MEN RESTROOM MIRRORED)

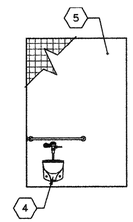WOMEN RESTROOM ELEVATION (AGES 13-ADULT) SCALE: 1/4"=1'-0" | 10




(MEN RESTROOM MIRRORED)

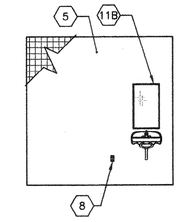WOMEN RESTROOM ELEVATION (AGES 13-ADULT) SCALE: 1/4"=1'-0" | 11




(MEN RESTROOM MIRRORED)

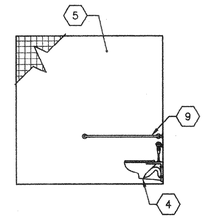WOMEN RESTROOM ELEVATION (AGES 13-ADULT) SCALE: 1/4"=1'-0" | 12

NOT USED | 13

NOT USED | 14

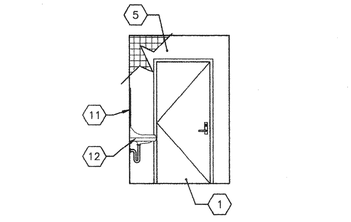NOT USED | 15

NOT USED | 16

NOT USED | 17

NOT USED | 18

NOT USED | 19

NOT USED | 20

NOT USED | 21

NOT USED | 22

## KEY NOTES

1. TYP. EXTERIOR DOOR AT RESTROOMS
2. NOT USED
3. NOT USED
4. ACCESSIBLE TOILET
5. FULL HEIGHT TILE WALLS
6. NOT USED
7. NOT USED
8. TYP. GFCI OUTLET – SEE ELECTRICAL SHEETS
9. GRAB BAR – SEE 1/A7.2
10. NOT USED
11A. STAINLESS STEEL MIRROR AT CHILDRENS RR
11B. GLASS MIRROR AT STAFF RR
12. ACCESSIBLE LAVATORY
13. TOILET PARTITIONS: SOLID PLASTIC BY ACCURATE PARTITIONS CORP. w/ FLOOR ANCHORS, OVERHEAD BRACED OR EQUIVALENT. MINIMUM FLAME SPREAD RATING: 50. MINIMUM SMOKE DEVELOPMENT RATING: 450.

NOTE: FOR ACCESSIBLE FIXTURES & ACCESSORIES MOUNTING HEIGHT REQUIREMENTS (PER CBC CHAPTER 11B), SEE SHEET P2.0, DETAIL 7.


AMS
American Modular Systems
787 Spreckels Ave.Manteca, CA 95336
Phone (209) 825-1921 - Fax (209) 825-7018
americanmodular.com



MODULAR MANUFACTURER PROPRIETARY STATEMENT

THESE DRAWINGS AND THE MATERIAL CONTAINED THEREIN ARE THE PROPERTY OF AMERICAN MODULAR SYSTEMS, INC. (AMS) AND SHALL NOT BE REPRODUCED, COPIED OR OTHERWISE DISPOSED OF DIRECTLY OR INDIRECTLY AND SHALL NOT BE USED IN WHOLE OR IN PART TO ASSIST IN THE MAKING OF OR FOR THE PURPOSE OF FURNISHING ANY INFORMATION FOR THE MAKING OF DRAWINGS, PRINTS, APPARATUS OR PARTS THEREOF WITHOUT THE FULL KNOWLEDGE AND WRITTEN CONSENT OF AMS. ALL PATENTABLE MATERIAL CONTAINED HEREIN AND ORIGINATING WITH AMS SHALL BE THE SOLE PROPERTY OF AMS.


PRE-CHECKED SET NAME

24' x 40' THRU 120' x 40'
2:12 PITCHED ROOF

SITE SPECIFIC PROJECT NAME

STOCKPILE
(1) 60x40 BUILDING
(1) 72x40 BUILDING

SHEET TITLE

INTERIOR ELEVATIONS
RESTROOMS

MANUFACTURER PROFESSIONAL OF RECORD ON PC

LICENSED ARCHITECT
TIMOTHY PATRICK CARNAHAN
No. C12831
Ren. 08-31-18
STATE OF CALIFORNIA

AGENCY TRACKING NO. 63321-241
FILE NO. 15-6

IDENTIFICATION STAMP
DIV. OF THE STATE ARCHITECT
OFFICE OF REGULATION SERVICES
03-118380
APPROVED
DATE OCT 26 2017

PROJECT SPECIFIC STATE AGENCY APPROVAL

IDENTIFICATION STAMP
DIV. OF THE STATE ARCHITECT
02 116132
AC
DATE 5/9/17

ORIGINAL PC STATE AGENCY APPROVAL

BASED ON PC# 02-113939
PRE-CHECK (PC) DOCUMENT – CODE: 2013 CBC
A SEPARATE PROJECT APPLICATION FOR CONSTRUCTION IS REQUIRED

REVISIONS

| | |
|---|---|
| DRAWN BY: | BA |
| SCALE: | AS NOTED |
| DATE: | 04/27/17 |

SHEET NUMBER

A4.1