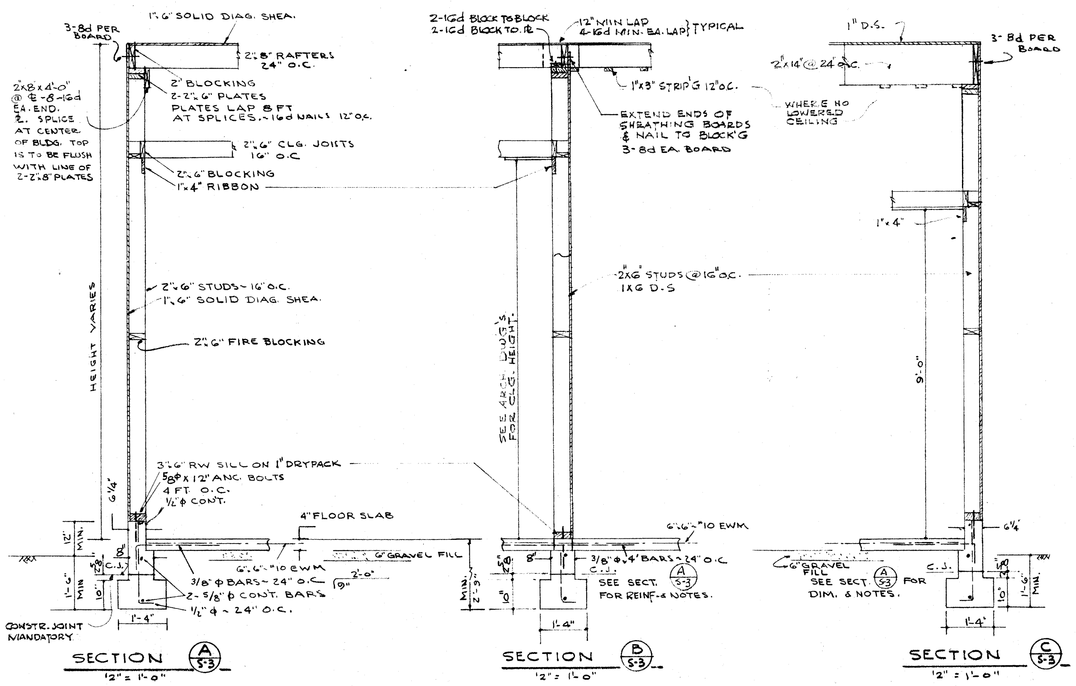

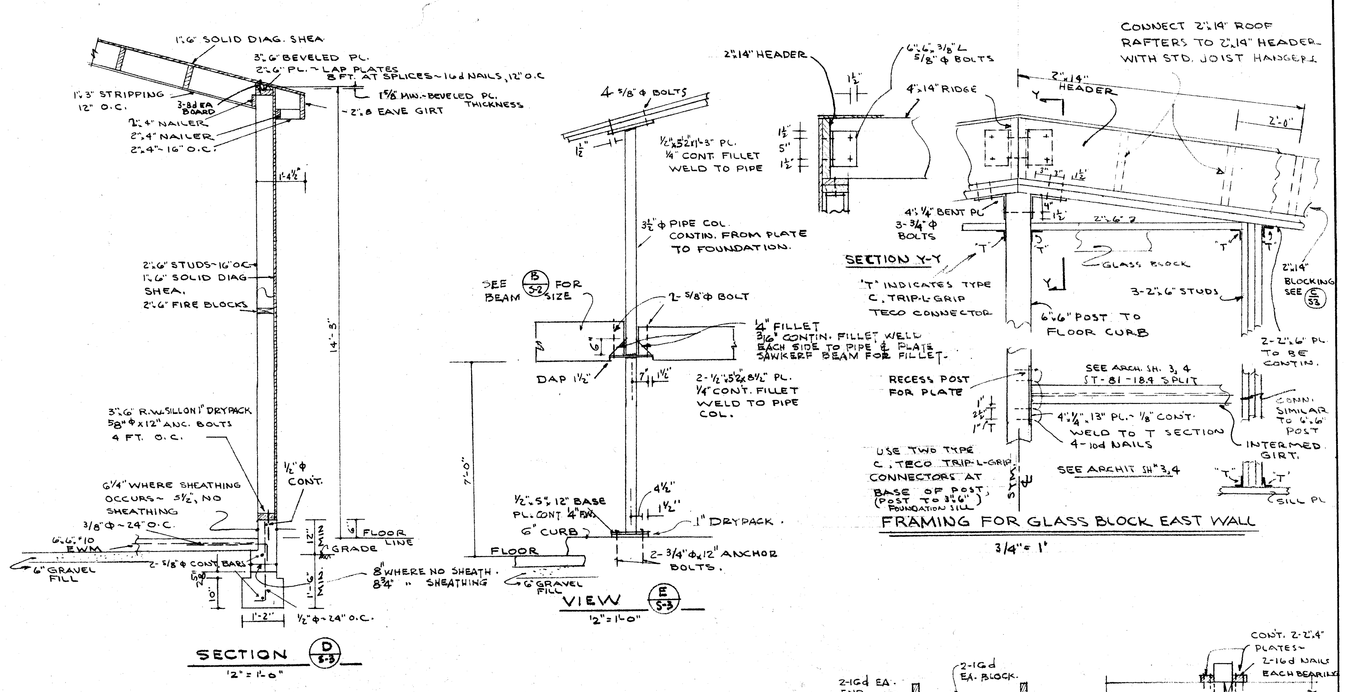

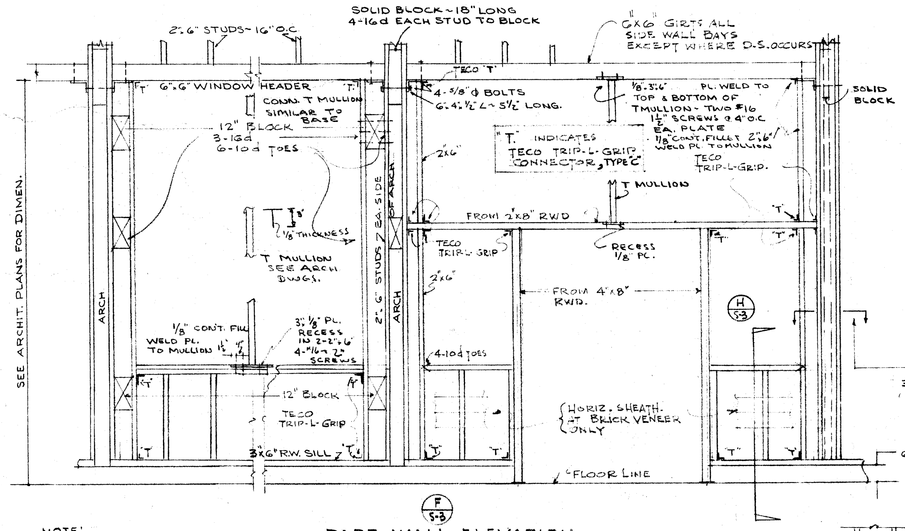

NOTE:
NAIL ALL WINDOW AND DOOR FRAMES TO STRUCTURE WITH EQUIVALENT OF 16d NAILS, 12" O.C. (HEADS, JAMBS & SILLS)

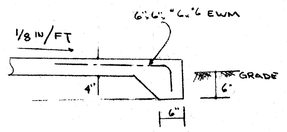

TYPICAL STOOP DETAIL

OPENING WIDTH	d
UP TO 6'-0"	6"
6'-1" TO 10'-0"	8"
OVER 10'-0"	10"

d IS NOMINAL
MAKE HEADER FULL WIDTH OF STUDS (ONE PIECE) AND DEPTH AS NOTED.

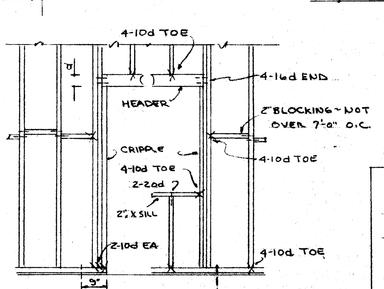

TYPICAL LINTEL DETAIL
UNLESS OTHERWISE SHOWN

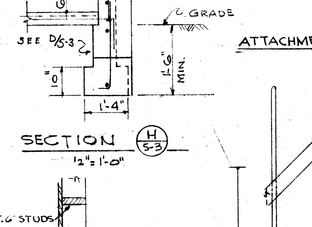

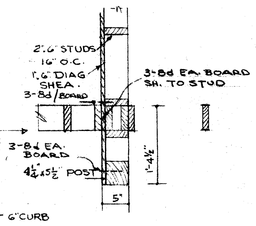

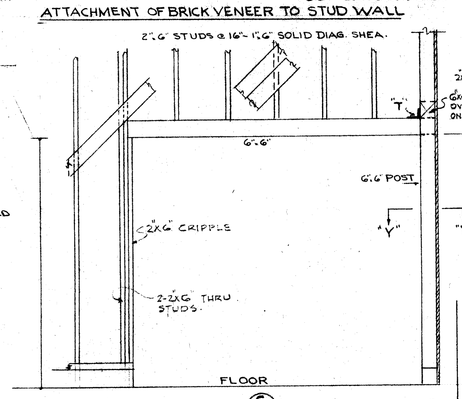

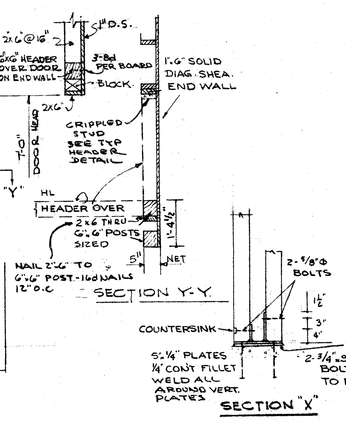

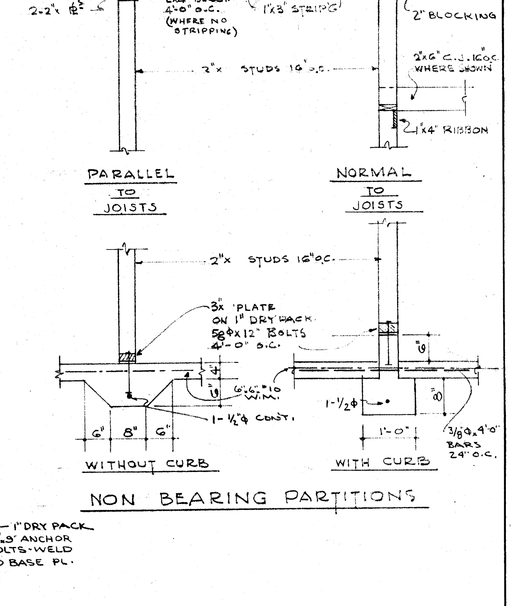

WILLIAM T. WHEELER
STRUCTURAL ENGINEER
LOS ANGELES, CALIF.
W.T. Wheeler #5420

STATE OF CALIFORNIA — DEPARTMENT OF PUBLIC WORKS — DIVISION OF ARCHITECTURE
8270 APPROVED AUG 25 1950
APPLICATION NO. By Harry M. Conklin

BOARD OF TRUSTEES, CITY SCHOOL DISTRICT — BAKERSFIELD CITY SCHOOLS
APPROVED
Allen [illegible]
Edith N. Ingersoll
7-20-50

REVISIONS	

NEW CAFETERIA FOR
LINCOLN ELEMENTARY SCHOOL
BAKERSFIELD CITY SCHOOLS

ROBERT N. EDDY
ARCHITECT A.I.A.
RM. 25, KERN COUNTY LAND CO. BUILDING
BAKERSFIELD, CALIFORNIA
[illegible] C895

DATE	SHEET
JOB NO.	S-3
DRAWN	
CHECKED	OF 12 SHEETS