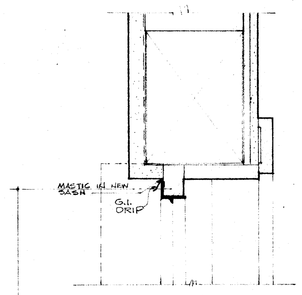

1 HEAD (JAMB SIMILAR)

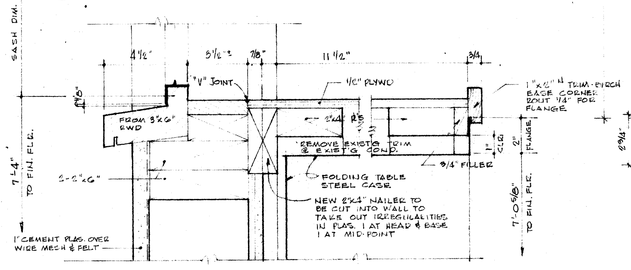

2 SILL

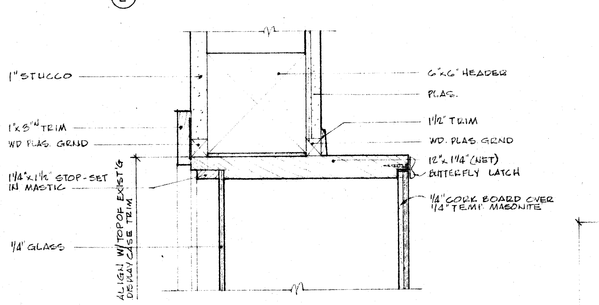

3 HEAD

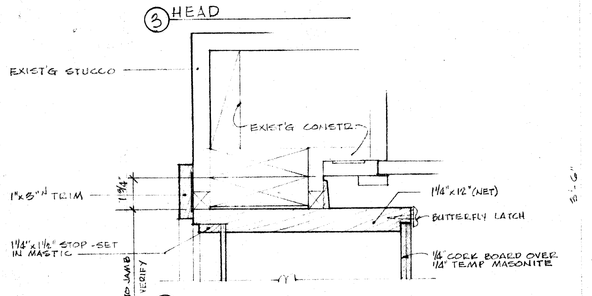

4 JAMB

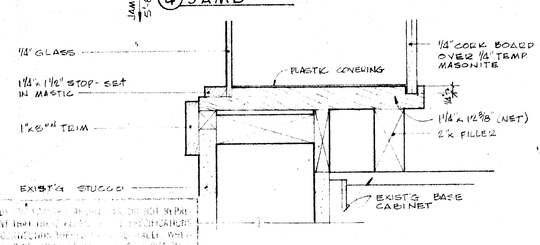

5 SILL

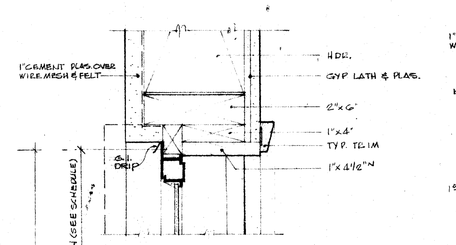

6 HEAD (JAMB SIM.)

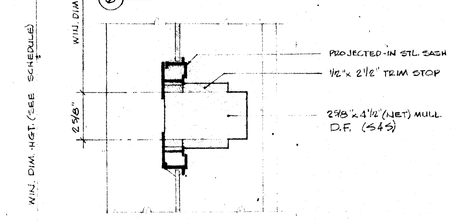

7 VERT. MULLION

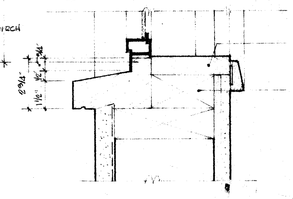

8 SILL

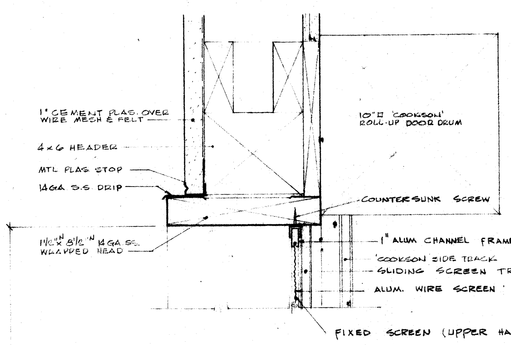

9 HEAD

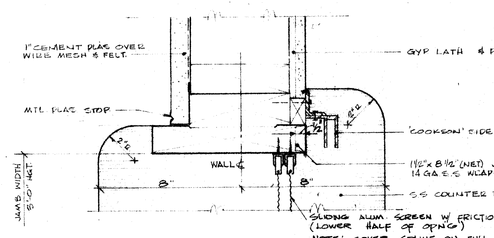

10 JAMB

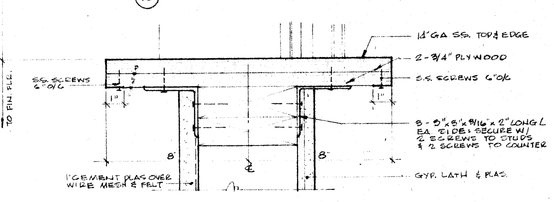

11 COUNTER

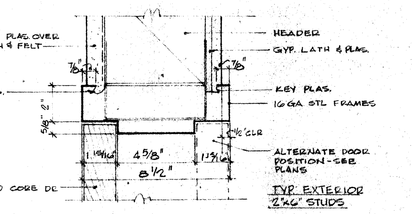

12 HEAD (JAMB SIM.)

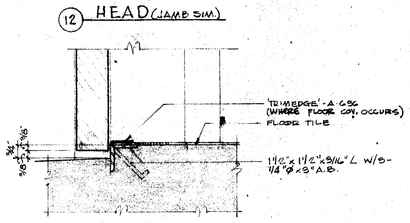

13 SILL

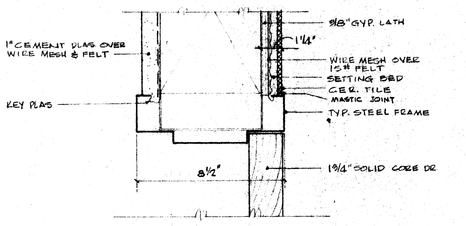

14 JAMB (HEAD SIM.)

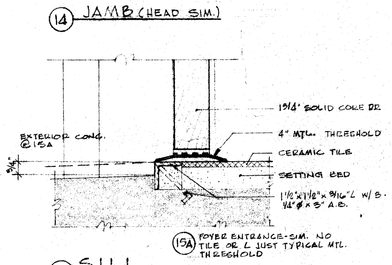

19A FOYER ENTRANCE-SIM. NO TILE OR L JUST TYPICAL MTL. THRESHOLD

15 SILL

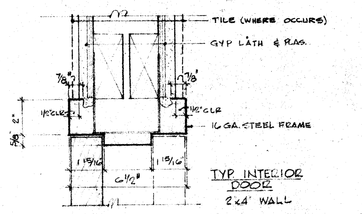

16 HEAD (JAMB SIM.)

NOTE: USE TYP. EXTERIOR DOOR FRAME FOR INTERIOR DOOR FRAMES IN SOLID WALLS. DETAIL AS PER THIS SECTION

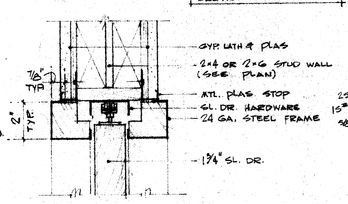

17 HEAD

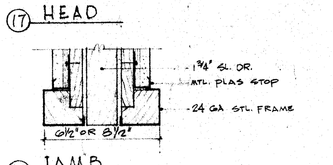

18 JAMB

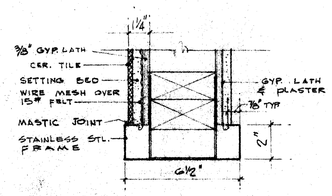

19 HEAD (JAMB SIM.)

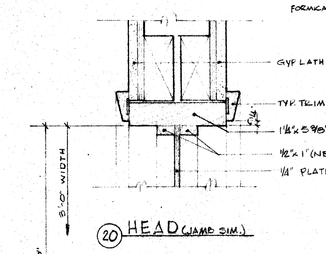

20 HEAD (JAMB SIM.)

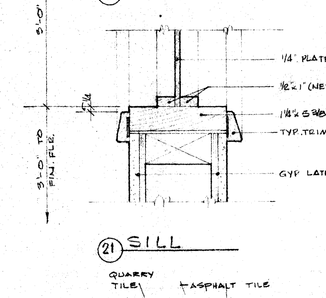

21 SILL

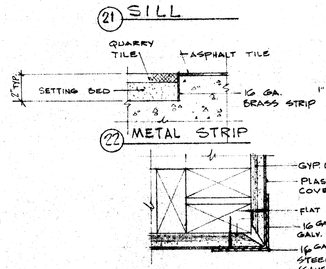

22 METAL STRIP

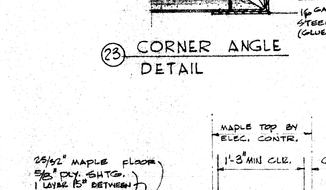

23 CORNER ANGLE DETAIL

PLAN - F-1T TABLE
SCALE 1"=1'-0"

PLAN F-2T TABLE
SCALE 1"=1'-0"

24 TABLE F-1T NO POCKET

25 TABLE F-1T & POCKET

26 TABLE F-2T NO POCKET

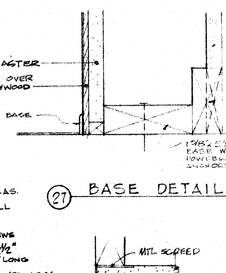

27 BASE DETAIL

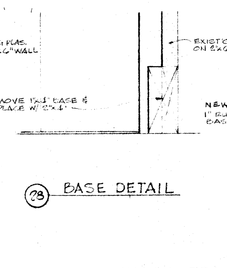

28 BASE DETAIL

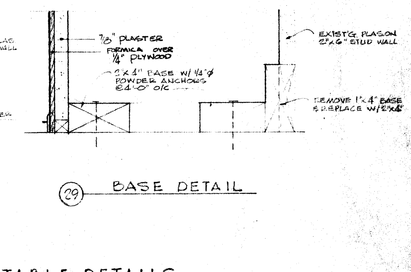

29 BASE DETAIL

WALL-FOL TABLE DETAILS
SCALE 3"=1'-0" EXCEPT AS NOTED

NOTE: FORMICA CONTRACTOR SHALL PROVIDE & INSTALL FORMICA & ¼" PLYWOOD BACK-UP

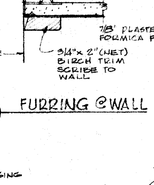

30 CORNER ANGLE DETAIL

30 FURRING @ WALL

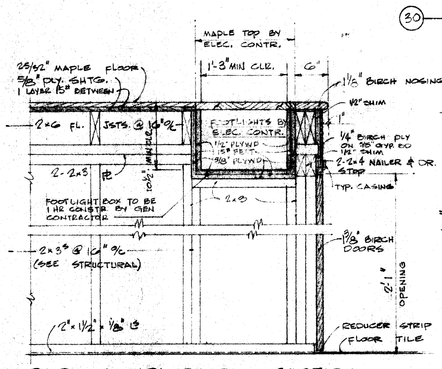

31 PARTIAL PLATFORM SECTION
SCALE 1"=1'-0"

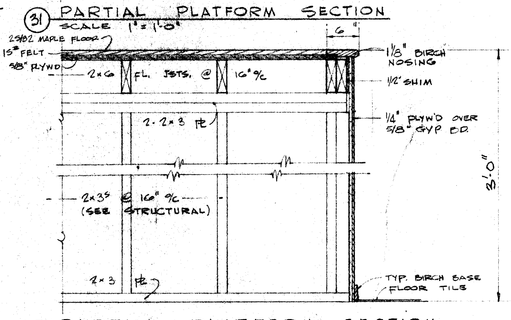

32 PARTIAL PLATFORM SECTION
SCALE 1"=1'-0"

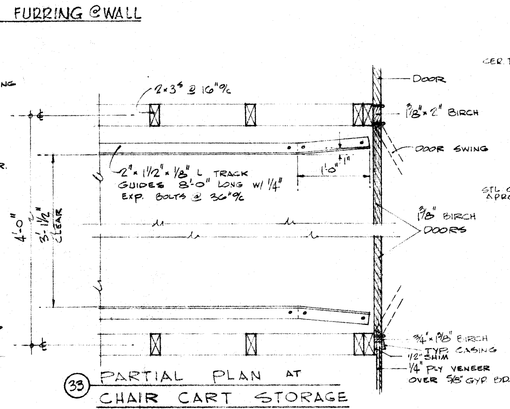

33 PARTIAL PLAN AT CHAIR CART STORAGE
SCALE 1"=1'-0"

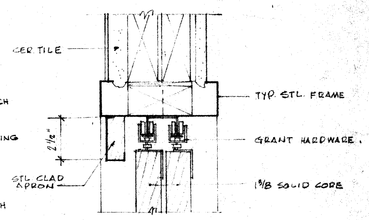

34 HEAD

BAKERSFIELD CITY SCHOOL DISTRICT
APPROVED BY:

DATE

STATE OF CALIFORNIA — DEPT. OF PUBLIC WORKS — DIV. OF ARCHITECTURE — APPROVED — STRUCTURAL ENGINEER

THE CONTRACTOR SHALL BE RESPONSIBLE FOR ALL DIMENSIONS AND CONDITIONS ON THE JOB AND THE ARCHITECT SHALL BE INFORMED OF ANY VARIATION FROM THE DIMENSIONS AND CONDITIONS SHOWN BY THESE DRAWINGS BEFORE PROCEEDING WITH THE WORK.

revisions

date 2-2-60	check'd
job. no. 5259	drawn JET

architect

C-6995
C-1654

EDDY AND PAYNTER
ARCHITECTS A.I.A.
2901 H. Street Bakersfield, California FA. 59048

DOOR & WINDOW DETAILS-CHAIR STOR. & WALL-FOL TABLES
MULTI-USE BLDG.-- LINCOLN JR. HIGH SCHOOL
BAKERSFIELD CITY SCHOOL DISTRICT
BAKERSFIELD KERN COUNTY CALIFORNIA

11 of 14 sheets

FREDERICK POST 17SH BLUTEX