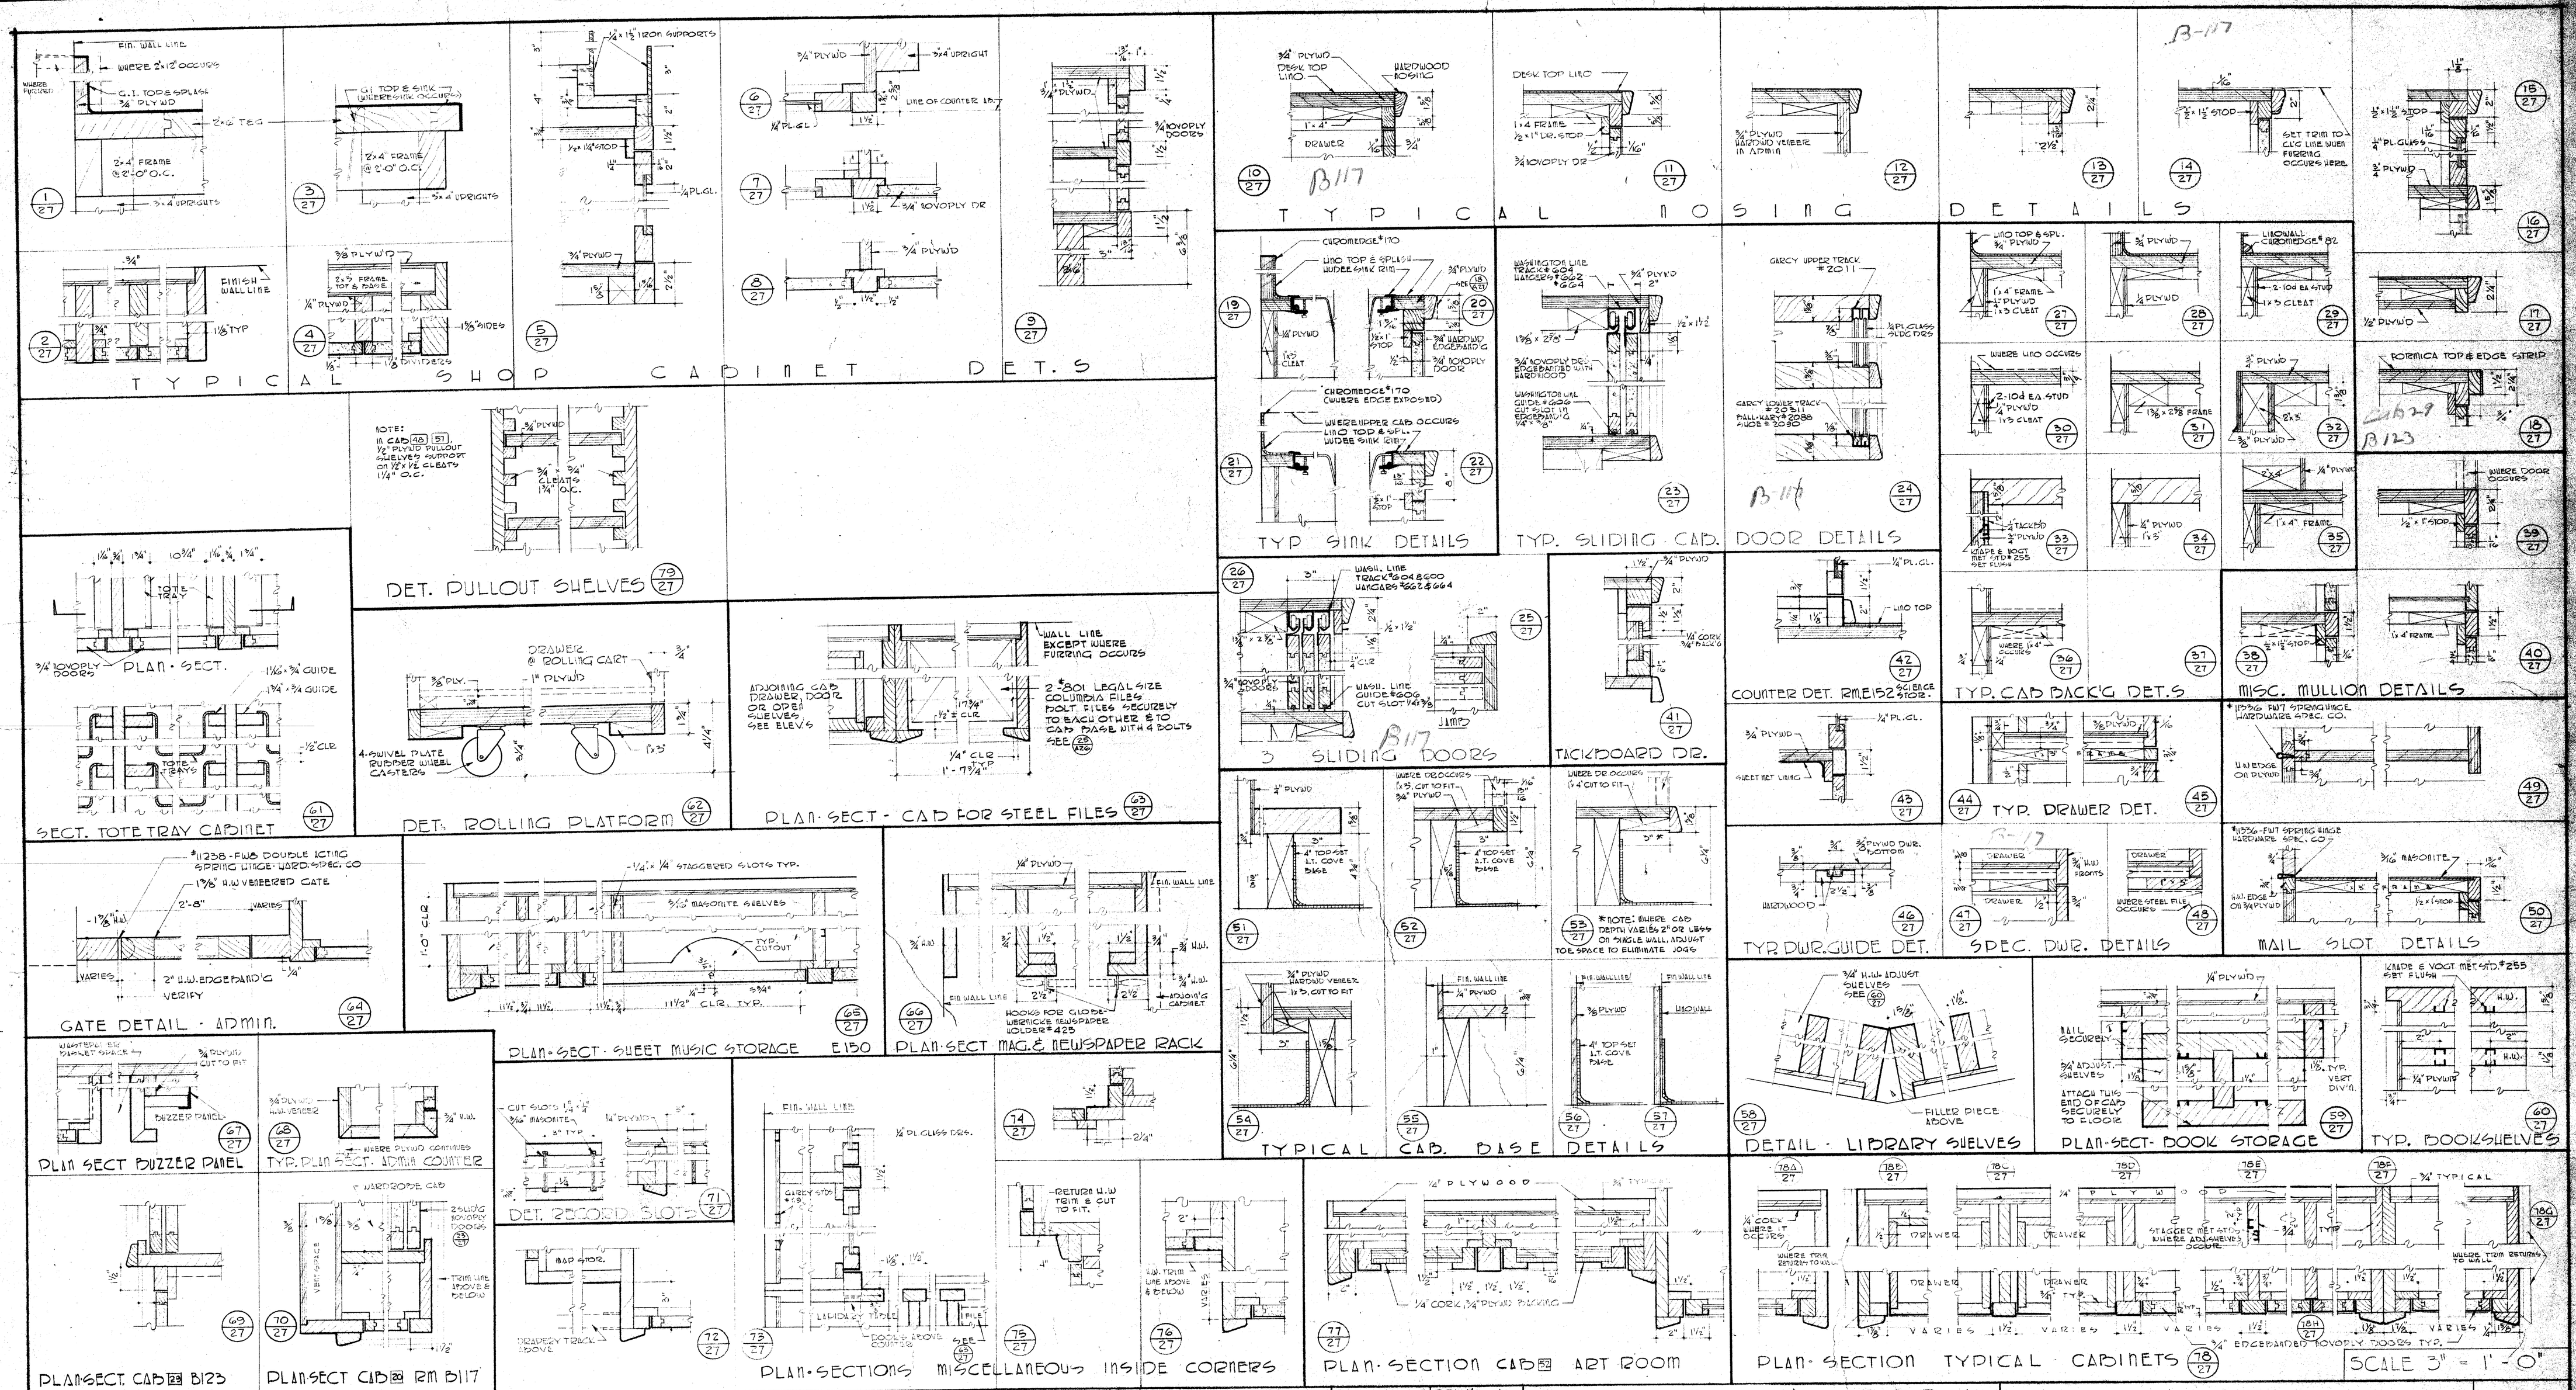

STATE OF CALIFORNIA
DEPT. OF PUBLIC WORKS
DIVISION OF ARCHITECTURE
APPROVED
FOR PRINCIPAL STRUC. ENGINEER

KERN CO. SUPERINTENDENT OF SCHOOLS
APPROVED:
SUPT. 10-30-53 DATE

BAKERSFIELD CITY SCHOOL DIST.
BOARD OF EDUCATION
APPROVED:
PRES. SEC. 10-29-53 DATE

REVISIONS:

DATE 9/30/53 DRAWN Z.W.
JOB NO. 179 CHECKED L.P.
Architect C895

ROBERT N. EDDY
ARCHITECT A.I.A
2901 H ST BAKERSFIELD, CALIFORNIA PH 59048

CABINET DETAILS
LINCOLN JUNIOR HIGH SCHOOL
BAKERSFIELD CITY SCHOOL DISTRICT
BAKERSFIELD, KERN COUNTY, CALIFORNIA

A
27