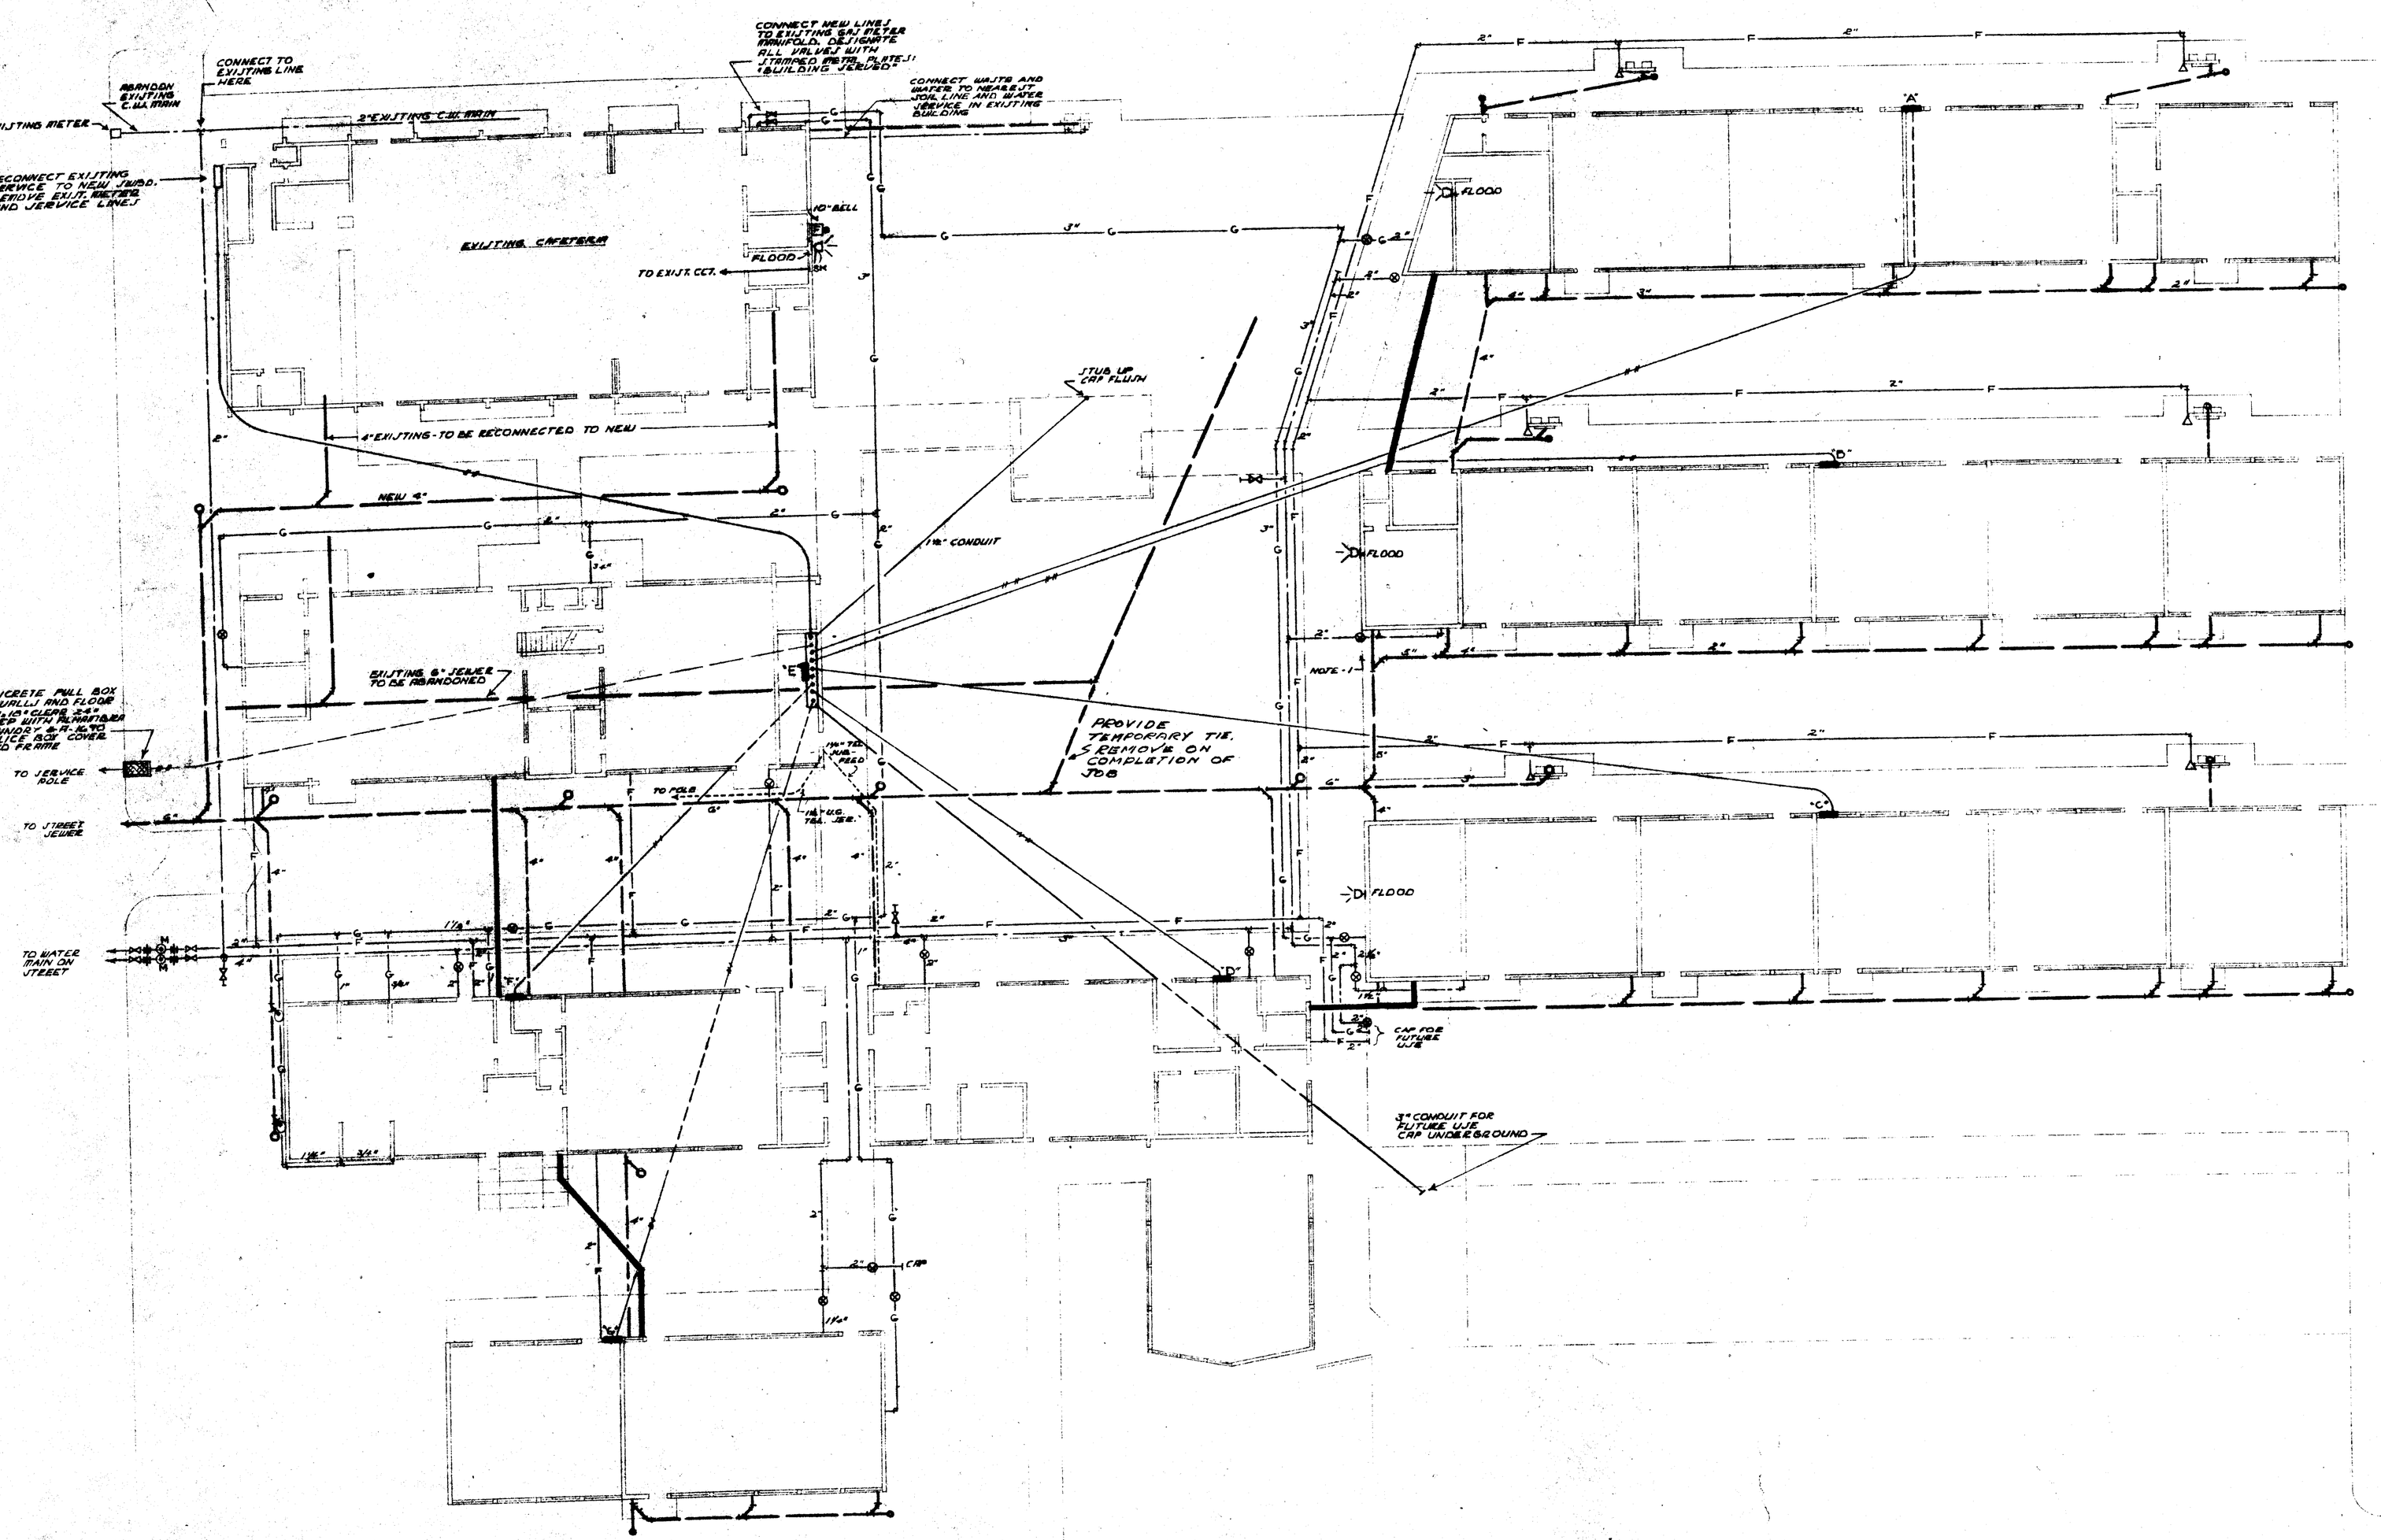

PLOT PLAN

SCALE: 1/16" = 1'-0"

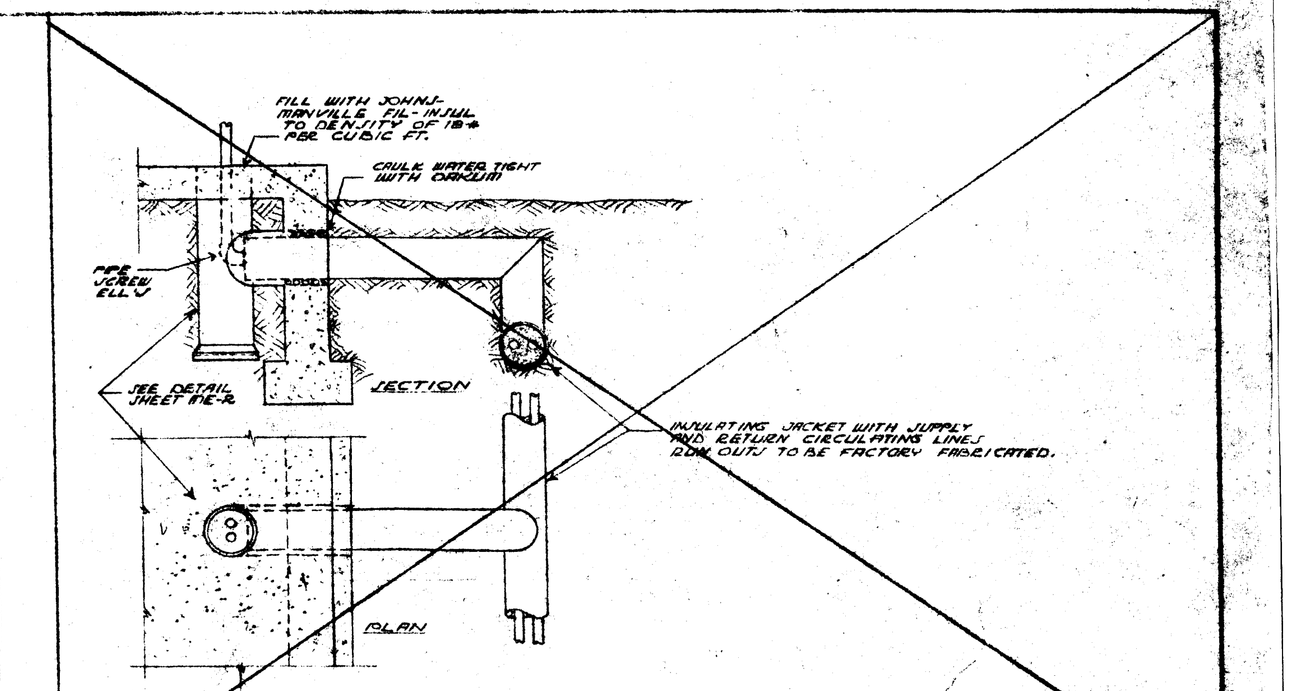

DETAIL - RUNOUTS FROM HOT WATER CIRCULATING LINES

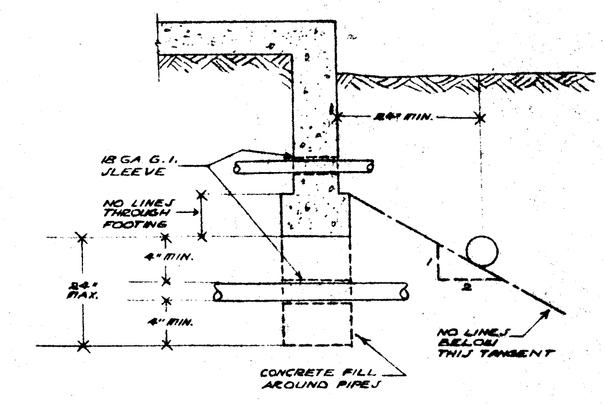

DETAIL OF WATER, GAS, OR SOIL PIPES OR CONDUITS THRU FOUNDATION

SYMBOLS:

- BUILDING SEWER LINE - CAST IRON
- F — FIRE HOSE LINE - UNDERGROUND
- G — GAS LINE
- HOT WATER HEATING SUPPLY AND RETURN LINE
- CONDUIT FEEDERS
- STREET VALVE BOX - (SEE DETAIL SHEET NO. 2)
- SURFACE CLEANOUT
- DRINKING FOUNTAINS AND FIRE HOSE CABINET - 2" VENTS
- LIGHTING PANEL
- COLD WATER LINE
- MAIN POWER AND LIGHTING PANEL
- UNION
- METERS IN CURB METER BOX
- CAPPED FOR FUTURE USE
- BRASS COCK

ALL LINES RUN UNDERGROUND

HEATING NOTES:

1. PROVIDE DOUBLE EXPANSION INSULATION ENCASED FITTINGS FOR 2" MINIMUM MOVEMENT IN EACH DIRECTION.
2. PROVIDE LINE ANCHOR AT POINTS INDICATED.

PLUMBING NOTES:

1. LOCATE STREET BOX GAS VALVES 5'-0" MINIMUM FROM BUILDINGS. PROVIDE SHUT-OFF VALVE CONSPICUOUSLY MARKED "SAS."

ELECTRICAL NOTES:

1. PROGRAM, CLOCK AND FIRE ALARM SYSTEM CONDUITS (NOT SHOWN) TO BE RUN 12" UNDERGROUND BETWEEN BUILDINGS IN MOST DIRECT MANNER.

STATE OF CALIFORNIA - DEPARTMENT OF PUBLIC WORKS
DIVISION OF ARCHITECTURE
11514 APPROVED OCT 28 1953
Harry W. Sobel

W. A. STAINS
CONSULTING ENGINEER
1603 CALIFORNIA AVENUE
BAKERSFIELD, CALIFORNIA

KERN CO. SUPERINTENDENT OF SCHOOLS
APPROVED
SUPT. 10-30-53 DATE

BAKERSFIELD CITY SCHOOL DISTR. BOARD OF EDUCATION
APPROVED
PRES. 10-29-53 DATE

REVISIONS

DATE 9-30-53 | DRAWN
JOB NO. 117663 | CHECKED
Robert N. Eddy Architect C-875

ROBERT N. EDDY
ARCHITECT A.I.A.
2901 H ST. BAKERSFIELD CALIFORNIA PH 59048

PLOT PLAN — MECHANICAL - ELECTRICAL

LINCOLN JUNIOR HIGH SCHOOL
BAKERSFIELD CITY SCHOOL DISTRICT
BAKERSFIELD KERN COUNTY CALIFORNIA

ME-1