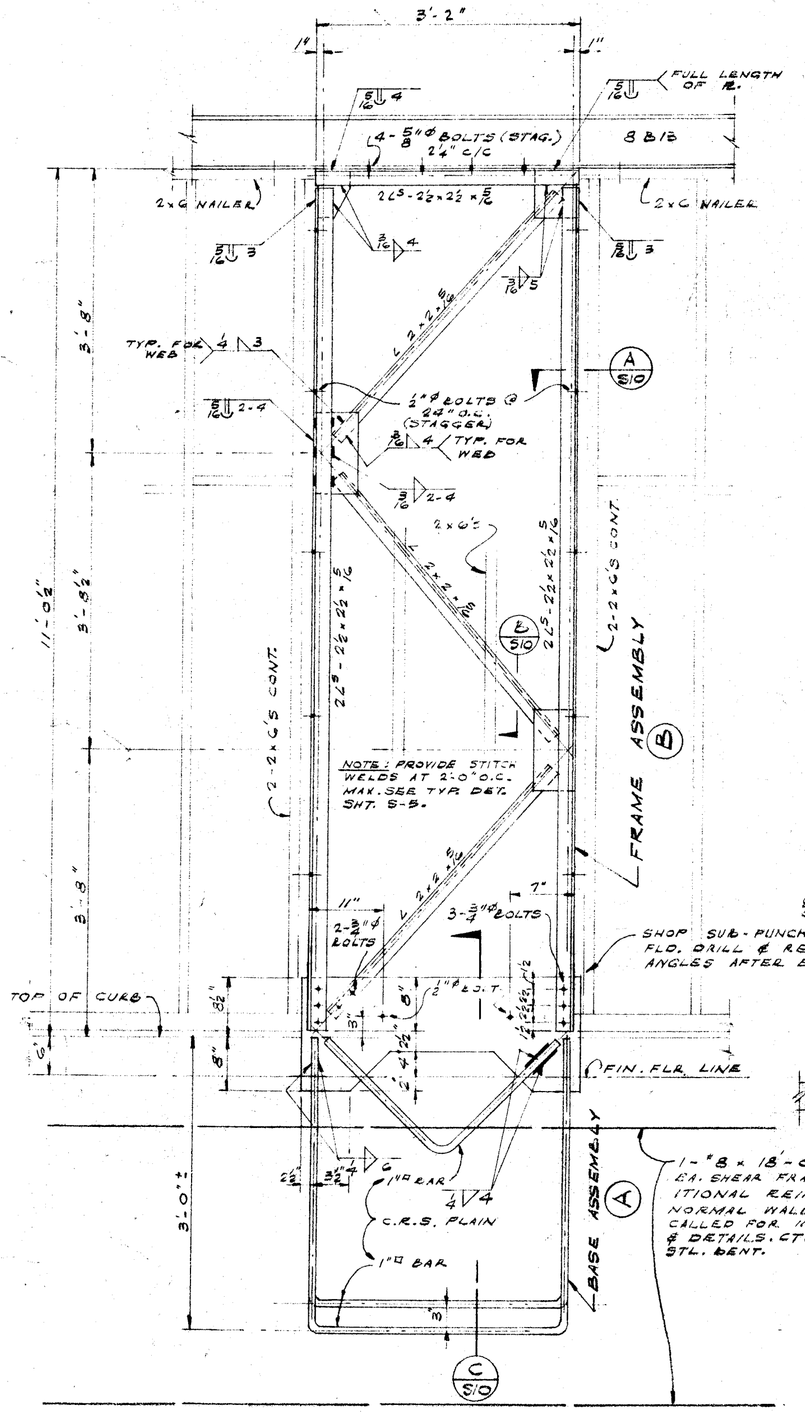

NK SB-1

NOTE: ALL GUSSETS @ MBS. 5/8" ø HOLES FOR 3/4" ø BOLTS 13/16" ø HOLES FOR 1" ø BOLTS

SCALE 3/8" = 1'-0"

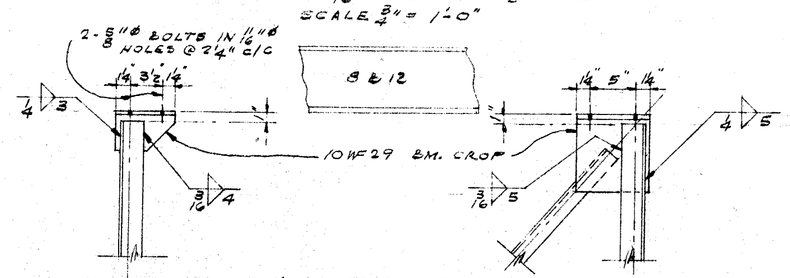

NK SB-2

SIMILAR TO NK SB-1 EXCEPT AS NOTED

SCALE 1" = 1'-0"

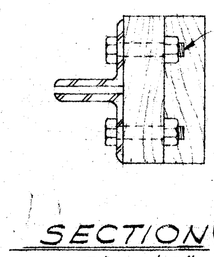

SECTION (A/S10)

3" = 1'-0"

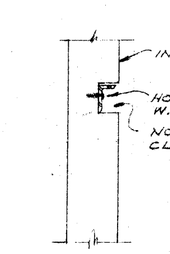

DETAIL (B/S10)

1"=1'-0"

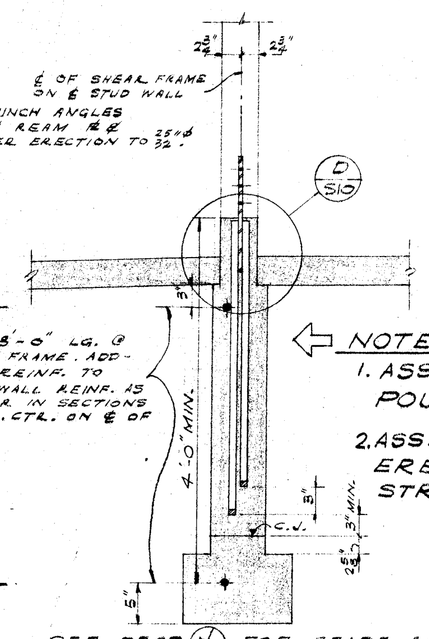

SECTION (C/S10)

3/4" = 1'-0"

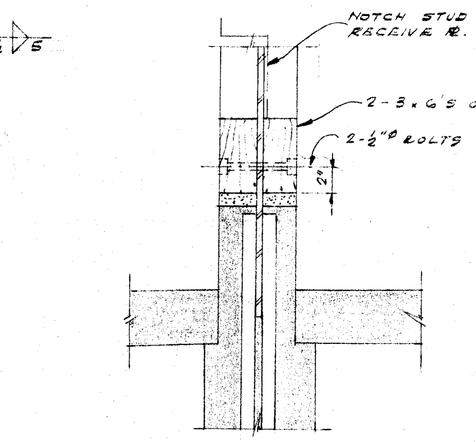

DETAIL (D/S10)

1/2" = 1'-0"

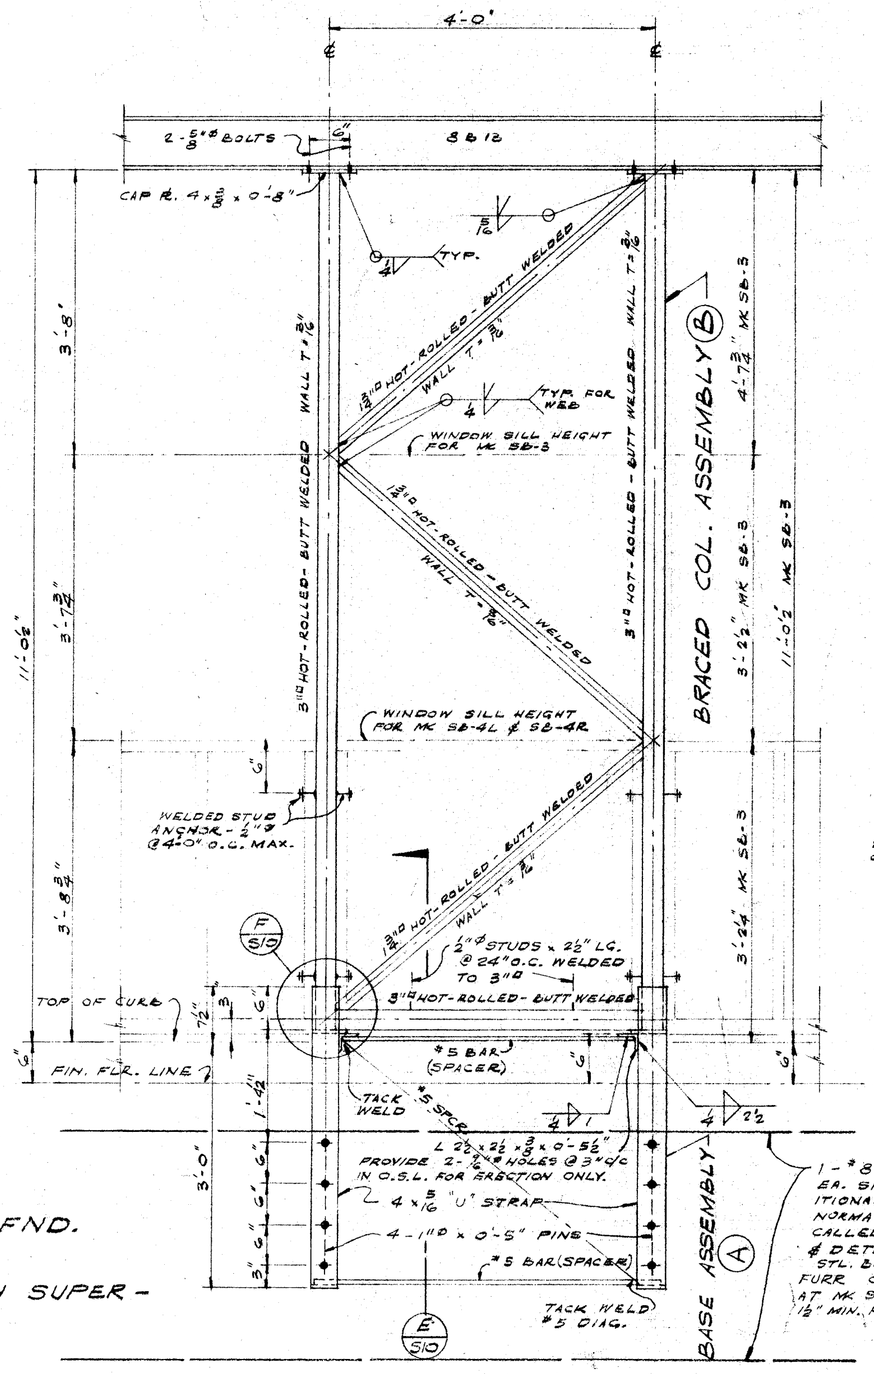

NK SB-4L

AS SHOWN

EXTERIOR ELEVATION

NK SB-4R

OPPOSITE HAND

NK SB-3

AS NOTED

EXTERIOR ELEVATION

SCALE: 1/4" = 1'-0"

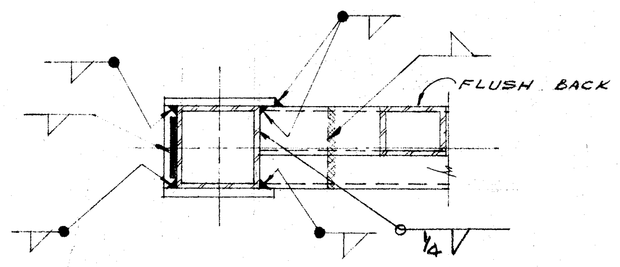

PLAN DETAIL (R/S10)

SHOWING LOCATION OF FIELD & SHOP WELDS

3" = 1'-0"

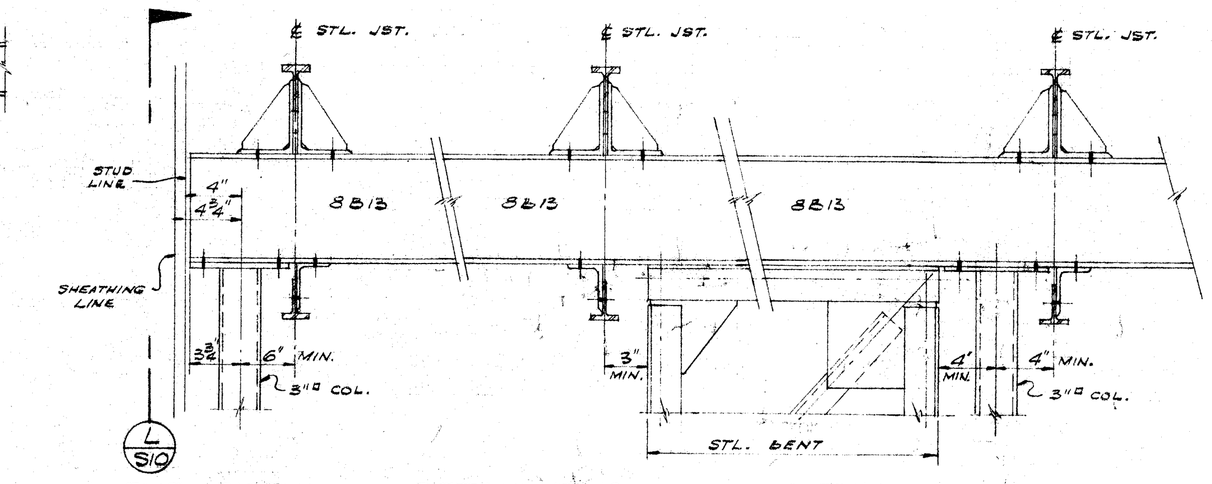

END DETAIL. DETAYL AT BENT DETAIL AT INTER. COL.

SECTION (G/S10)

1/2" = 1'-0"

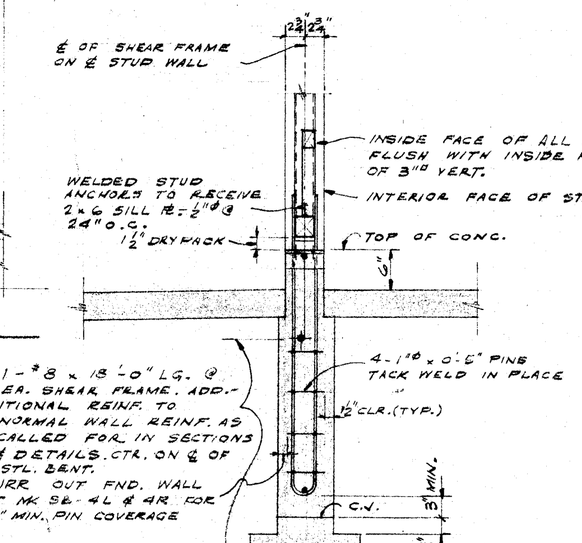

SEE SECT (V/S2) FOR GRADE BM.

SECTION (E/S10)

3/4" = 1'-0"

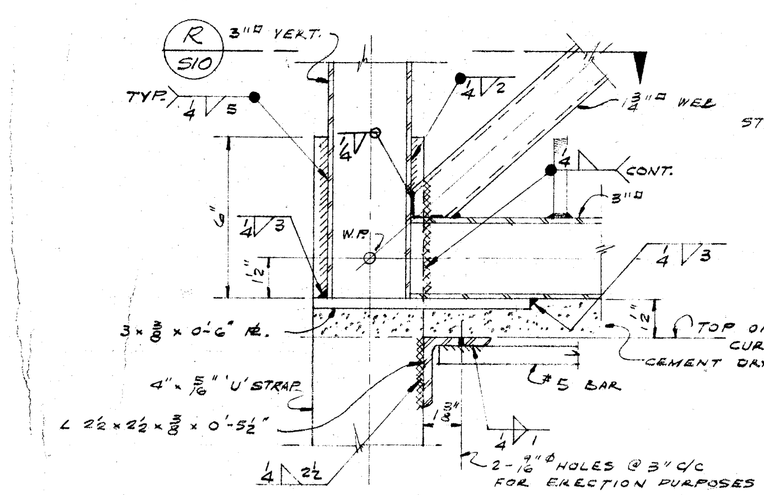

BASE DETAIL (F/S10)

3" = 1'-0"

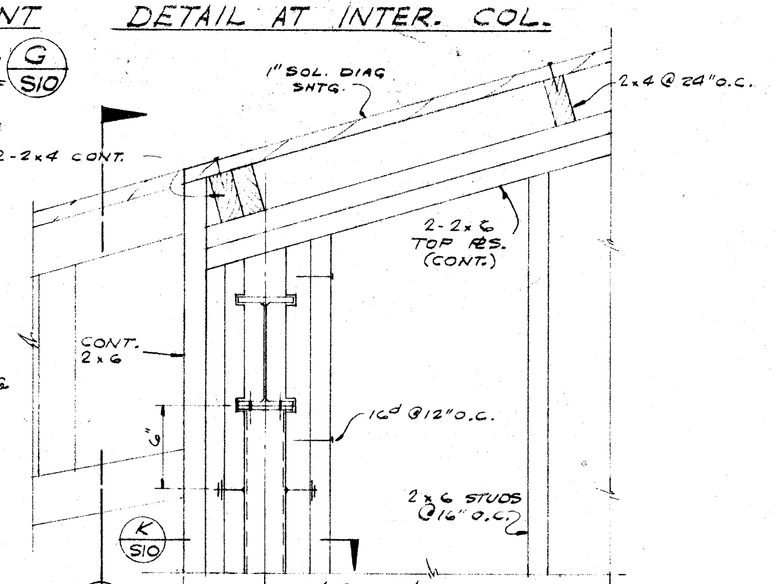

END WALL DETAIL (L/S10)

WHEN NO COV'D PASS. occurs

1/2" = 1'-0"

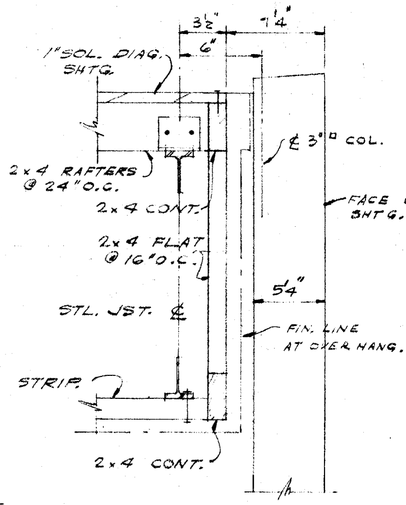

SECTION (M/S10)

1/2" = 1'-0"

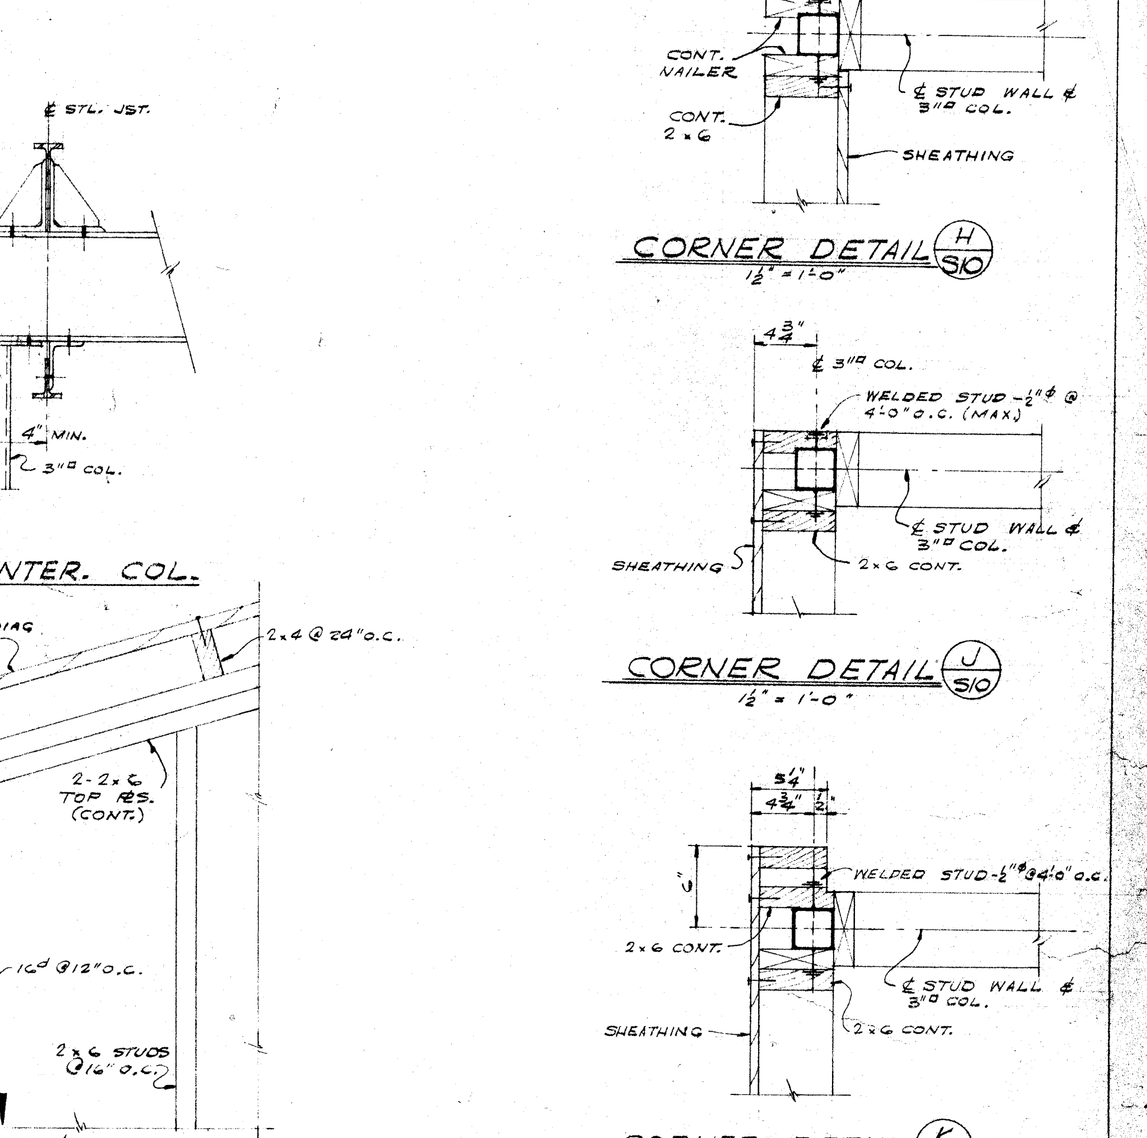

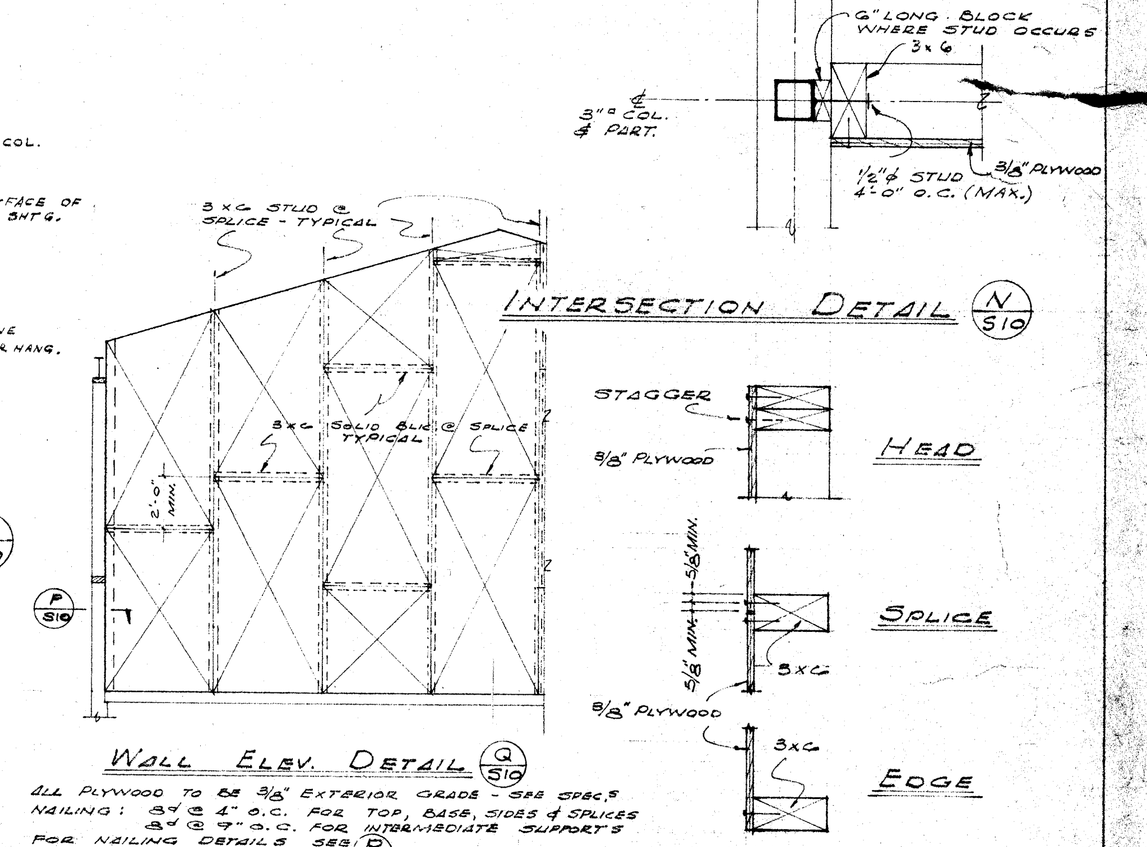

ALL PLYWOOD TO BE 5/8" EXTERIOR GRADE - SEE DTL. P FOR NAILING: 3d @ 4" O.C. FOR TOP, BASE, SIDES & SPLICES 3d @ 9" O.C. FOR INTERMEDIATE SUPPORTS

FOR NAILING DETAILS SEE (P/S10)

NAILING DETAIL (P/S10)

WILLIAM T. WHEELER STRUCTURAL ENGINEER LOS ANGELES, CALIFORNIA	STATE OF CALIFORNIA DEPT. OF PUBLIC WORKS DIVISION OF ARCHITECTURE APPL'N. NO. 11314 APPROVED: PER DIV. PRINCIPAL STRUCTURAL ENGINEER	KERN CO. SUPERINTENDENT OF SCHOOLS APPROVED: SUPT. 10-30-53 DATE	BAKERSFIELD CITY SCHOOL DISTRICT BOARD OF EDUCATION APPROVED: PRES. SEC. 10-29-53 DATE	REVISIONS	DATE 9-30-53 DRAWN LGM JOB NO. CHECKED RJV Architect C-895	ROBERT N. EDDY ARCHITECT A.I.A. 2901 H ST. BAKERSFIELD, CALIFORNIA PH. 59048	SHEAR FRAME DETAILS UNITS B-C-D-E-F-& G LINCOLN JUNIOR HIGH SCHOOL BAKERSFIELD CITY SCHOOL DISTRICT BAKERSFIELD, KERN COUNTY, CALIFORNIA	S 10