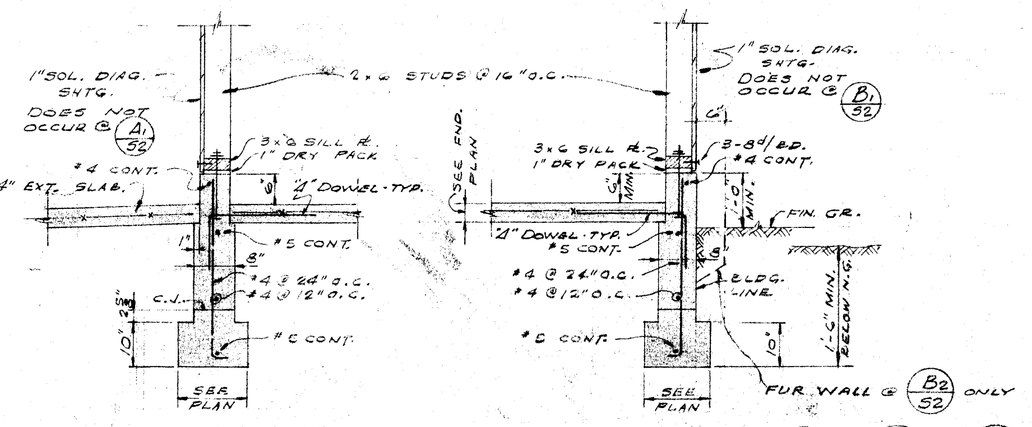

SECTION (A/S2) # (A1/S2)
1/2" = 1'-0"

SECTION (B/S2) (B1/S2) (B2/S2)
1/2" = 1'-0"

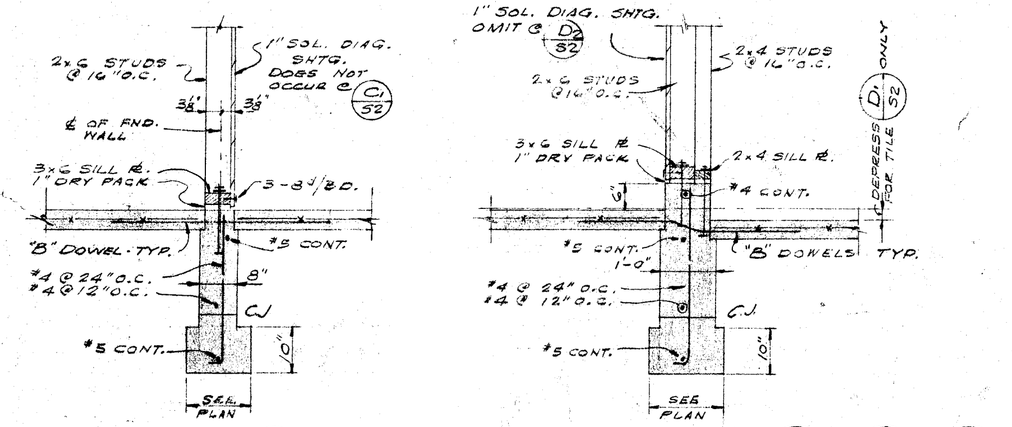

SECTION (C/S2) (C1/S2)
1/2" = 1'-0"

SECTION (D/S2) (D1/S2) (D2/S2)
1/2" = 1'-0"

NOTE: CONSTRUCTION JOINT SHOWN IS MANDATORY UNLESS WALL & FOOTING ARE POURED MONOLITHIC

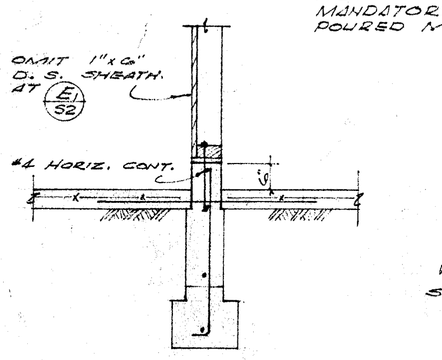

SECTION (E/S2) (E1/S2)
1" = 1'-0"
SIMILAR TO (C/S2)

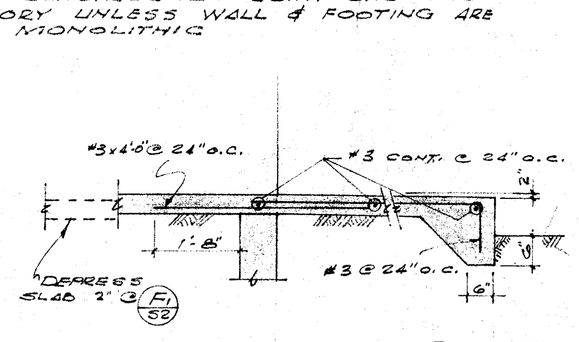

SECTION (F/S2) # (F1/S2)
1" = 1'-0"

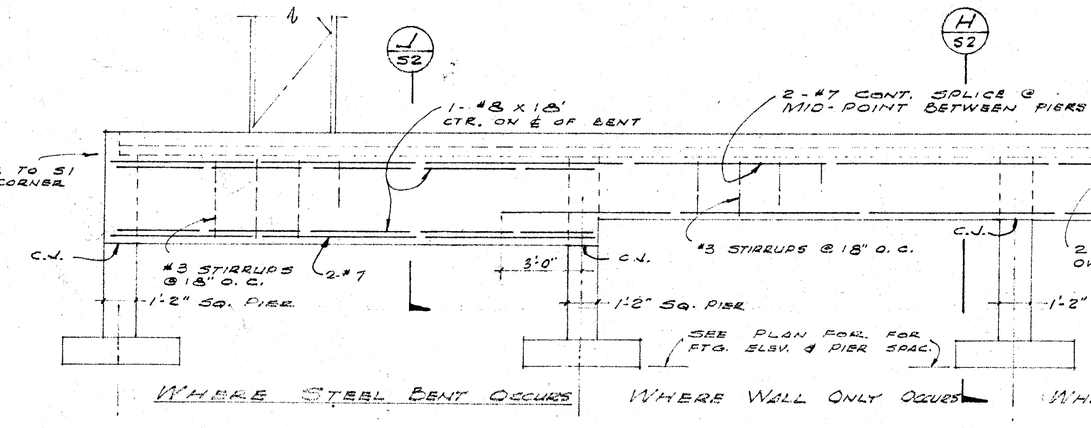

WHERE STEEL BENT OCCURS | WHERE WALL ONLY OCCURS | WHERE TYPICAL FTG. BEGINS

TYPICAL GRADE BEAM REINF. (G/S2)
1" = 1'-0"

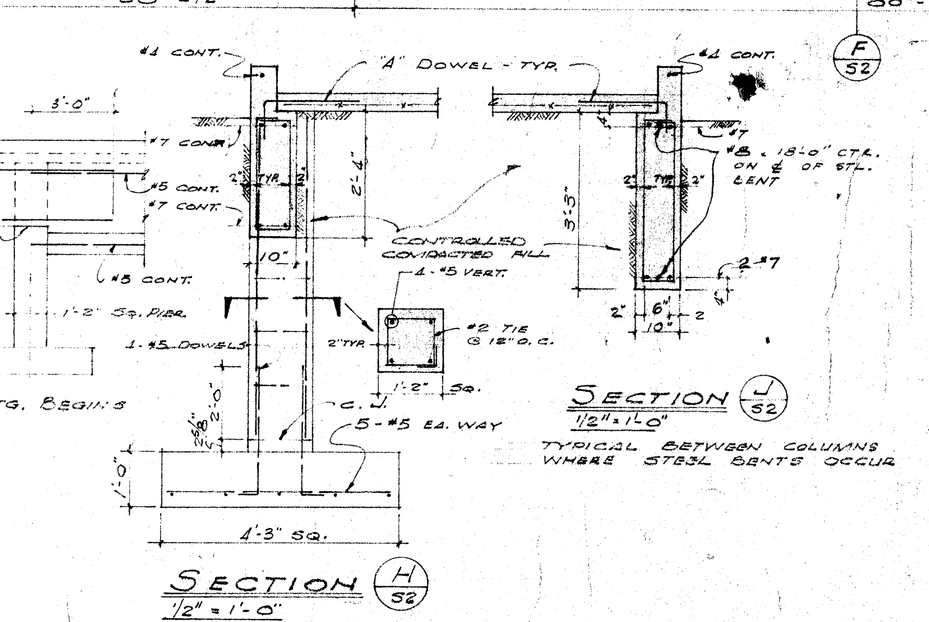

SECTION (H/S2)
1/2" = 1'-0"

SECTION (J/S2)
1/2" = 1'-0"
TYPICAL BETWEEN COLUMNS WHERE STEEL BENTS OCCUR

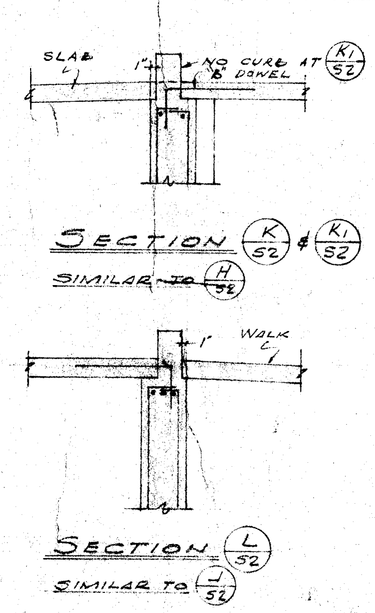

SECTION (K/S2) # (K1/S2)
SIMILAR TO (H/S2)

SECTION (L/S2)
SIMILAR TO (J/S2)

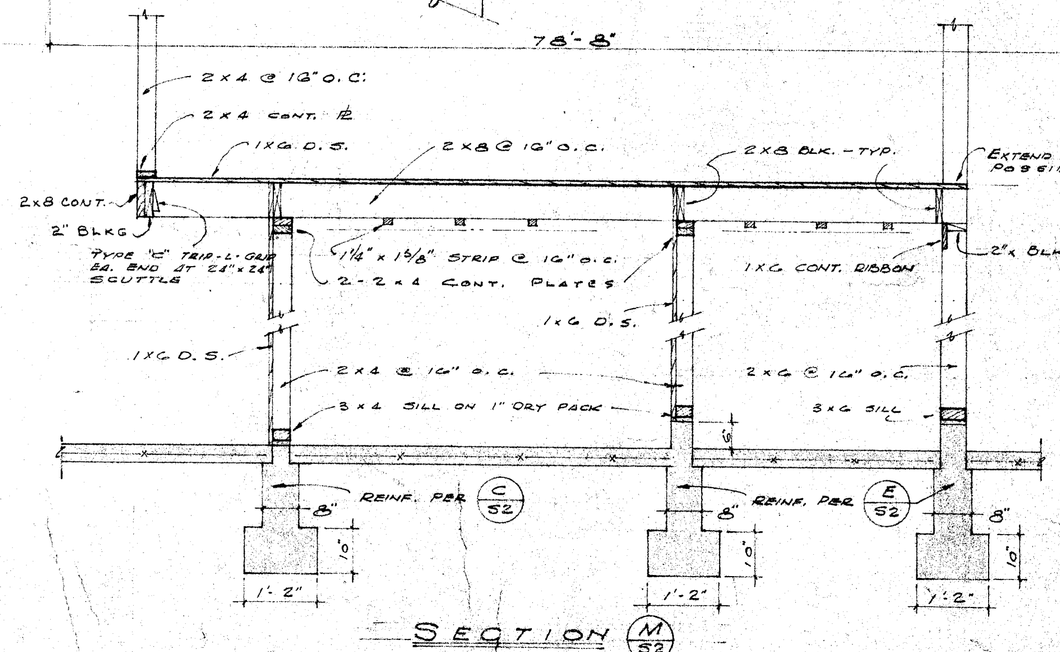

SECTION (M/S2)

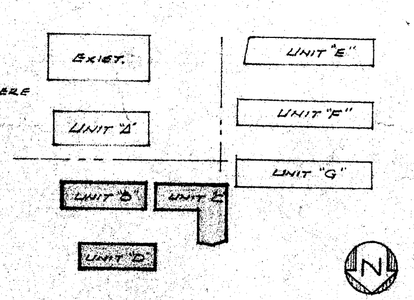

KEY PLAN

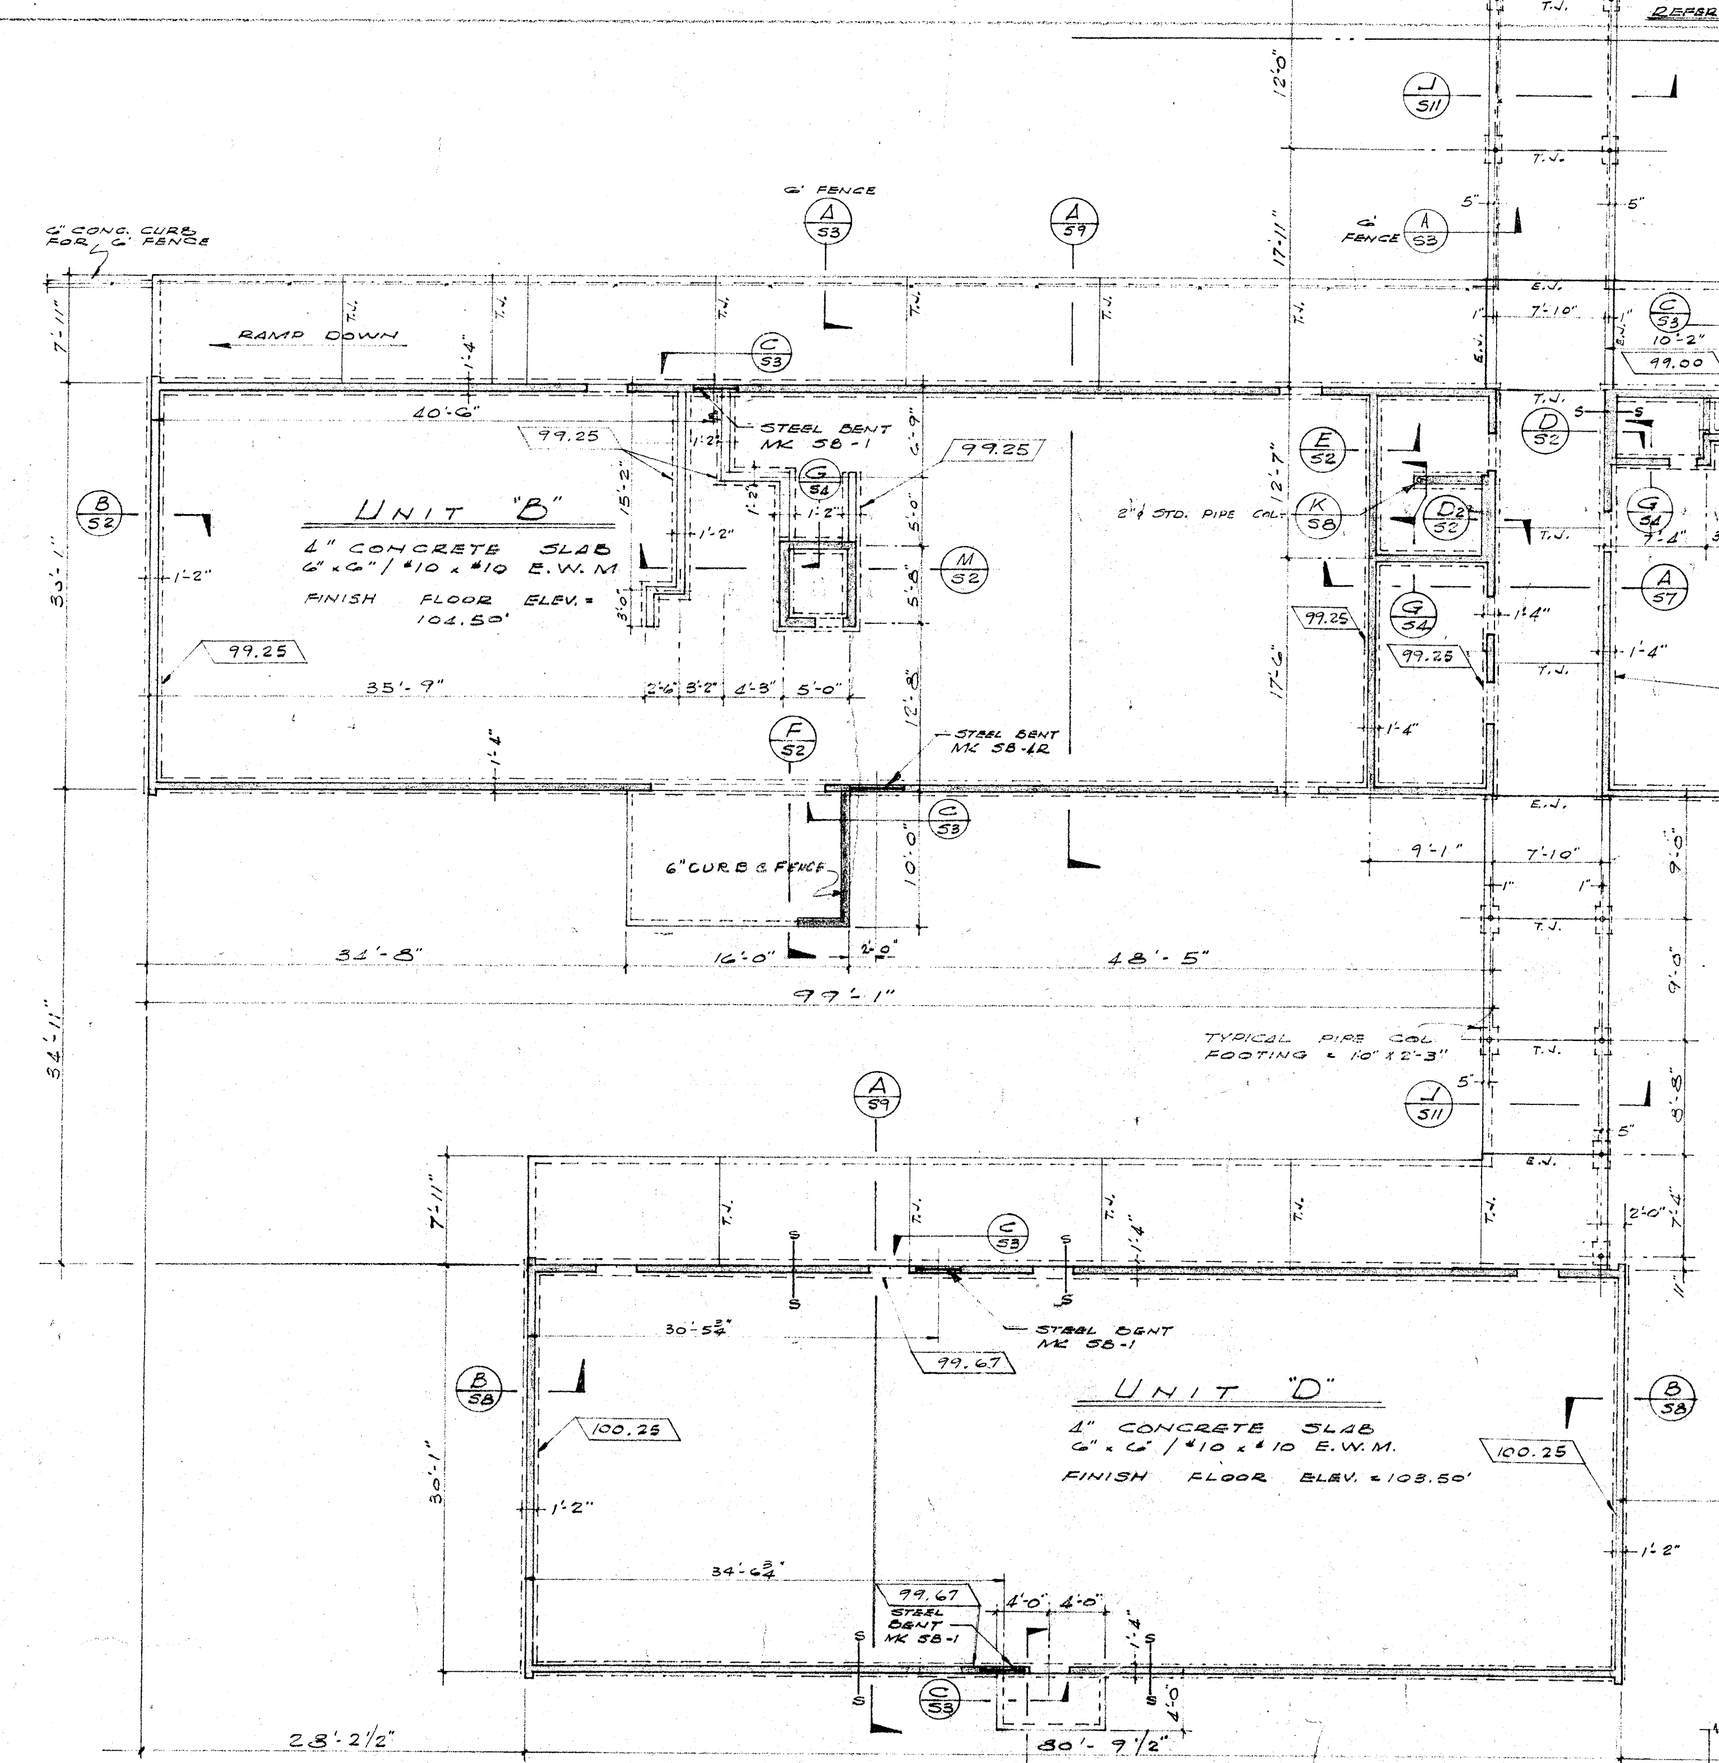

GENERAL NOTES:-

SHADED PORTION INDICATES 6" HIGH CURB.

DIMENSIONS AT EXTERIOR WALLS ARE TO OUTSIDE FACE OF FOUNDATION WALL. ALL LEDGES FOR CORRIDOR SLABS TO BE 1".

REFER TO SHEET S10 FOR STEEL BENT SCHEDULE.

ALL NON-BEARING WALL FOOTINGS NOT SHOWN FOR CLARITY. REFER TO ARCHITECTURAL FOR LOCATION. FOR DETAIL SEE (B/S1)

WILLIAM T. WHEELER
STRUCTURAL ENGINEER
LOS ANGELES, CALIFORNIA

STATE OF CALIFORNIA
DEPT. OF PUBLIC WORKS
DIVISION OF ARCHITECTURE
11814
APPL'N. NO. | APPROVED: OCT 26 1953
PER | PRINCIPAL STRUCTURAL ENGINEER

KERN CO. SUPERINTENDENT OF SCHOOLS
APPROVED:
SUPT. 10-30-53 DATE

BAKERSFIELD CITY SCHOOL DISTRICT BOARD OF EDUCATION
APPROVED:
PRES.
SEC. 10-29-53 DATE

REVISIONS

DATE 7-30-53 | DRAWN JAD
JOB NO. | CHECKED RJV

Robert N. Eddy
Architect C-895

ROBERT N. EDDY
ARCHITECT A.I.A.
2901 H. ST. BAKERSFIELD, CALIFORNIA PH. 59048

FOUNDATION PLAN AND DETAILS-UNITS B-C & D

LINCOLN JUNIOR HIGH SCHOOL
BAKERSFIELD CITY SCHOOL DISTRICT
BAKERSFIELD, KERN COUNTY, CALIFORNIA

S 2