FLOOR PLAN

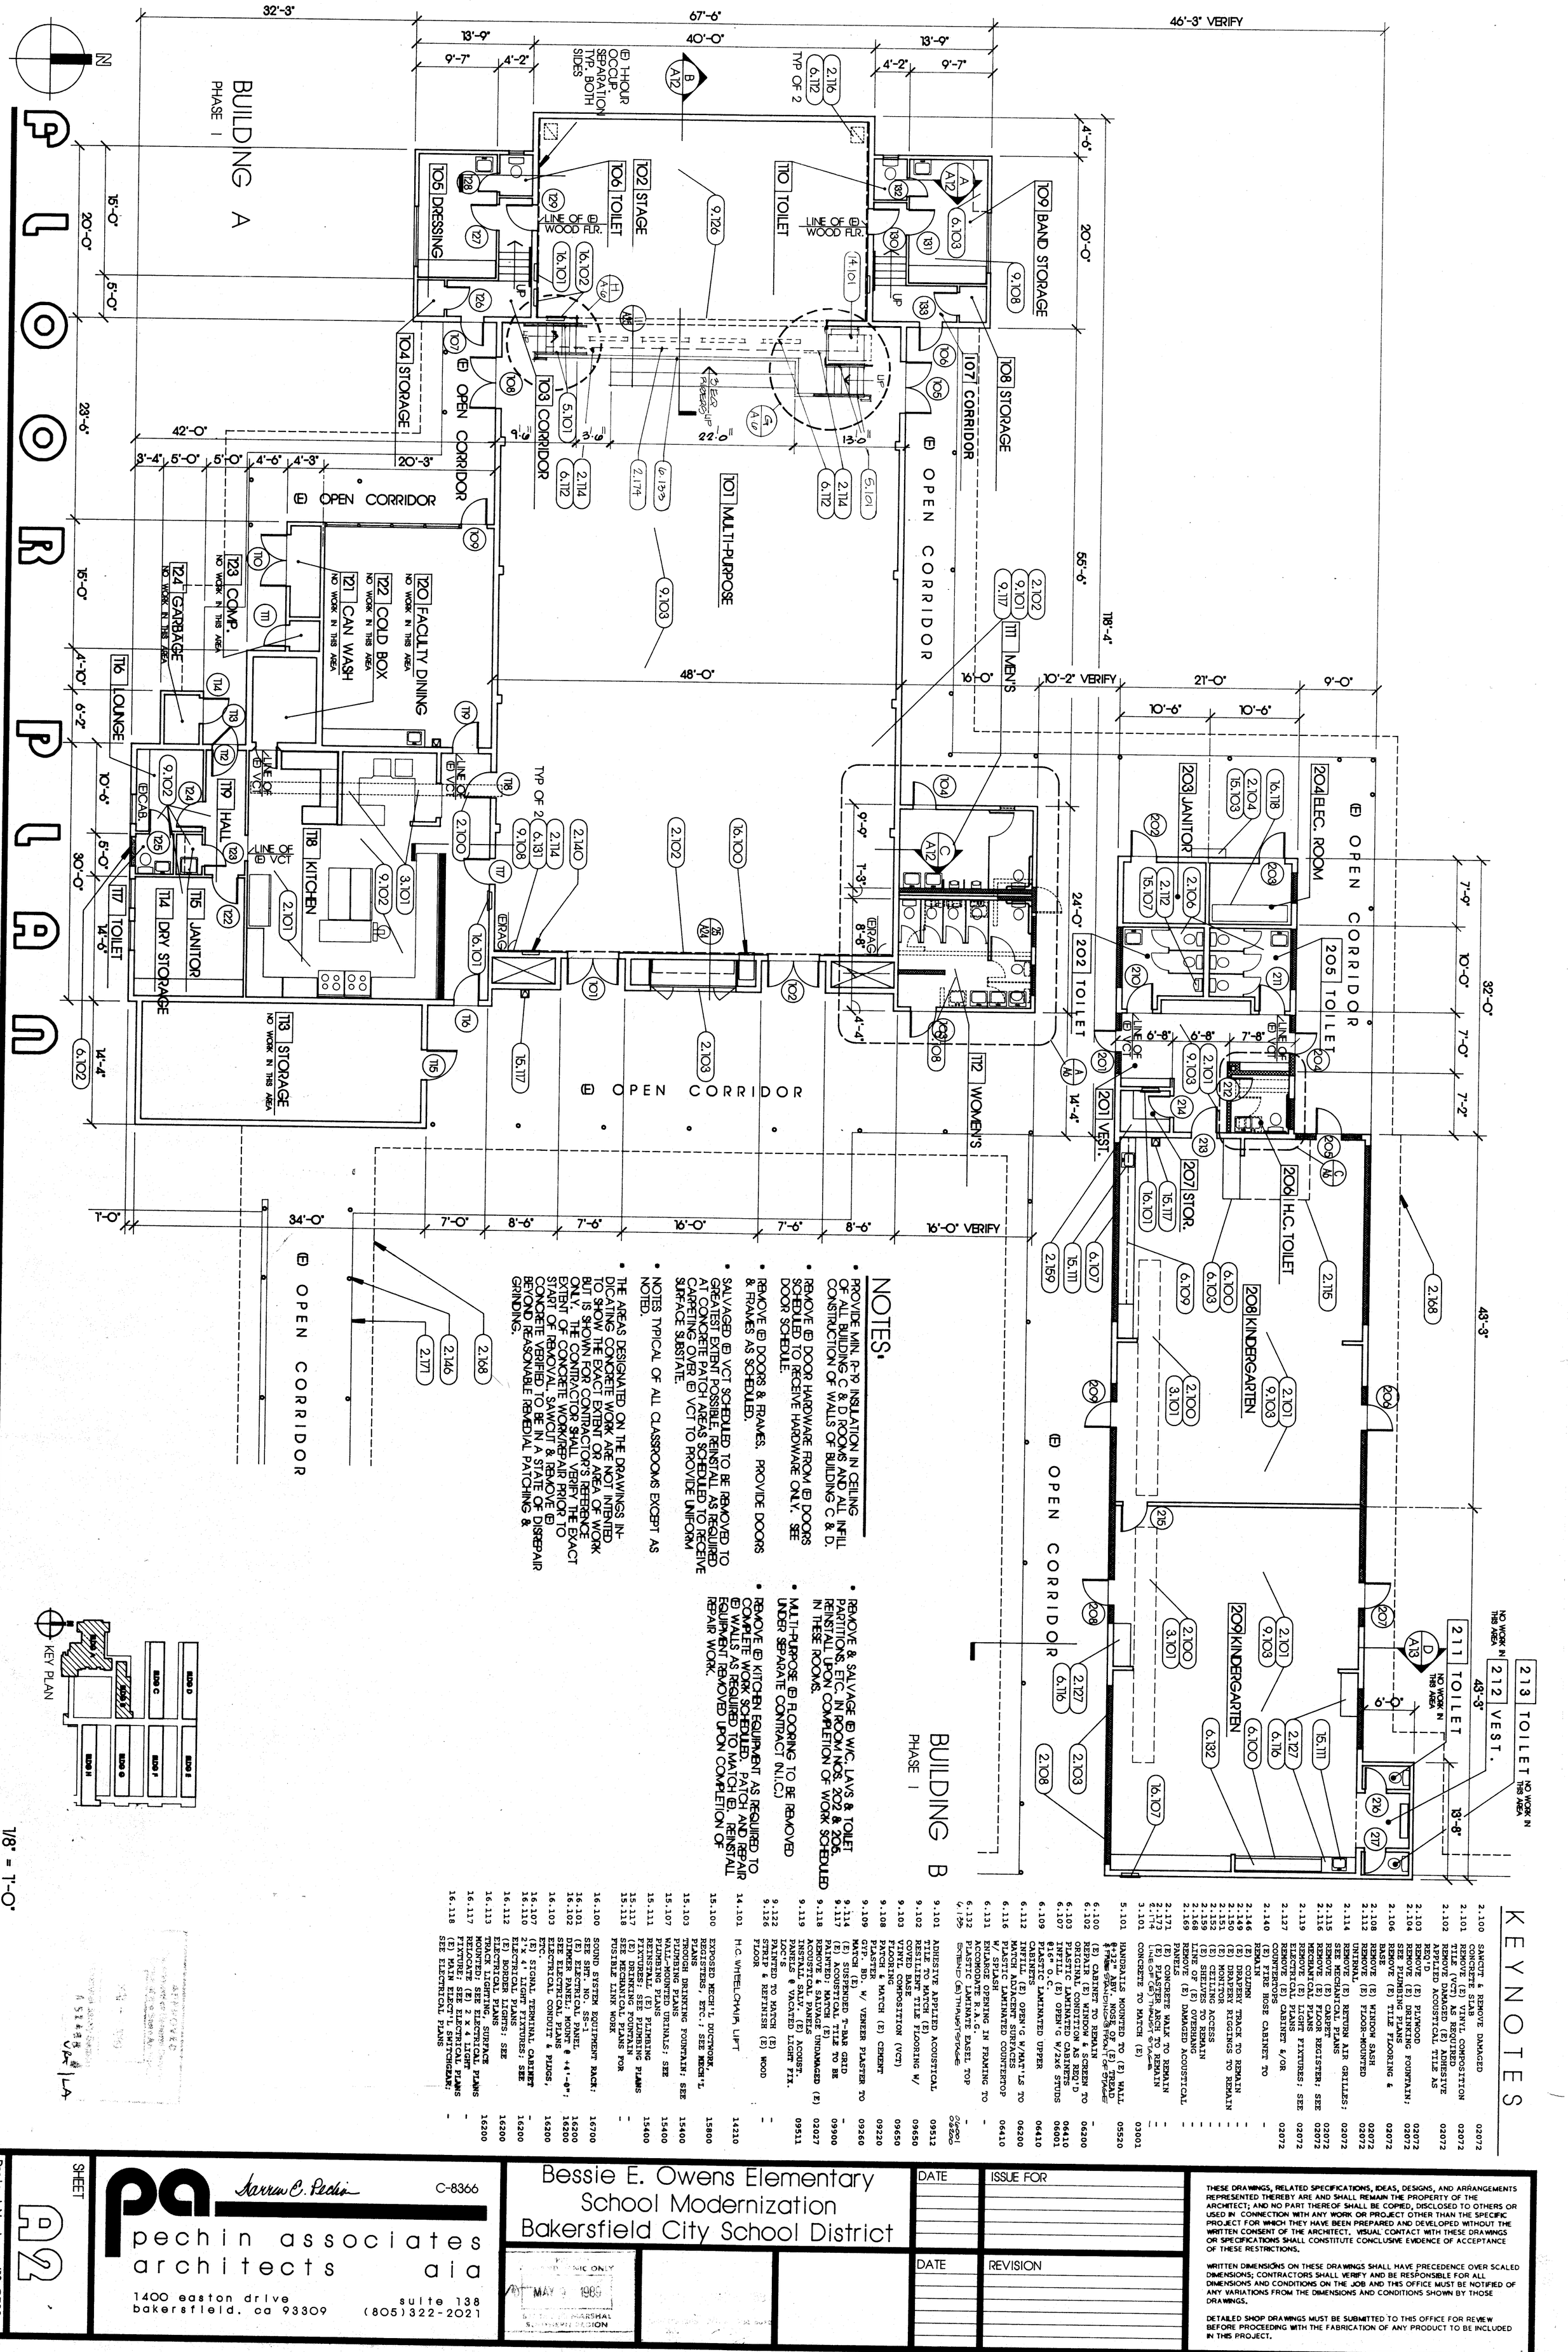

NOTES:

- PROVIDE MIN. R-19 INSULATION IN CEILING OF ALL BUILDING C & D ROOMS AND ALL INFILL CONSTRUCTION OF WALLS OF BUILDING C & D.
- REMOVE (E) DOOR HARDWARE FROM (E) DOORS SCHEDULED TO RECEIVE HARDWARE ONLY. SEE DOOR SCHEDULE.
- REMOVE (E) DOORS & FRAMES. PROVIDE DOORS & FRAMES AS SCHEDULED.
- SALVAGED (E) VCT SCHEDULED TO BE REMOVED TO GREATEST EXTENT POSSIBLE. REINSTALL AS REQUIRED AT CONCRETE PATCH AREAS SCHEDULED TO RECEIVE CARPETING OVER (E) VCT TO PROVIDE UNIFORM SURFACE SUBSTATE.
- NOTES TYPICAL OF ALL CLASSROOMS EXCEPT AS NOTED.
- THE AREAS DESIGNATED ON THE DRAWINGS INDICATING CONCRETE WORK ARE NOT INTENTED TO SHOW THE EXACT EXTENT OR AREA OF WORK BUT IS SHOWN FOR CONTRACTOR'S REFERENCE ONLY. THE CONTRACTOR SHALL VERIFY THE EXACT EXTENT OF CONCRETE WORK/REPAIR PRIOR TO START OF REMOVAL. SAWCUT & REMOVE (E) CONCRETE VERIFIED TO BE IN A STATE OF DISREPAIR BEYOND REASONABLE REMEDIAL PATCHING & GRINDING.
- REMOVE & SALVAGE (E) W/C, LAVS & TOILET PARTITIONS, ETC. IN ROOM NOS. 202 & 205. REINSTALL UPON COMPLETION OF WORK SCHEDULED IN THESE ROOMS.
- MULTI-PURPOSE (E) FLOORING TO BE REMOVED UNDER SEPARATE CONTRACT (N.I.C.)
- REMOVE (E) KITCHEN EQUIPMENT AS REQUIRED TO COMPLETE WORK SCHEDULED. PATCH AND REPAIR (E) WALLS AS REQUIRED TO MATCH (E). REINSTALL EQUIPMENT REMOVED UPON COMPLETION OF REPAIR WORK.

BUILDING B
PHASE 1

KEYNOTES

2.100	SAWCUT & REMOVE DAMAGED CONCRETE SLAB	02072
2.101	REMOVE (E) VINYL COMPOSITION TILE (VCT) AS REQUIRED	02072
2.102	REMOVE DAMAGED (E) ADHESIVE APPLIED ACOUSTICAL TILE AS REQ'D	02072
2.103	REMOVE (E) PLYWOOD	02072
2.104	REMOVE (E) DRINKING FOUNTAIN; SEE PLUMBING PLANS	02072
2.106	REMOVE (E) TILE FLOORING & BASE	02072
2.108	REMOVE (E) WINDOW SASH	02072
2.112	REMOVE (E) FLOOR-MOUNTED UNIVENTIL	02072
2.114	REMOVE (E) RETURN AIR GRILLES; SEE MECHANICAL PLANS	02072
2.115	REMOVE (E) CARPET	02072
2.116	REMOVE (E) FLOOR REGISTER; SEE MECHANICAL PLANS	02072
2.119	REMOVE (E) LIGHT FIXTURES; SEE ELECTRICAL PLANS	02072
2.127	REMOVE (E) CABINET &/OR COUNTERTOPS	02072
2.140	(E) FIRE HOSE CABINET TO REMAIN	-
2.146	(E) COLUMN	-
2.149	(E) DRAPERY TRACK TO REMAIN	-
2.150	(E) DRAPERY RIGGINGS TO REMAIN	-
2.151	(E) MONITOR	-
2.152	(E) CEILING ACCESS	-
2.159	(E) SHELVES TO REMAIN	-
2.168	LINE OF (E) OVERHANG	-
2.169	REMOVE (E) DAMAGED ACOUSTICAL PANELS	-
2.171	(E) CONCRETE WALK TO REMAIN	-
2.174	(E) PLASTER ARCH TO REMAIN	-
3.101	CONCRETE TO MATCH (E)	03001
5.101	HANDRAILS MOUNTED TO (E) WALL @+32" ABV. NOSE OF (E) TREAD @ FIRES STAIRS IN FRONT OF STAGE	05520
6.100	(E) CABINET TO REMAIN	-
6.102	REPAIR (E) WINDOW & SCREEN TO ORIGINAL CONDITION AS REQ'D	06200
6.103	PLASTIC LAMINATED CABINETS	06410
6.107	INFILL (E) OPEN'G W/2x6 STUDS @16" O.C.	06001
6.109	PLASTIC LAMINATED UPPER CABINETS	06410
6.112	INFILL (E) OPEN'G W/MAT'LS TO MATCH ADJACENT SURFACES	06200
6.116	PLASTIC LAMINATED COUNTERTOP W/ SPLASH	06410
6.131	ENLARGE OPENING IN FRAMING TO ACCOMODATE R.A.G.	-
6.132	PLASTIC LAMINATE EASEL TOP EXTEND (E) THRUST STAGE	- SHOP DRAWINGS
9.101	ADHESIVE APPLIED ACOUSTICAL TILE TO MATCH (E)	09512
9.102	RESILIENT TILE FLOORING W/ VINYL COMPOSITION (VCT) COVED BASE	09650
9.103	FLOORING PATCH & MATCH (E) CEMENT PLASTER	09650
9.108	GYP. BD. W/ VENEER PLASTER TO MATCH (E)	09220
9.109	(E) SUSPENDED T-BAR GRID	09260
9.114	(E) ACOUSTICAL TILE TO BE PAINTED: MATCH (E)	-
9.117	REMOVE & SALVAGE UNDAMAGED (E) ACOUSTICAL PANELS	09900
9.118	INSTALL SALV. (E) ACOUST. PANELS @ VACATED LIGHT FIX. LOC'S	02027
9.119	PAINTED TO MATCH (E)	09511
9.122	STRIP & REFINISH (E) WOOD FLOOR	-
9.126		-
14.101	H.C. WHEELCHAIR LIFT	14210
15.100	EXPOSED MECH'L DUCTWORK, REGISTERS, ETC.; SEE MECH'L PLANS	15800
15.103	TROUGH DRINKING FOUNTAIN; SEE PLUMBING PLANS	15400
15.107	WALL-MOUNTED URINALS; SEE PLUMBING PLANS	15400
15.111	REINSTALL (E) PLUMBING FIXTURES; SEE PLUMBING PLANS	15400
15.117	(E) DRINKING FOUNTAIN	-
15.118	SEE MECHANICAL PLANS FOR FUSIBLE LINK WORK	-
16.100	SOUND SYSTEM EQUIPMENT RACK; SEE SHT. NO. SS-1	16700
16.101	(E) ELECTRICAL PANEL	16200
16.102	DIMMER PANEL: MOUNT @ +4'-0"; SEE ELECTRICAL PLANS	16200
16.103	ELECTRICAL CONDUIT & PLUGS, ETC.	16200
16.107	(E) SIGNAL TERMINAL CABINET	-
16.110	2'x 4' LIGHT FIXTURES; SEE ELECTRICAL PLANS	16200
16.112	(E) BORDER LIGHTS; SEE ELECTRICAL PLANS	16200
16.113	TRACK LIGHTING, SURFACE MOUNTED; SEE ELECTRICAL PLANS	16200
16.117	RELOCATE (E) 2 x 4 LIGHT FIXTURE; SEE ELECTRICAL PLANS	-
16.118	(E) MAIN ELECT'L SWITCHGEAR; SEE ELECTRICAL PLANS	-

KEY PLAN

1/8" = 1'-0"

SHEET A2

Project Number: 413-0788

Plot Date: 02/01/89

pa pechin associates architects aia
Warren C. Pechin C-8366
1400 easton drive bakersfield, ca 93309 suite 138 (805)322-2021

Bessie E. Owens Elementary School Modernization
Bakersfield City School District

DATE | ISSUE FOR

DATE | REVISION

MAY 3 1989
STATE FIRE MARSHAL
SACRAMENTO SECTION

THESE DRAWINGS, RELATED SPECIFICATIONS, IDEAS, DESIGNS, AND ARRANGEMENTS REPRESENTED THEREBY ARE AND SHALL REMAIN THE PROPERTY OF THE ARCHITECT; AND NO PART THEREOF SHALL BE COPIED, DISCLOSED TO OTHERS OR USED IN CONNECTION WITH ANY WORK OR PROJECT OTHER THAN THE SPECIFIC PROJECT FOR WHICH THEY HAVE BEEN PREPARED AND DEVELOPED WITHOUT THE WRITTEN CONSENT OF THE ARCHITECT. VISUAL CONTACT WITH THESE DRAWINGS OR SPECIFICATIONS SHALL CONSTITUTE CONCLUSIVE EVIDENCE OF ACCEPTANCE OF THESE RESTRICTIONS.

WRITTEN DIMENSIONS ON THESE DRAWINGS SHALL HAVE PRECEDENCE OVER SCALED DIMENSIONS; CONTRACTORS SHALL VERIFY AND BE RESPONSIBLE FOR ALL DIMENSIONS AND CONDITIONS ON THE JOB AND THIS OFFICE MUST BE NOTIFIED OF ANY VARIATIONS FROM THE DIMENSIONS AND CONDITIONS SHOWN BY THOSE DRAWINGS.

DETAILED SHOP DRAWINGS MUST BE SUBMITTED TO THIS OFFICE FOR REVIEW BEFORE PROCEEDING WITH THE FABRICATION OF ANY PRODUCT TO BE INCLUDED IN THIS PROJECT.