DOOR SCHEDULE

NOTE: ALL EXIT DOORS SHALL BE OPERABLE FROM THE INSIDE W/O THE USE OF A KEY OR ANY SPECIAL KNOWLEDGE OR SPECIAL EFFORT.

DOOR										FRAME			DETAIL NUMBERS			
NO.	TYPE	WIDTH	HEIGHT	THICKNESS	CONST.	FINISH	GLASS	HRDWR GROUP	FIRE RATING	TYPE	CONST.	FINISH	HEAD	JAMB	SILL	REMARKS
101	B	6'-0"	7'-0	1-3/4	M/IN	P	N/A	1	NR		HM	P	9/A24	9/A24	23/A24	SIGN - SEE NOTE 1
102	B	6'-0"	7'-0	1-3/4	M/IN	P	N/A	1	NR		HM	P	9/A24	9/A24	23/A24	SIGN - SEE NOTE 1
103	A	3'-0	7'-0	1-3/4	M/IN	P	N/A	2	NR		HM	P	2/A24	2/A24	23/A24	H.C. SIGN - WOMEN
104	A	3'-0	7'-0	1-3/4	M/IN	P	N/A	2	NR		HM	P	2/A24	2/A24	23/A24	H.C. SIGN - MEN
105	B	6'-0"	7'-0	1-3/4	M/IN	P	N/A	1	NR		HM	P	9/A24	9/A24	23/A24	
106	A	3'-0	7'-0	1-3/4	M/IN	P	N/A	1	NR		HM	P	5/A24	5/A24	23/A24	
107	A	3'-0	7'-0	1-3/4	M/IN	P	N/A	3	NR		HM	P	5/A24	5/A24	23/A24	
108	B	6'-0"	7'-0	1-3/4	M/IN	P	N/A	1	NR		HM	P	9/A24	9/A24	23/A24	
109	-	-	-	-	-	-	-	-	-		-	-	-	-	-	NO WORK
110	-	-	-	-	-	-	-	-	-		-	-	-	-	-	NO WORK
111	-	-	-	-	-	-	-	-	-		-	-	-	-	-	NO WORK
112	A	3'-0	7'-0	1-3/4	M/IN	P	N/A	4	NR		HM	P	2/A24	2/A24	23/A24	
113	G	3'-0	7'-0	3/4"	ALUM	FF	N/A	-	NR		AL	FF	2/A24	2/A24	23/A24	
114	-	-	-	-	-	-	-	-	-		-	-	-	-	-	NO WORK
115	-	-	-	-	-	-	-	-	-		-	-	-	-	-	NO WORK
116	H	3'-0	7'-0	1-3/4	M/IN	P	NA	4	NA		HM	P	5/A24	5/A24	23/A24	
117	-	(E)	-	-	-	P	-	14	-		-	P	-	-	-	
118	-	(E)	-	-	-	P	-	14	-		-	P	-	-	-	
119	-	-	-	-	-	-	-	-	-		-	-	-	-	-	NO WORK
120	-	-	-	-	-	-	-	-	-		-	-	-	-	-	NO WORK
121	-	-	-	-	-	-	-	-	-		-	-	-	-	-	NOT USED
122	-	(E)	-	-	-	P	-	16	-		-	P	-	-	-	
123	-	(E)	-	-	-	P	-	17	-		-	P	-	-	-	
124	-	(E)	-	-	-	P	-	18	-		-	P		-	-	
125	-	(E)	-	-	-	P	-	19	-		-	P		-	-	
126	-	(E)	-	-	-	P	-	20	-		-	P		-	-	
127	-	(E)	-	-	-	P	-	21	-		-	P		-	-	
128	-	(E)	-	-	-	P	-	22	-		-	P		-	-	
129	-	(E)	-	-	-	P	-	23	-		-	P	-	-	-	
130	-	(E)	-	-	-	P	-	23	-		-	P	-	-	-	
131	-	(E)	-	-	-	P	-	21	-		-	P	-	-	-	
132	-	(E)	-	-	-	P	-	22	-		-	P	-	-	-	
133	-	(E)	-	-	-	P	-	20	-		-	P	-	-	-	
201	C	3'-0	7'-0	1-3/4	M/IN	P	TEM	7	NA		HM	P	12/A24	1/A24	23/A24	
202	A	3'-0	7'-0	1-3/4	M/IN	P	N/A	8	NA		HM	P	2/A24	2/A24	23/A24	
203	A	3'-0	7'-0	1-3/4	M/IN	P	N/A	8	NR		HM	P	2/A24	2/A24	23/A24	
204	C	3'-0	7'-0	1-3/4	M/IN	P	TEM	7	NR		HM	P	12/A24	1/A24	23/A24	
205	C	3'-0	7'-0	1-3/4	M/IN	P	TEM	7	NR		HM	P	12/A24	1/A24	23/A24	
206	A	3'-0	7'-0	1-3/4	M/IN	P	N/A	34	NR		HM	P	12/A24	1/A24	23/A24	
207	A	3'-0	7'-0	1-3/4	M/IN	P	N/A	34	NR		HM	P	12/A24	1/A24	23/A24	
208	C	3'-0	7'-0	1-3/4	M/IN	P	TEM	34	NR		HM	P	12/A24	1/A24	23/A24	
209	C	3'-0	7'-0	1-3/4	M/IN	P	TEM	34	NR		HM	P	12/A24	1/A24	23/A24	
210	-	(E)	-	-	-	P	-	-	-		-	P	-	-	-	
211	-	(E)	-	-	-	P	-	-	-		-	P	-	-	-	
212	A	3'-0	7'-0	1-3/4	M/IN	P	N/A	31	NR		HM	P	8/A24	8/A24	23/A24	H.C. SIGN - UNISEX
213	-	(E)	-	-	-	P	-	-	-		-	P	-	-	-	
214	-	(E)	-	-	-	P	-	-	-		-	P	-	-	-	
215	-	(E)	-	-	-	P	-	-	-		-	P	-	-	-	
216	-	-	-	-	-	-	-	-	-		-	-	-	-	-	NO WORK
217	-	-	-	-	-	-	-	-	-		-	-	-	-	-	NO WORK
301	A	3'-0	7'-0	1-3/4	M/IN	P	N/A	7	NR		HM	P	12/A24	1/A24	23/A24	
302	A	3'-0	7'-0	1-3/4	M/IN	P	N/A	7	NR		HM	P	12/A24	1/A24	23/A24	
303	A	3'-0	7'-0	1-3/4	M/IN	P	N/A	7	NR		HM	P	12/A24	1/A24	23/A24	
304	A	3'-0	7'-0	1-3/4	M/IN	P	N/A	7	NR		HM	P	12/A24	1/A24	23/A24	
305	A	3'-0	7'-0	1-3/4	M/IN	P	N/A	7	NR		HM	P	12/A24	1/A24	23/A24	
306	C	3'-0	7'-0	1-3/4	M/IN	P	TEM	7	NR		HM	P	12/A24	1/A24	23/A24	
307	C	3'-0	7'-0	1-3/4	M/IN	P	TEM	7	NR		HM	P	12/A24	1/A24	23/A24	
308	C	3'-0	7'-0	1-3/4	M/IN	P	TEM	7	NR		HM	P	12/A24	1/A24	23/A24	
309	C	3'-0	7'-0	1-3/4	M/IN	P	TEM	7	NR		HM	P	12/A24	1/A24	23/A24	
310	C	3'-0	7'-0	1-3/4	M/IN	P	TEM	7	NR		HM	P	12/A24	1/A24	23/A24	
401	A	3'-0	7'-0	1-3/4	M/IN	P	N/A	7	NR		HM	P	12/A24	1/A24	23/A24	
402	A	3'-0	7'-0	1-3/4	M/IN	P	N/A	7	NR		HM	P	12/A24	1/A24	23/A24	
403	A	3'-0	7'-0	1-3/4	M/IN	P	N/A	7	NR		HM	P	12/A24	1/A24	23/A24	
404	A	3'-0	7'-0	1-3/4	M/IN	P	N/A	7	NR		HM	P	12/A24	1/A24	23/A24	
405	A	3'-0	7'-0	1-3/4	M/IN	P	N/A	7	NR		HM	P	12/A24	1/A24	23/A24	
406	C	3'-0	7'-0	1-3/4	M/IN	P	TEM	7	NR		HM	P	12/A24	1/A24	23/A24	
407	C	3'-0	7'-0	1-3/4	M/IN	P	TEM	7	NR		HM	P	12/A24	1/A24	23/A24	
408	C	3'-0	7'-0	1-3/4	M/IN	P	TEM	7	NR		HM	P	12/A24	1/A24	23/A24	
409	C	3'-0	7'-0	1-3/4	M/IN	P	TEM	7	NR		HM	P	12/A24	1/A24	23/A24	
410	C	3'-0	7'-0	1-3/4	M/IN	P	TEM	7	NR		HM	P	12/A24	1/A24	23/A24	
501	A	3'-0	7'-0	1-3/4	M/IN	P	N/A	7	NR		HM	P	12/A24	1/A24	23/A24	
502	A	3'-0	7'-0	1-3/4	M/IN	P	N/A	7	NR		HM	P	12/A24	1/A24	23/A24	
503	A	3'-0	7'-0	1-3/4	M/IN	P	N/A	7	NR		HM	P	12/A24	1/A24	23/A24	
504	A	3'-0	7'-0	1-3/4	M/IN	P	N/A	7	NR		HM	P	12/A24	1/A24	23/A24	
505	A	3'-0	7'-0	1-3/4	M/IN	P	N/A	9	NR		HM	P	10/A24	10/A24	23/A24	
506	E	3'-0	7'-0	1-3/4	M/IN	P	N/A	10	NR		HM	P	10/A24	10/A24	23/A24	
507	A	3'-0	7'-0	1-3/4	M/IN	P	N/A	9	NR		HM	P	10/A24	10/A24	23/A24	
508	C	3'-0	7'-0	1-3/4	M/IN	P	TEM	7	NR		HM	P	12/A24	1/A24	23/A24	
509	C	3'-0	7'-0	1-3/4	M/IN	P	TEM	7	NR		HM	P	12/A24	1/A24	23/A24	
510	C	3'-0	7'-0	1-3/4	M/IN	P	TEM	7	NR		HM	P	12/A24	1/A24	23/A24	
511	C	3'-0	7'-0	1-3/4	M/IN	P	TEM	7	NR		HM	P	12/A24	1/A24	23/A24	
601	A	3'-0	7'-0	1-3/4	M/IN	P	N/A	7	NR		HM	P	12/A24	1/A24	23/A24	
602	A	3'-0	7'-0	1-3/4	M/IN	P	N/A	7	NR		HM	P	12/A24	1/A24	23/A24	
603	A	3'-0	7'-0	1-3/4	M/IN	P	N/A	7	NR		HM	P	12/A24	1/A24	23/A24	
604	A	3'-0	7'-0	1-3/4	M/IN	P	N/A	7	NR		HM	P	12/A24	1/A24	23/A24	
605	A	3'-0	7'-0	1-3/4	M/IN	P	N/A	9	NR		HM	P	10/A24	10/A24	23/A24	
606	E	3'-0	7'-0	1-3/4	M/IN	P	N/A	10	NR		HM	P	10/A24	10/A24	23/A24	
607	A	3'-0	7'-0	1-3/4	M/IN	P	N/A	9	NR		HM	P	10/A24	10/A24	23/A24	
608	C	3'-0	7'-0	1-3/4	M/IN	P	TEM	7	NR		HM	P	12/A24	1/A24	23/A24	
609	C	3'-0	7'-0	1-3/4	M/IN	P	TEM	7	NR		HM	P	12/A24	1/A24	23/A24	
610	C	3'-0	7'-0	1-3/4	M/IN	P	TEM	7	NR		HM	P	12/A24	1/A24	23/A24	
611	C	3'-0	7'-0	1-3/4	M/IN	P	TEM	7	NR		HM	P	12/A24	1/A24	23/A24	

DOOR										FRAME			DETAIL NUMBERS			
NO.	TYPE	WIDTH	HEIGHT	THICKNESS	CONST.	FINISH	GLASS	HRDWR GROUP	FIRE RATING	TYPE	CONST.	FINISH	HEAD	JAMB	SILL	REMARKS
701	A	3'-0	7'-0	1-3/4	M/IN	P	N/A	7	NR		HM	P	12/A24	1/A24	23/A24	
702	A	3'-0	7'-0	1-3/4	M/IN	P	N/A	7	NR		HM	P	12/A24	1/A24	23/A24	
703	A	3'-0	7'-0	1-3/4	M/IN	P	N/A	7	NR		HM	P	12/A24	1/A24	23/A24	
704	A	3'-0	7'-0	1-3/4	M/IN	P	N/A	7	NR		HM	P	12/A24	1/A24	23/A24	
705	A	3'-0	7'-0	1-3/4	M/IN	P	N/A	9	NR		HM	P	10/A24	10/A24	23/A24	H.C. SIGN - WOMEN
706	E	3'-0	7'-0	1-3/4	M/IN	P	N/A	10	NR		HM	P	10/A24	10/A24	23/A24	
707	A	3'-0	7'-0	1-3/4	M/IN	P	N/A	9	NR		HM	P	10/A24	10/A24	23/A24	H.C. SIGN - MEN
708	C	3'-0	7'-0	1-3/4	M/IN	P	TEM	7	NR		HM	P	12/A24	1/A24	23/A24	
709	C	3'-0	7'-0	1-3/4	M/IN	P	TEM	7	NR		HM	P	12/A24	1/A24	23/A24	
710	C	3'-0	7'-0	1-3/4	M/IN	P	TEM	7	NR		HM	P	12/A24	1/A24	23/A24	
711	C	3'-0	7'-0	1-3/4	M/IN	P	TEM	7	NR		HM	P	12/A24	1/A24	23/A24	
801	A	3'-0	7'-0	1-3/4	M/IN	P	N/A	11	NR		HM	P	5/A24	5/A24	23/A24	
802	A	3'-0	7'-0	1-3/4	M/IN	P	N/A	7	NR		HM	P	12/A24	1/A24	23/A24	
803	A	3'-0	7'-0	1-3/4	M/IN	P	N/A	12	NR		HM	P	6/A24	6/A24	23/A24	
804	D	3'-0	7'-0	1-3/4	ALUM	FF	TEM	13	NR		AL	FF	21/A24	21/A24	22/A24	SELF CLOSER
805	A	3'-0	7'-0	1-3/4	M/IN	P	N/A	12	NR		HM	P	2/A24	2/A24	23/A24	
806	C	3'-0	7'-0	1-3/4	M/IN	P	TEM	7	NR		HM	P	2/A24	2/A24	23/A24	
807	C	3'-0	7'-0	1-3/4	M/IN	P	TEM	7	NR		HM	P	2/A24	2/A24	23/A24	
808	A	3'-0	7'-0	1-3/4	M/IN	P	N/A	8	NR		HM	P	6/A24	6/A24	23/A24	
809	A	3'-0	7'-0	1-3/4	M/IN	P	N/A	7	NR		HM	P	5/A24	5/A24	23/A24	
810	-	(E)	-	-	-	P	-	26	-		-	P	-	-	-	
811	-	(E)	-	-	-	P	-	27	-		-	P	-	-	-	
812	-	(E)	-	-	-	P	-	28	-		-	P	-	-	-	RELOCATED REVERSE SWING.
813	-	(E)	-	-	-	P	-	29	-		-	P	-	-	-	
814	-	(E)	-	-	-	P	-	30	-		-	P	-	-	-	
815	-	(E)	-	-	-	P	-	30	-		-	P	-	-	-	
816	A	3'-0	7'-0	1-3/4	M/IN	P	-	25	20		HM	P				
817	A	2'-4	7'-0	1-3/4	M/IN	P	-	24	20		HM	P				
818	-	(E)	-	-	-	P	-	31	-		-	P	-	-	-	RELOCATED/SIGN-UNISEX
819	-	(E)	-	-	-	P	-	30	-		-	P	-	-	-	
820	-	(E)	-	-	-	P	-	31	-		-	P	-	-	-	
821	-	(E)	-	-	-	P	-	27	-		-	P	-	-	-	
822	-	(E)	-	-	-	P	-	32	-		-	P	-	-	-	
823	-	(E)	-	-	-	P	-	32	-		-	P	-	-	-	REV. SWING
824	-	(E)	-	-	-	P	-	28	-		-	P	-	-	-	
825	-	(E)	-	-	-	P	-	28	-		-	P	-	-	-	
826	-	(E)	-	-	-	P	-	28	-		-	P	-	-	-	

NOTES:

#1 SIGN SHALL STATE: "KEYS TO OPERATE WHEELCHAIR LIFT ARE AVAILABLE AT THE ADMINISTRATIVE OFFICE OR FROM MAINTENANCE PERSONEL!!"

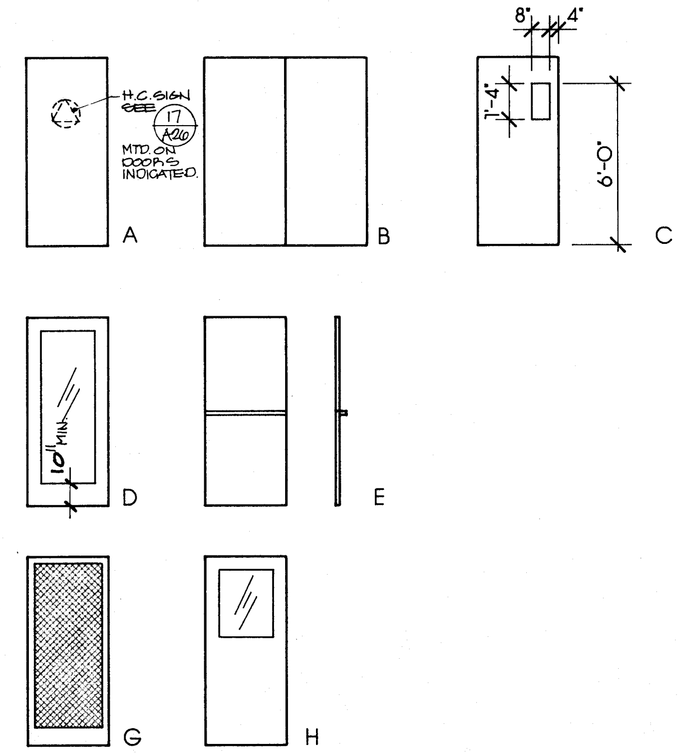

DOOR TYPES

THESE DRAWINGS, RELATED SPECIFICATIONS, IDEAS, DESIGNS, AND ARRANGEMENTS REPRESENTED THEREBY ARE AND SHALL REMAIN THE PROPERTY OF THE ARCHITECT, AND NO PART THEREOF SHALL BE COPIED, DISCLOSED TO OTHERS OR USED IN CONNECTION WITH ANY WORK OR PROJECT OTHER THAN THE SPECIFIC PROJECT FOR WHICH THEY HAVE BEEN PREPARED AND DEVELOPED WITHOUT THE WRITTEN CONSENT OF THE ARCHITECT. SUBMISSION OF THESE DRAWINGS TO OTHERS FOR SUCH USES OR PURPOSES SHALL CONSTITUTE CONCLUSIVE EVIDENCE OF ACCEPTANCE OF THESE RESTRICTIONS.

WRITTEN DIMENSIONS ON THESE DRAWINGS SHALL HAVE PRECEDENCE OVER SCALED DIMENSIONS. CONTRACTORS SHALL VERIFY AND BE RESPONSIBLE FOR ALL DIMENSIONS AND CONDITIONS ON THE JOB, AND THE ARCHITECT MUST BE NOTIFIED OF ANY VARIATIONS FROM THE DIMENSIONS AND CONDITIONS SHOWN BY THOSE DRAWINGS.

DETAILED SHOP DRAWINGS MUST BE SUBMITTED TO THIS OFFICE FOR REVIEW BEFORE PROCEEDING WITH THE FABRICATION OF ANY PRODUCT TO BE INCLUDED IN THIS PROJECT.

ISSUE FOR	DATE

REVISION	DATE

Bessie E. Owens Elementary
School Modernization
Bakersfield City School District

MAY 1 1989

C-8366
pechin associates architects aia
1400 easton drive suite 138
bakersfield, ca 93309 (805)322-2021

SHEET A23

Project Number: 413-0788

Plot Date: 01/26/89