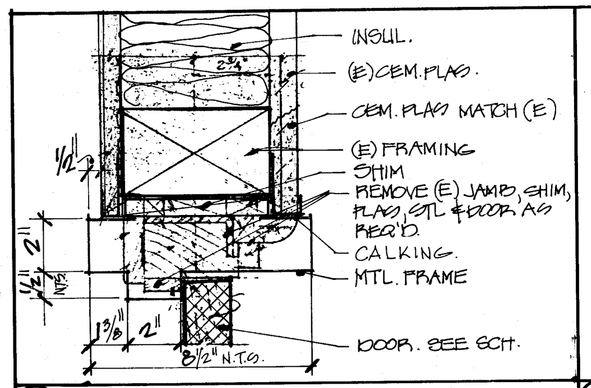

① JAMB

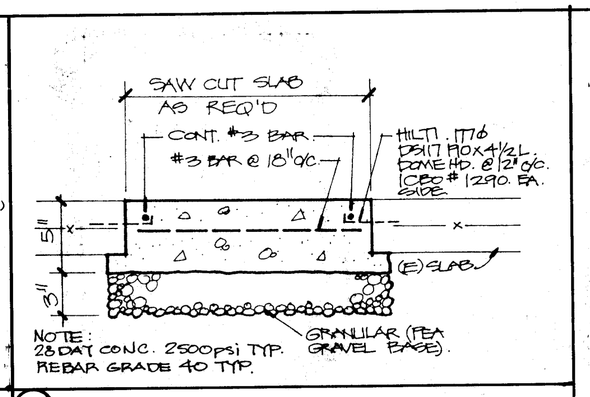

⑦

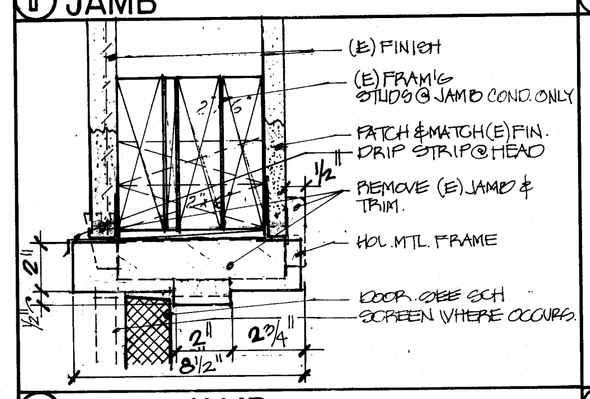

② HEAD/JAMB

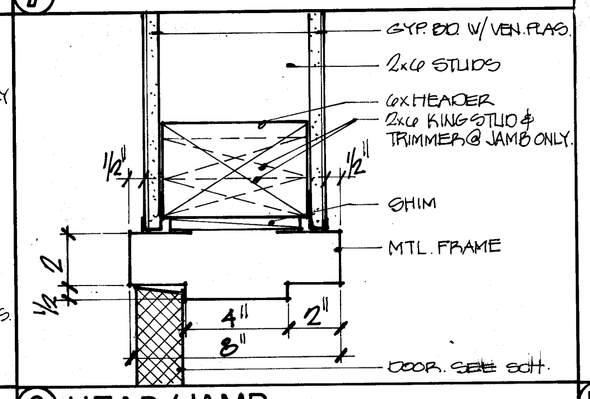

⑧ HEAD/JAMB

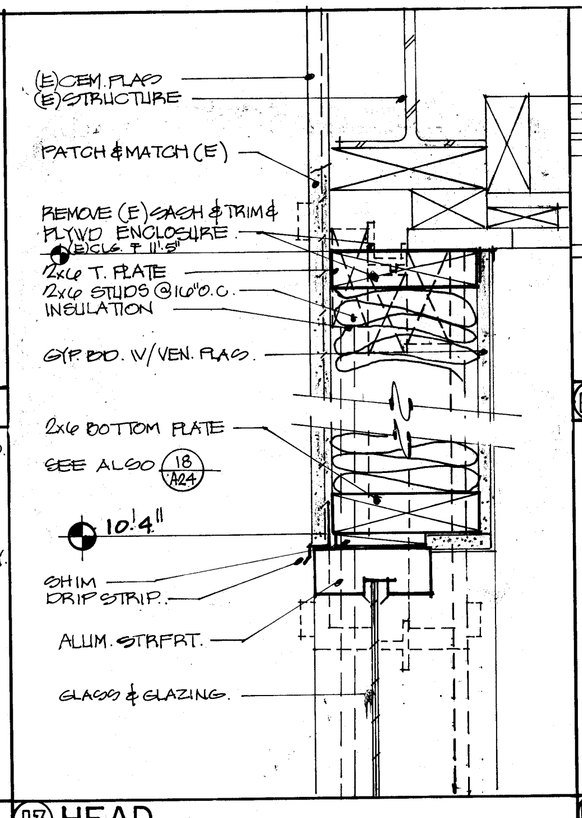

⑬ HEAD

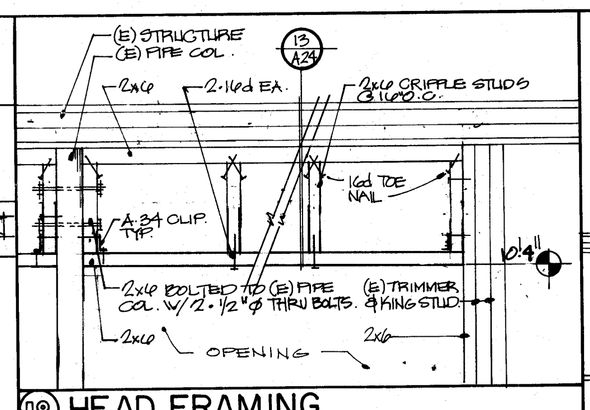

⑱ HEAD FRAMING

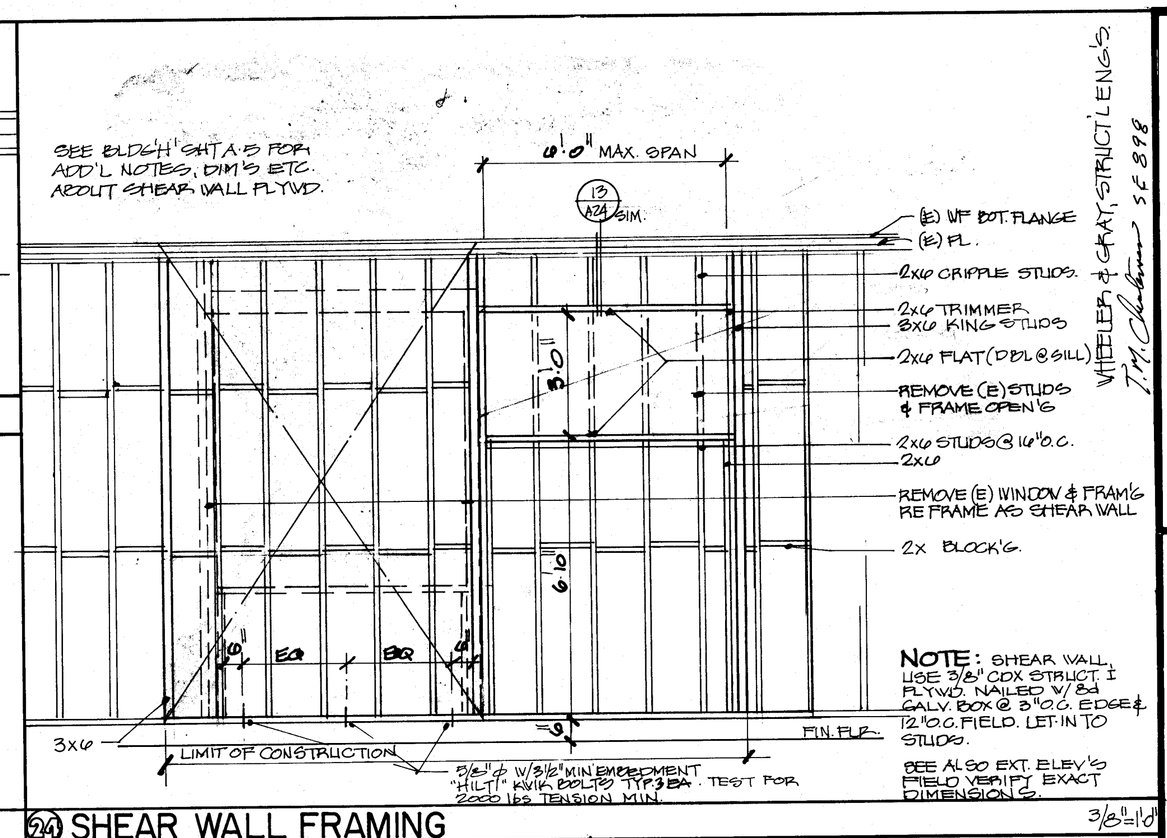

㉔ SHEAR WALL FRAMING

3/8"=1'-0"

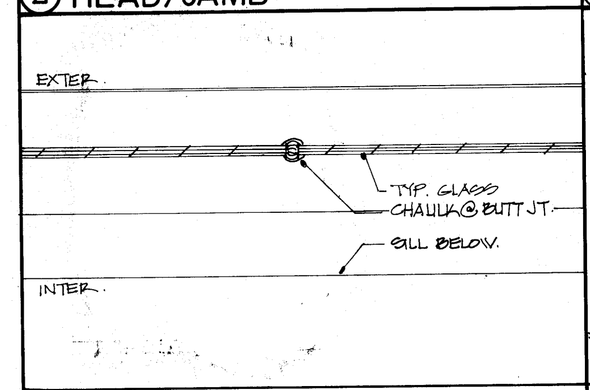

③ BUTT JOINT GLASS

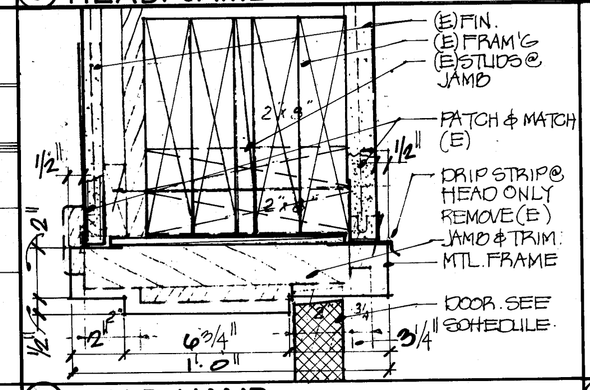

⑨ HEAD/JAMB

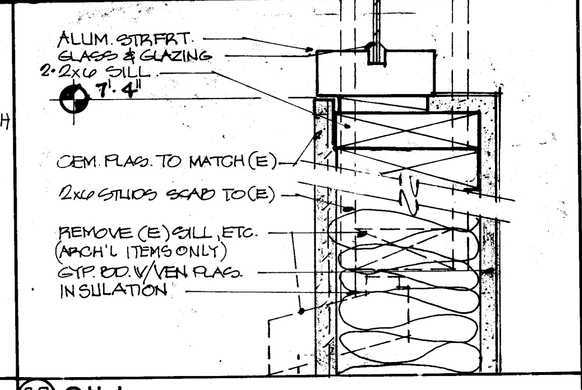

⑭ SILL

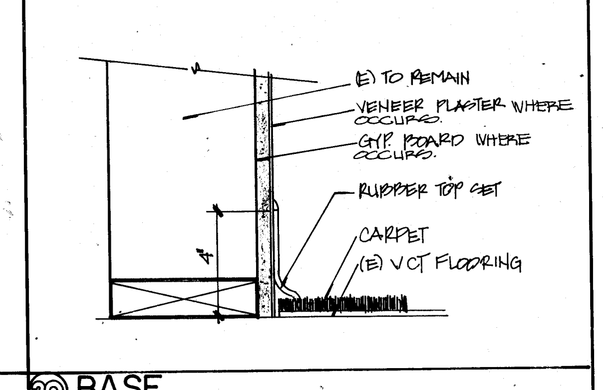

⑳ BASE

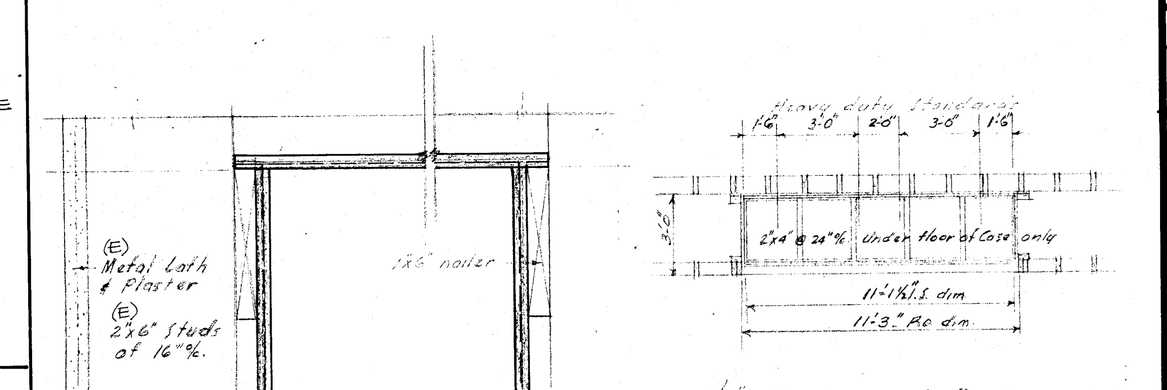

NOTE: CONTRACTOR SHALL FIELD EXACT CONDITIONS & DIM'S IN FIELD PRIOR TO BEGINNING WORK.

㉕ DISPLAY CASE

FRAMING PLAN (FOR CONTRACTOR'S INFORMATION ONLY.)

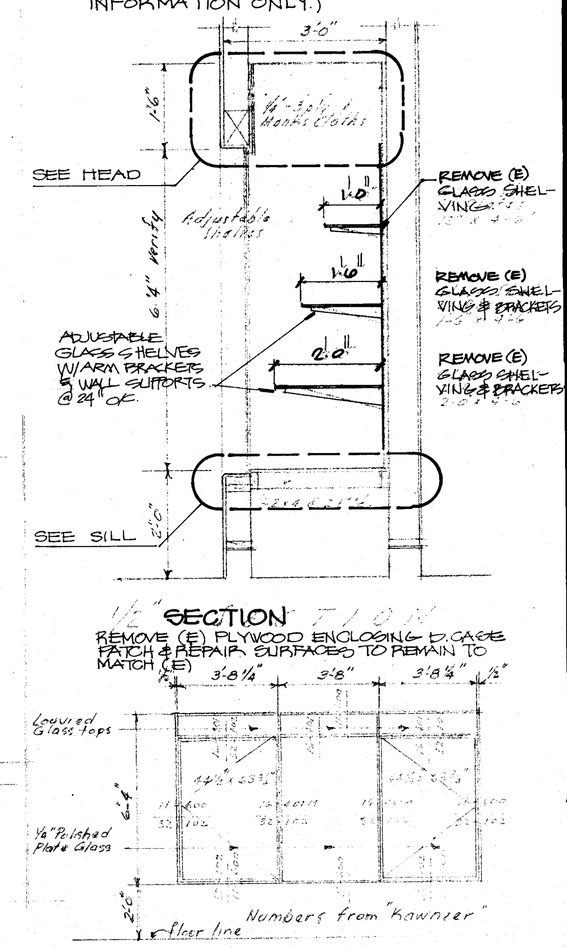

SECTION

REMOVE (E) PLYWOOD ENCLOSING & CASE PATCH & REPAIR SURFACES TO REMAIN TO MATCH (E)

ELEVATION

CLEAN & RESTORE (E) GLASS & GLAZING TO ORIGINAL CONDITION.

DETAILS FOR DISPLAY CA...

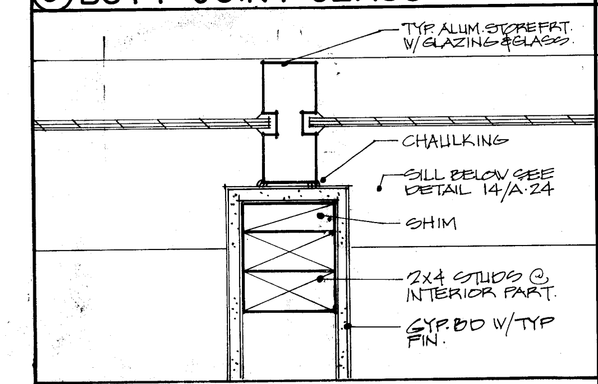

④ STOREFRT. TO PERP. WALL

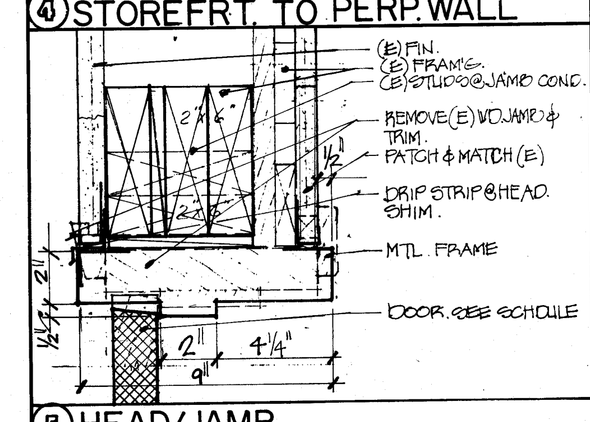

⑤ HEAD/JAMB

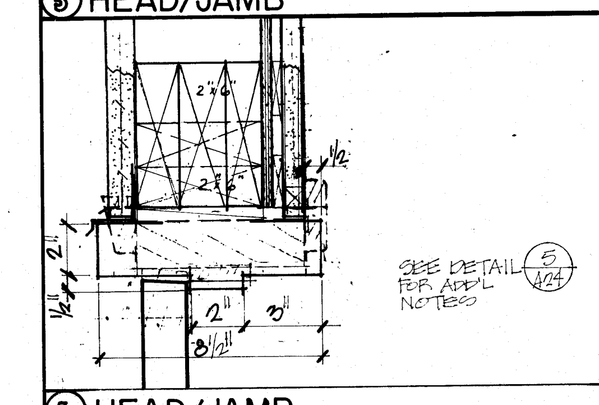

⑥ HEAD/JAMB

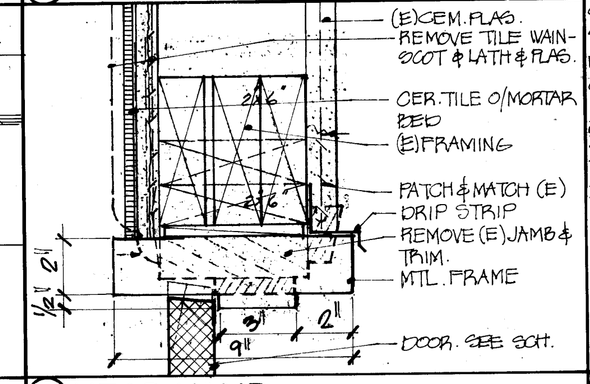

⑩ HEAD/JAMB

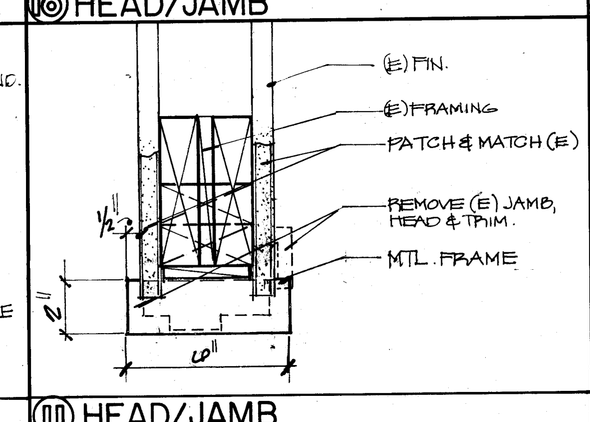

⑪ HEAD/JAMB

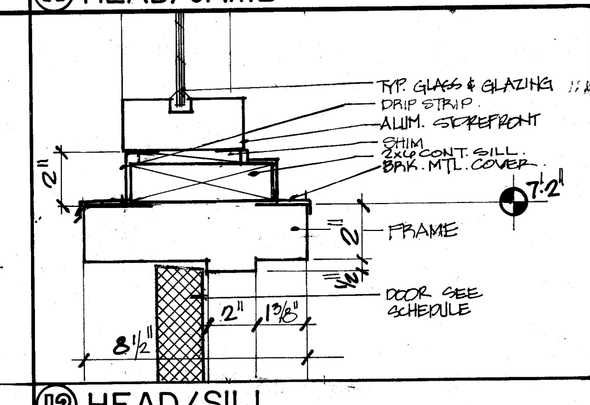

⑫ HEAD/SILL

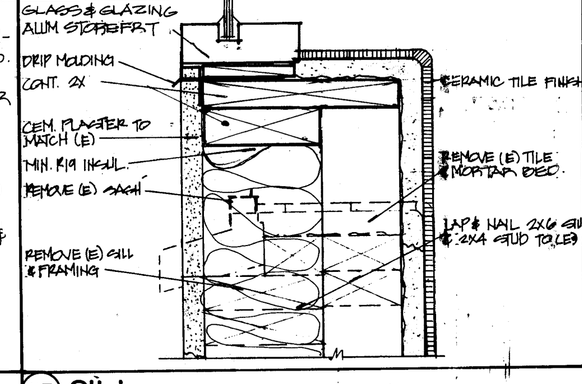

⑮ SILL

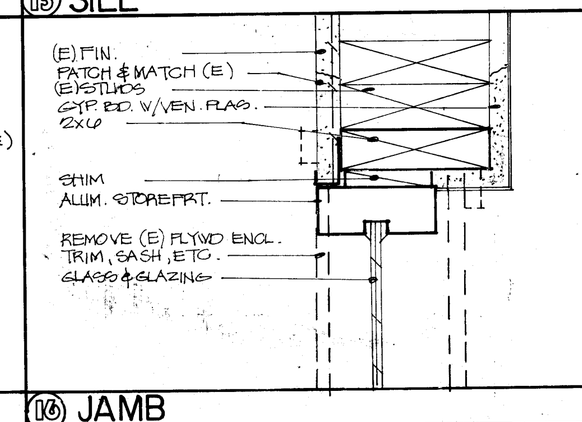

⑯ JAMB

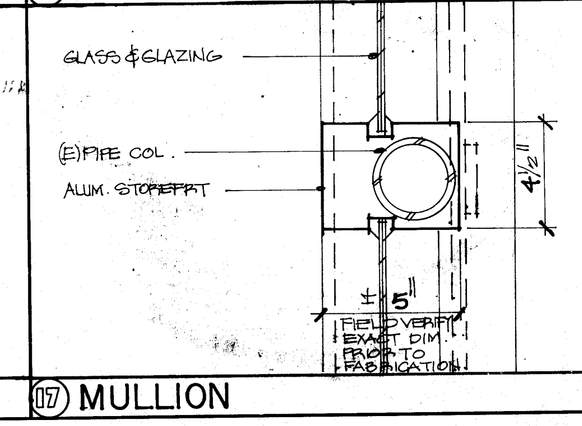

⑰ MULLION

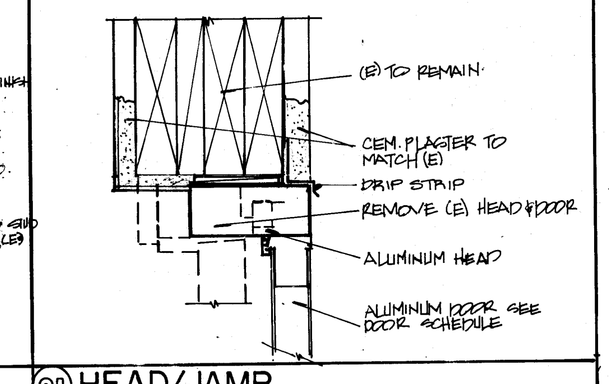

㉑ HEAD/JAMB

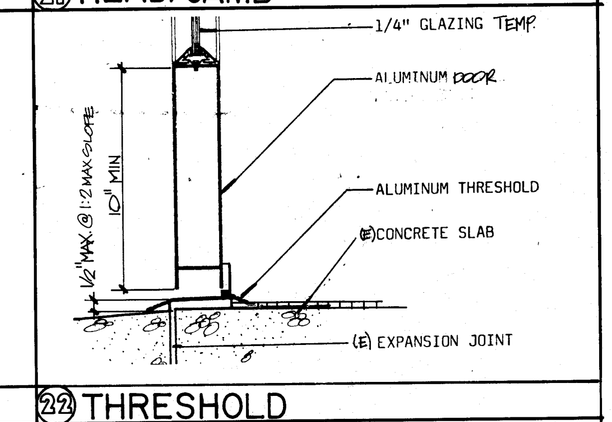

㉒ THRESHOLD

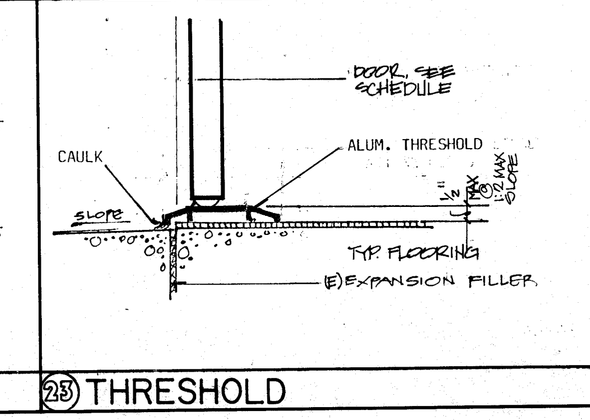

㉓ THRESHOLD

Bessie E. Owens Elementary School Modernization
Bakersfield City School District

pechin associates architects
James C. Pechin C 8366
1400 easton drive suite 138
bakersfield, california, 93309 (805) 322-2021

ISSUED FOR

REVISION	DATE

SHEET A24

PROJECT 413-0798