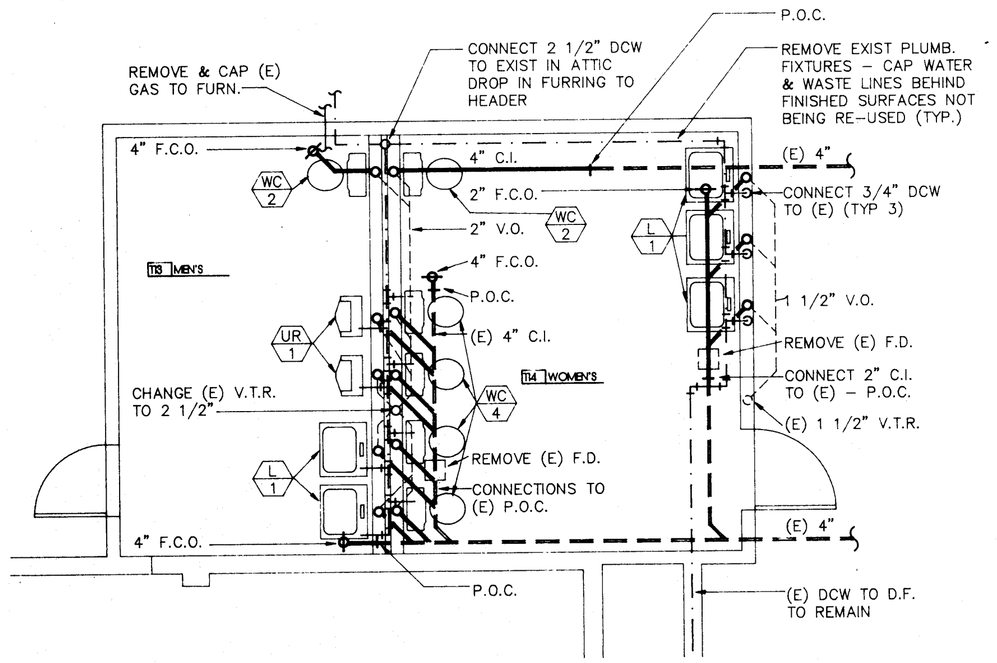

1 PARTIAL PLUMBING FLOOR PLAN 1/4" = 1'-0"

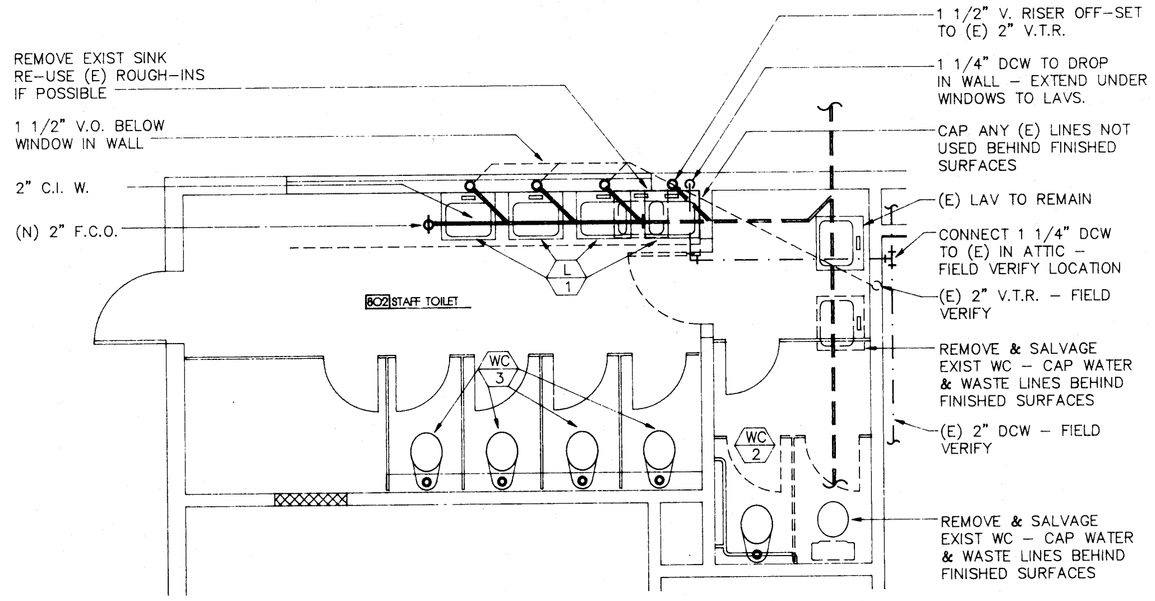
figure_1 1/2" V. RISER OFF-SET TO (E) 2" V.T.R.
1 1/4" DCW TO DROP IN WALL – EXTEND UNDER WINDOWS TO LAVS.
CAP ANY (E) LINES NOT USED BEHIND FINISHED SURFACES
(E) LAV TO REMAIN
CONNECT 1 1/4" DCW TO (E) IN ATTIC – FIELD VERIFY LOCATION
(E) 2" V.T.R. – FIELD VERIFY
REMOVE & SALVAGE EXIST WC – CAP WATER & WASTE LINES BEHIND FINISHED SURFACES
(E) 2" DCW – FIELD VERIFY
REMOVE & SALVAGE EXIST WC – CAP WATER & WASTE LINES BEHIND FINISHED SURFACES
REMOVE EXIST SINK RE-USE (E) ROUGH-INS IF POSSIBLE
1 1/2" V.O. BELOW WINDOW IN WALL
2" C.I. W.
(N) 2" F.C.O.
602 STAFF TOILET
WC 3
WC 2
L 1

2 PARTIAL PLUMBING FLOOR PLAN 1/4" = 1'-0"

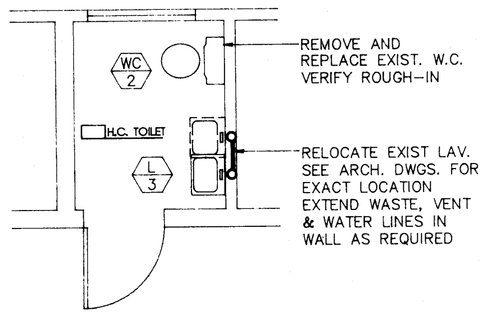

3 PARTIAL PLUMBING FLOOR PLAN 1/4" = 1'-0"

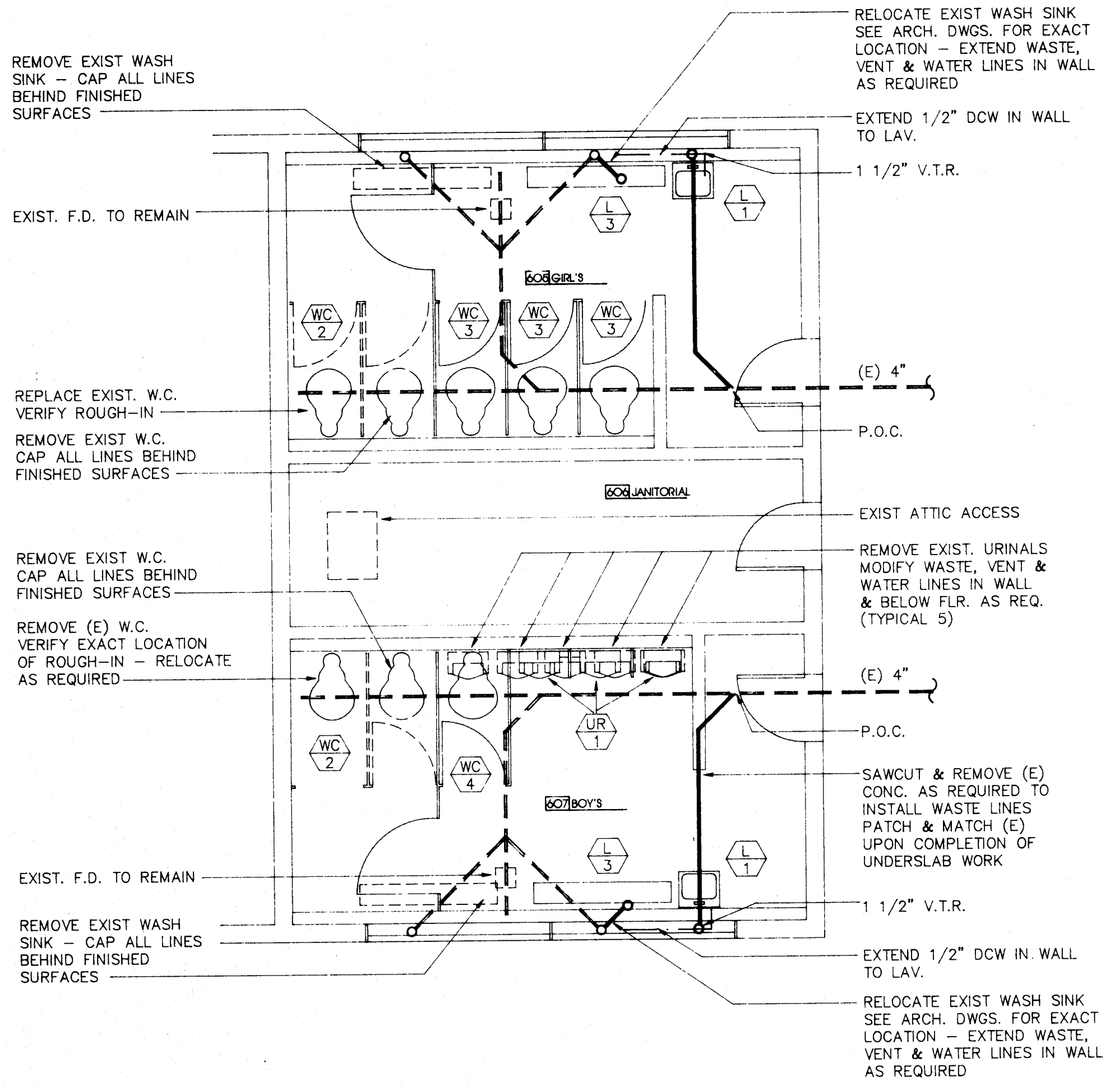

4 PARTIAL PLUMBING FLOOR PLAN 1/4" = 1'-0"

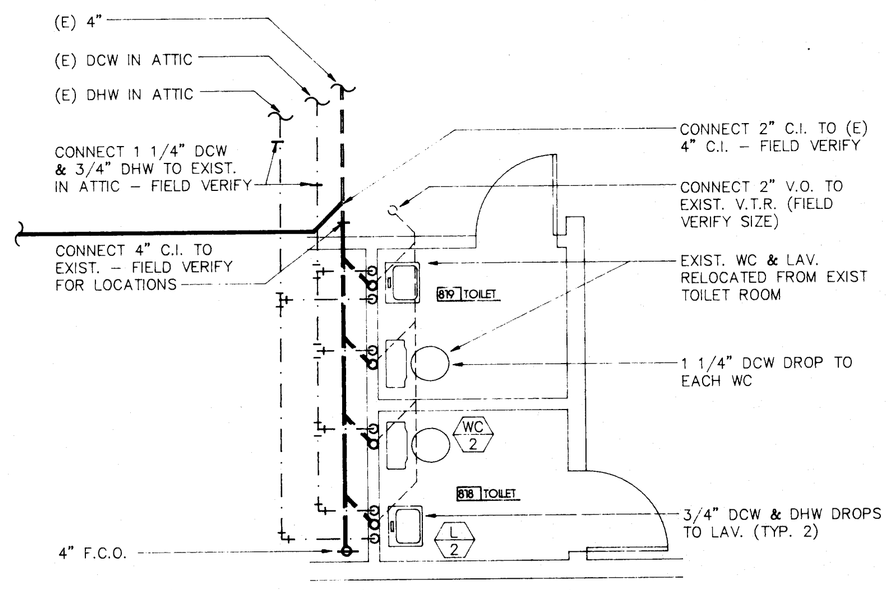

5 PARTIAL PLUMBING FLOOR PLAN 1/4" = 1'-0"

THESE DRAWINGS, RELATED SPECIFICATIONS, IDEAS, DESIGNS, AND ARRANGEMENTS REPRESENTED THEREBY ARE AND SHALL REMAIN THE PROPERTY OF THE ARCHITECT AND ARE NOT TO BE USED IN WHOLE OR IN PART BY OTHERS OR USED IN CONNECTION WITH ANY WORK OR PROJECT OTHER THAN THE SPECIFIC PROJECT FOR WHICH THEY HAVE BEEN PREPARED AND DEVELOPED WITHOUT THE WRITTEN CONSENT OF THE ARCHITECT. SUBMISSION OR DISTRIBUTION OF THESE DRAWINGS OR SPECIFICATIONS SHALL CONSTITUTE CONCLUSIVE EVIDENCE OF ACCEPTANCE OF THESE RESTRICTIONS.

WRITTEN DIMENSIONS ON THESE DRAWINGS SHALL HAVE PRECEDENCE OVER SCALED DIMENSIONS; CONTRACTORS SHALL VERIFY AND BE RESPONSIBLE FOR ALL DIMENSIONS AND CONDITIONS ON THE JOB. THE ARCHITECT MUST BE NOTIFIED OF ANY VARIATIONS FROM THE DIMENSIONS AND CONDITIONS SHOWN BY THESE DRAWINGS.

DETAILED SHOP DRAWINGS MUST BE SUBMITTED TO THIS OFFICE FOR REVIEW BEFORE PROCEEDING WITH THE FABRICATION OF ANY PRODUCT TO BE INCLUDED IN THIS PROJECT.

ISSUED FOR	DATE

REVISION	DATE
ADDENDUM #1	

BESSIE E. OWENS SCHOOL
MODERNIZATION
BAKERSFIELD CITY SCHOOL DISTRICT

pechin associates aia
architects
1400 easton drive suite 38
bakersfield, california. 93309 (805) 322-2021
James E. Pechin c-8346

SHEET P 5
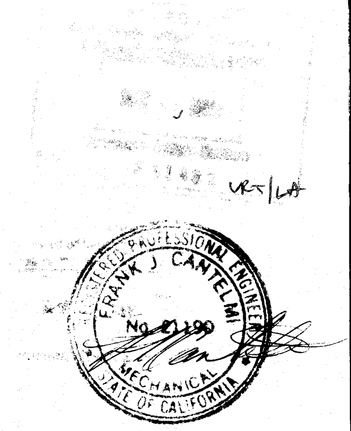
PROJECT 413-0788