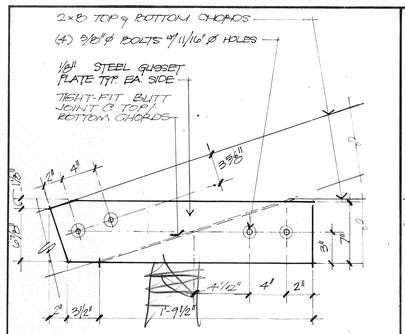

1 GUSSET DETAIL 0 1 1/2"

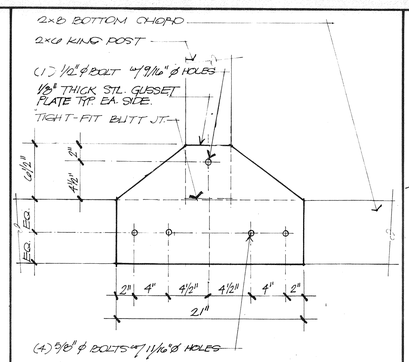

2 GUSSET DETAIL 0 1 1/2"

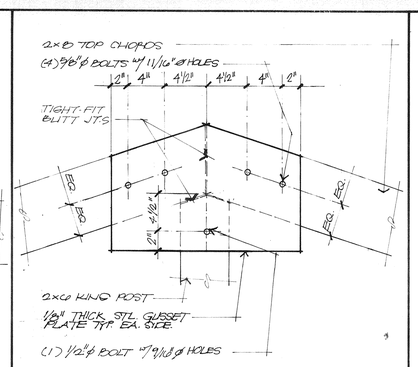

3 GUSSET DETAIL 0 1 1/2"

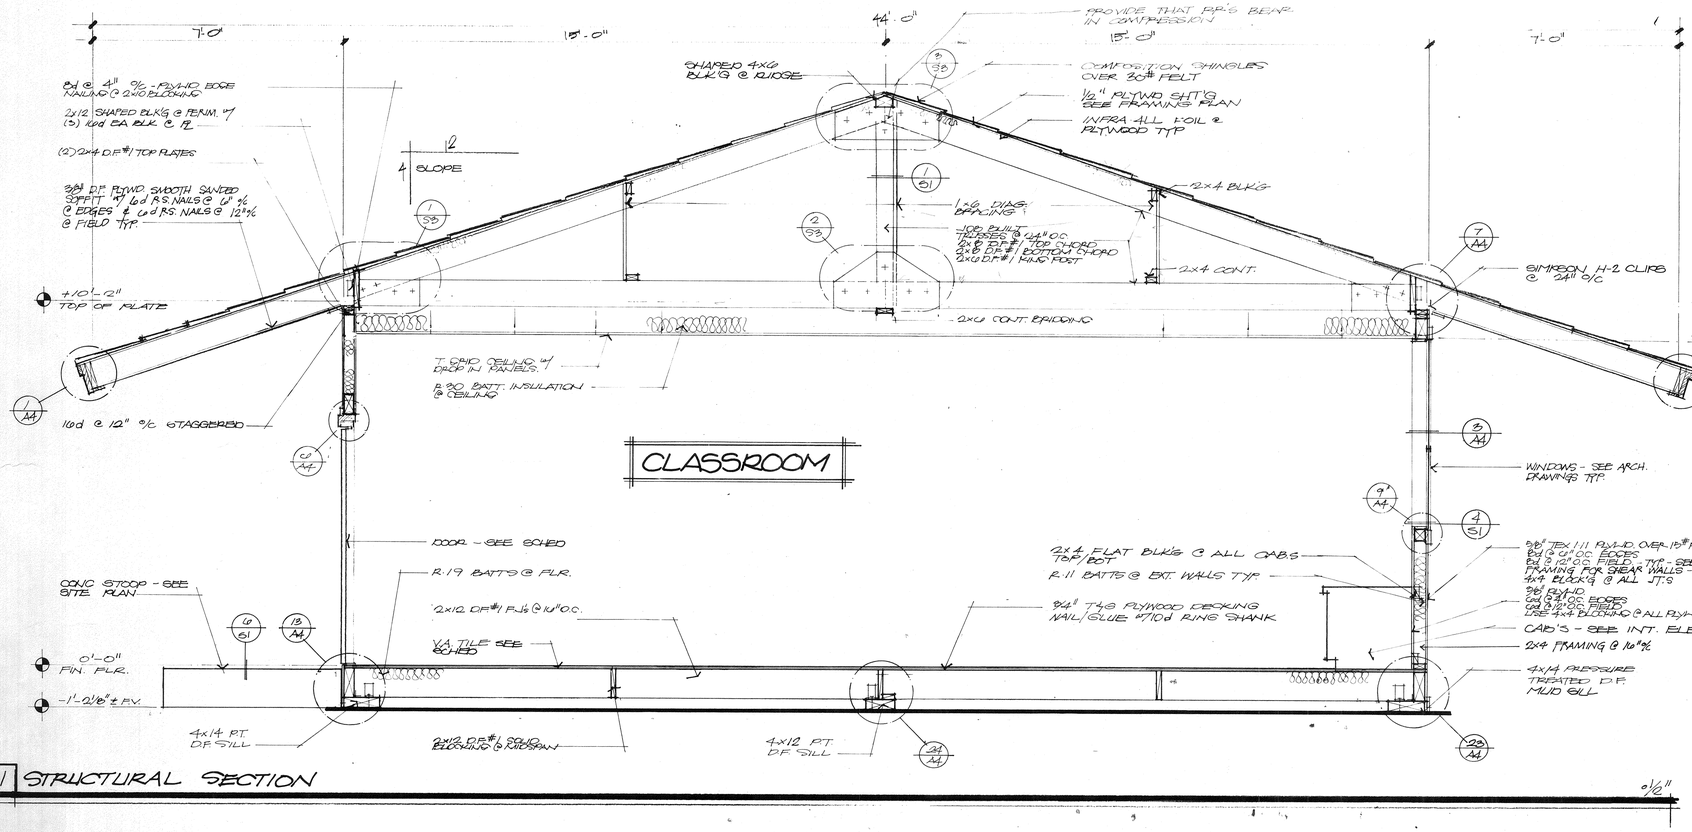

1 STRUCTURAL SECTION 0 1/2"

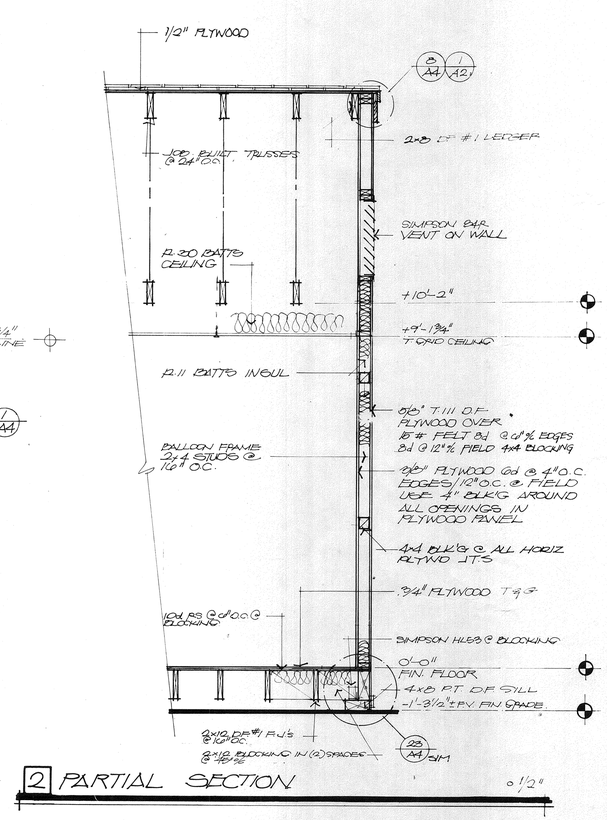

2 PARTIAL SECTION 0 1/2"

DATE	PRINTS ISSUED FOR	MARK	DATE	REVISIONS
8.10.85	BOARD APPROVAL	1	9.13.85	CDA CMTS/REBID
5.20.85	CDA	2		
5.23.85	BIDDING	3		
		4		
		5		

DRAWN MMS
DATE 4.19.85
JOB NO 85042.1
CHECK D MMS

CAA

STRUCTURAL SECTION / DETAILS

NEW PORTABLE CLASSROOM
FOR BAKERSFIELD CITY SCHOOL DISTRICT.
BAKERSFIELD - KERN COUNTY - CALIFORNIA

S 3
OF 3 SHEETS

CHRIS A. ADDINGTON & ASSOCIATES
A.I.A. ARCHITECTS • 3434 TRUXTUN AVE. SUITE #240 • BAKERSFIELD • CALIF. 93301/805•327-1699