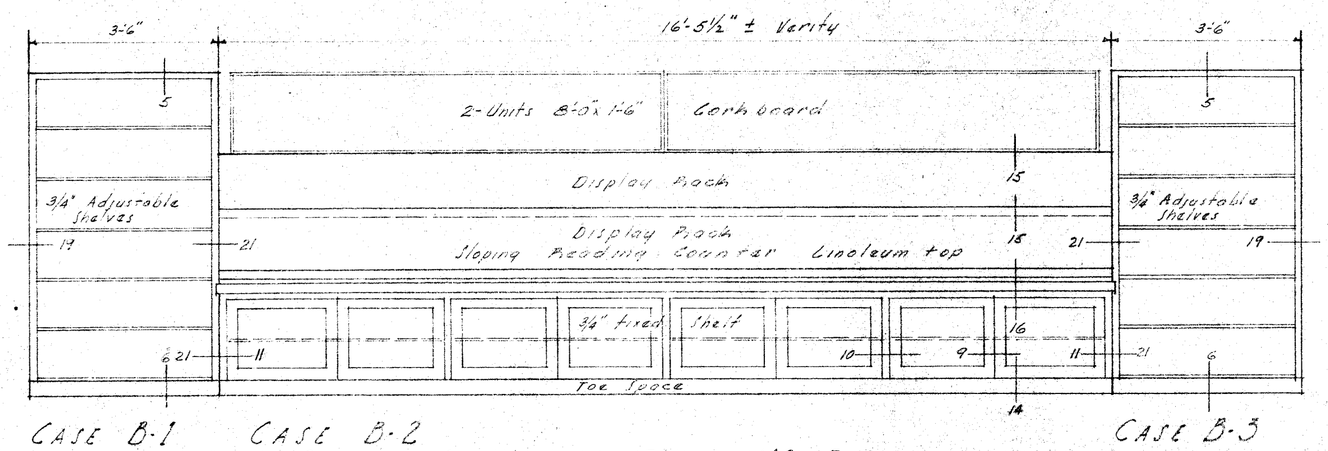

CASE B-1 CASE B-2 CASE B-3
ELEVATIONS CASES LIBRARY ROOM Nº B-2

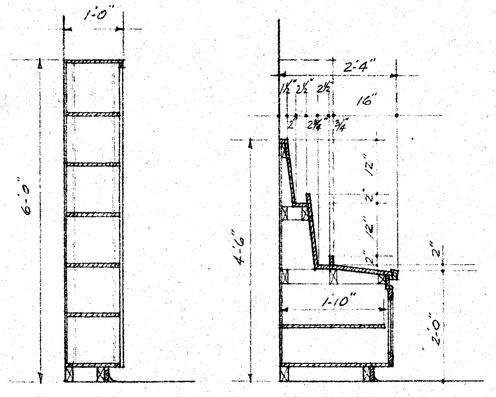

SECTION CASES B-1 & B-3

SECTION CASE B-2

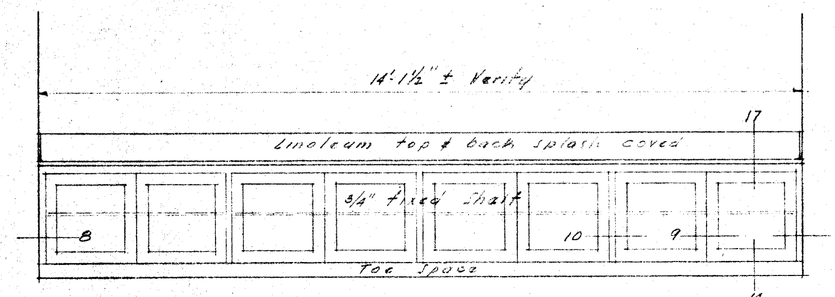

CASE B-13
ELEVATION COUNTER CASE PLAY ROOM B-3

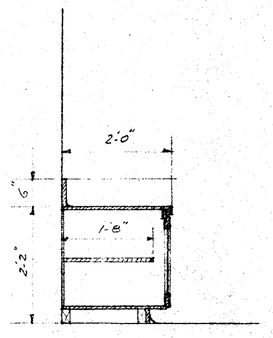

SECTION CASE B-13

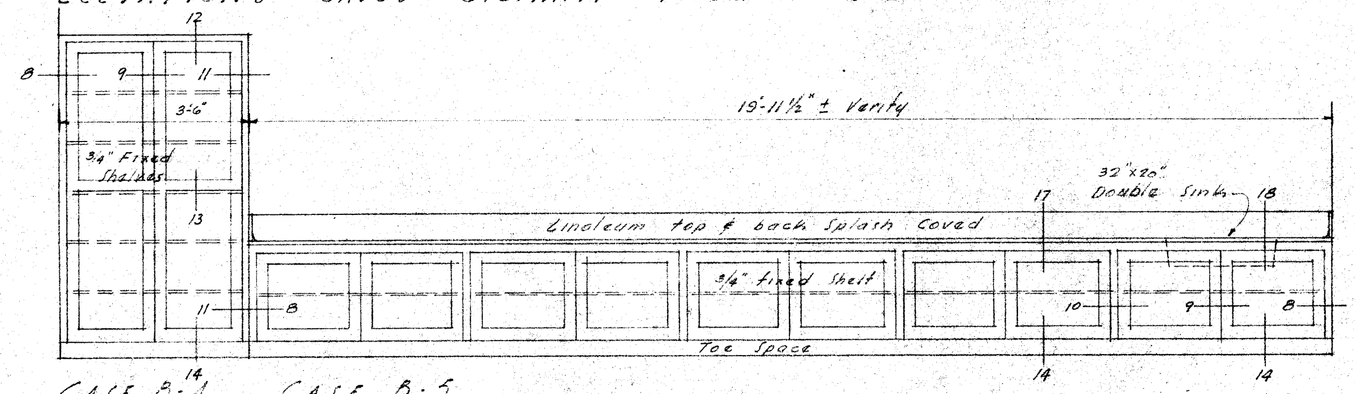

CASE B-4 CASE B-5
ELEVATIONS CASES PAINT ROOM Nº B-4

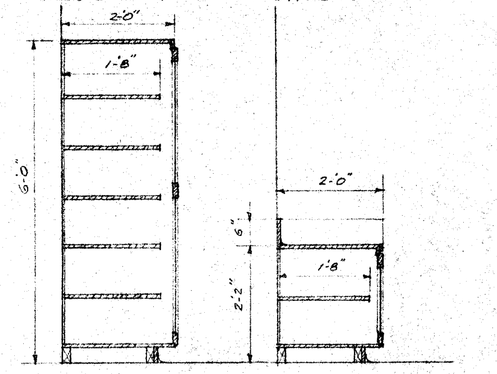

SECTION CASE B-4

SECTION CASE B-5

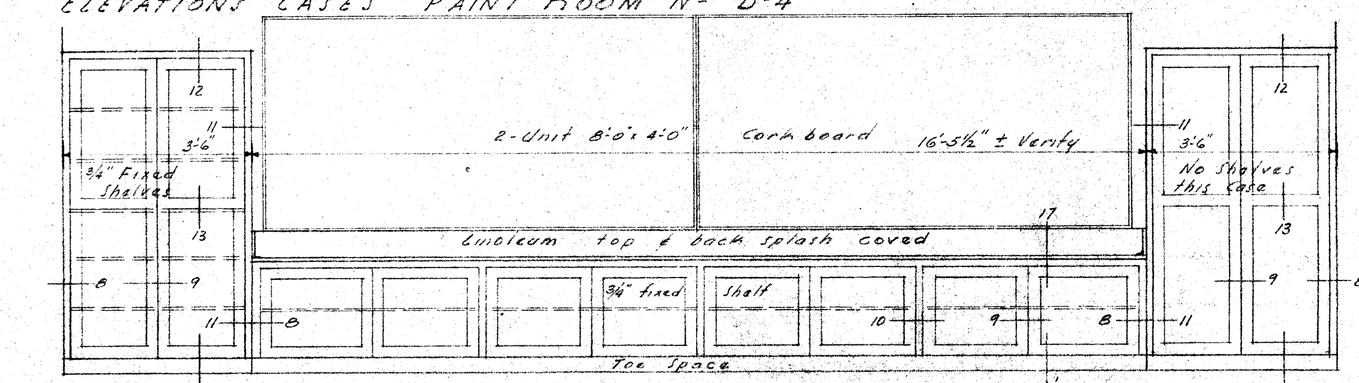

CASE B-6 CASE B-7 CASE B-8
ELEVATIONS CASES WORK ROOM Nº B-5

SECTION CASE B-6 & B-8
"No Shelves Case B-8"

SECTION CASE B-7

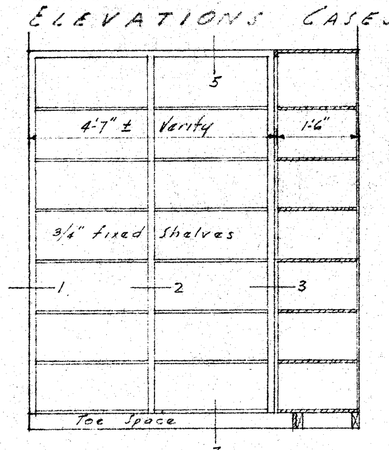

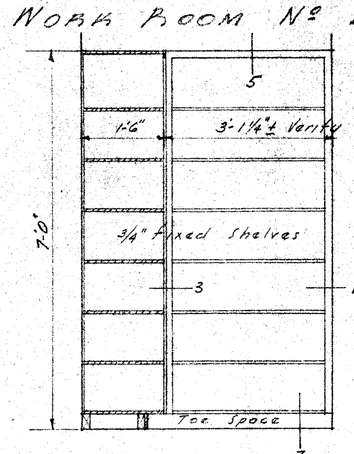

CASE B-9
ELEVATION CASE SHELVES STORAGE ROOM Nº B-7

NOTE
Securely anchor all cases at heads to stud walls

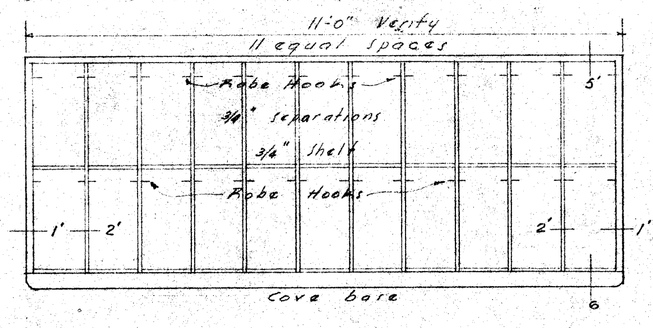

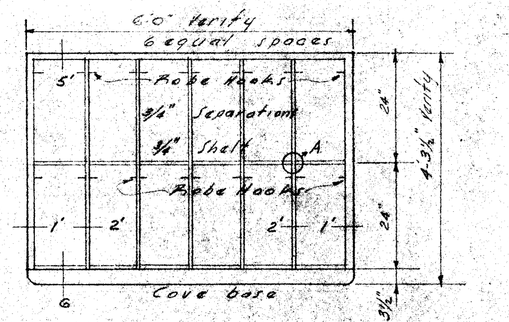

CASE B-10

CASE B-11 & B-12

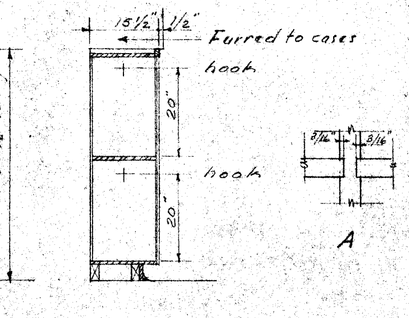

SECTION CASES B-10-11 & 12

ELEVATIONS CASES CLOAK ROOM Nº B-8

½" ELEVATIONS AND ½" SECTIONS
CASE WORK KINDERGARTEN UNIT "B"

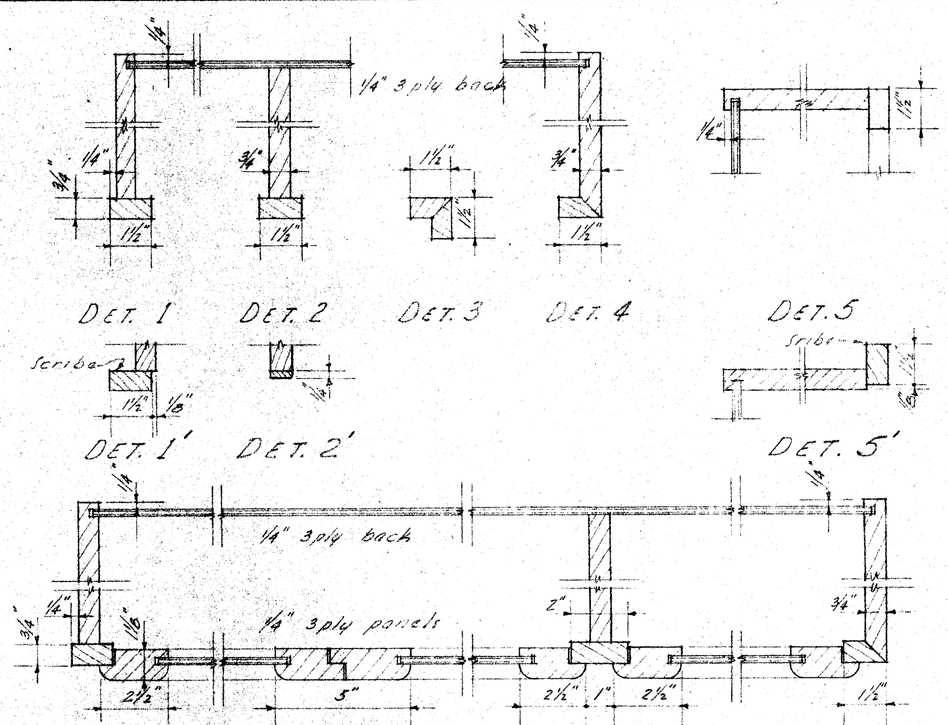

DET. 1 DET. 2 DET. 3 DET. 4 DET. 5

DET. 1' DET. 2' DET. 5'

DET. 8 DET. 9 DET. 10 DET. 11

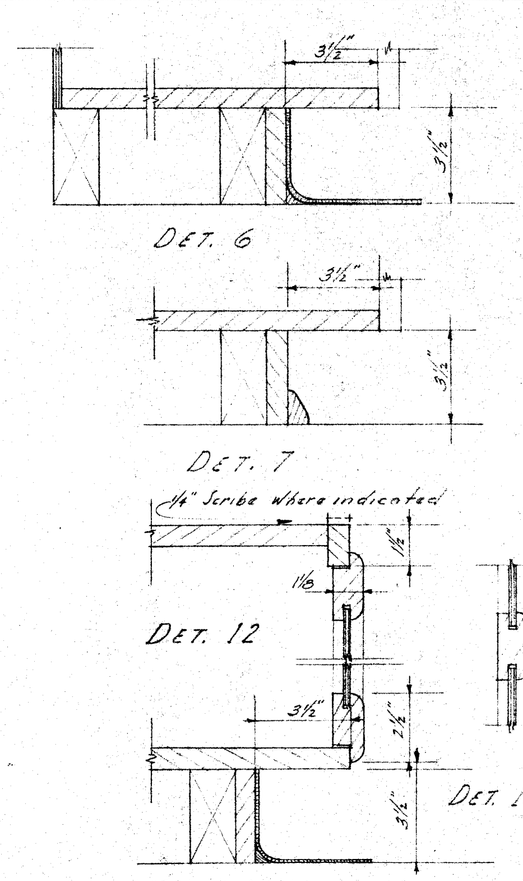

DET. 6 DET. 7 DET. 12 DET. 13 DET. 14

DET. 19 DET. 20 DET. 21
GROOVE FOR ADJUSTABLE SHELF BRACKETS
(See Specs.)

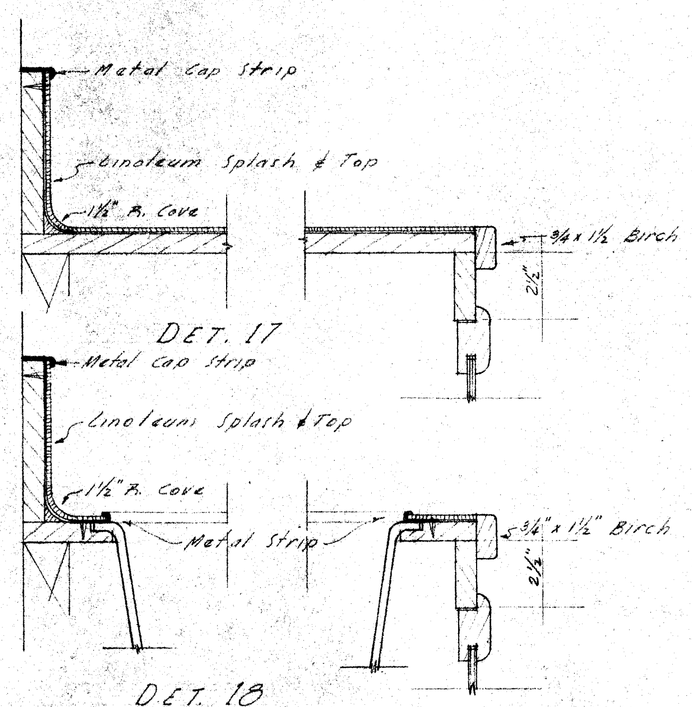

DET. 17

DET. 18

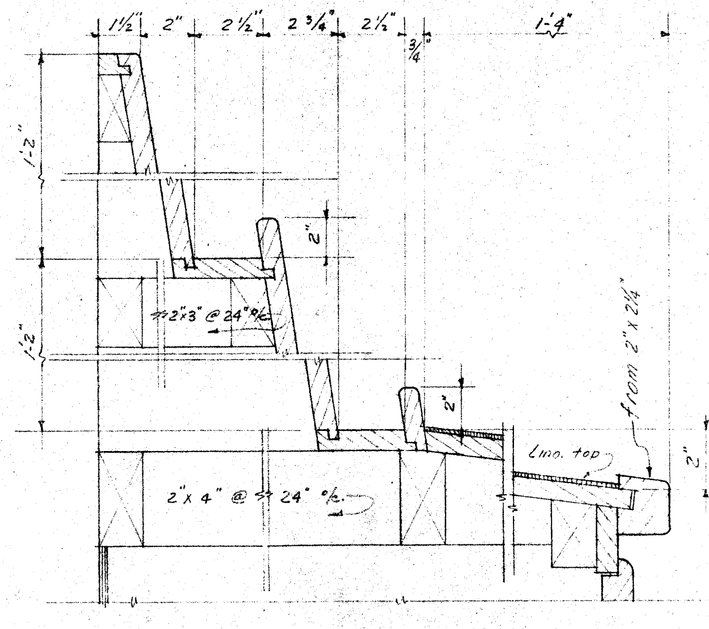

DET. 15 DET. 16

3" TYPICAL CASE DETAILS

STATE OF CALIFORNIA
DEPARTMENT OF PUBLIC WORKS
DIVISION OF ARCHITECTURE

BAKERSFIELD CITY SCHOOL DISTRICT
BOARD OF EDUCATION
APPROVED

President

Secretary

7-7-49
Date

DETAILS-CASES-KINDERGARTEN UNIT-B
POTOMAC AND SOUTH KING STREET SCHOOLS
FOR THE
BAKERSFIELD CITY SCHOOL DISTRICT
Bakersfield Kern County California

DATE 7-7-49
DRAWN WT

WRIGHT METCALF & PARSONS
ARCHITECTS A.I.A.
111 MORGAN BUILDING BAKERSFIELD CALIFORNIA

JOB 133
SHEET 20