PROPERTY LINE

UNIT D

UNIT H

UNIT C

UNIT G

UNIT B

UNIT F

UNIT A

UNIT E

3/4" GAS STUB OUT W/GAS COCK

1" GAS LINE TO ESBA Bldg.

PLUGGED TEES FOR SPRINKLER SYSTEM

SHUT-OFF VALVES

GAS METER (2645 C.F./H)

MAIN SHUT-OFF VALVE

CONTRACTORS WORK STARTS HERE

WATER METER

POINT OF CONNECTION (BY CITY, CONTRACTORS RESPONSIBILITY)

6" WATER MAIN (TO BE INSTALLED)

3% GRADE

6" V.C.P.

4" V.C.P.

8" V.C.P.

1% GRADE

SHUT OFF VALVE

WATER SUPPLY (VALVE IN BOX)

GAS SUPPLY (VALVE IN BOX)

CAPPED

INV. EL. 400.66

INV. EL. 400.46

INV. EL. 401.79

INV. EL. 401.59

STA. 3+75

STA. 3+95

939.45'

See Alternate Proposal for Omission

SOUTH KING STREET

POTOMAC AVENUE

T. 10.63'

37'

37'6"

PROPERTY LINE

SIDE WALK

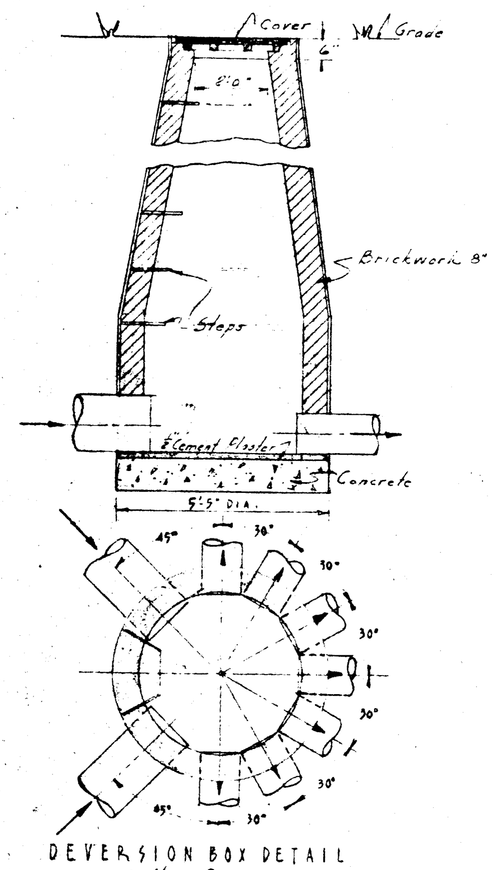

DEVERSION BOX DETAIL
No Scale

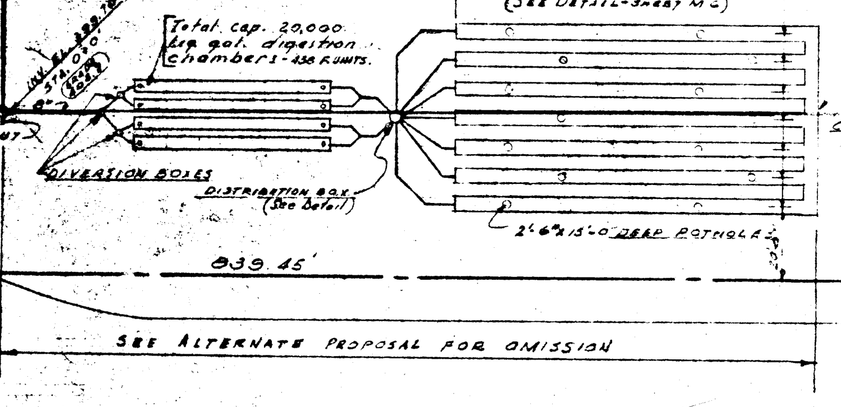

PLOT PLAN - PLUMBING LAYOUT

Scale — 1" = 30'-0"

NOTE.
FOR PLUMBING FIXTURE SCHEDULE, PLUMBING SYMBOLS & HEATER SCHEDULE, SEE SHEET M-6.
ALL GAS SHUT-OFF VALVES SHALL BE CONSPICUOUSLY MARKED "GAS"

Plot plan approved 7/12/49

KERN COUNTY HEALTH DEPARTMENT
Jan. C. Boss, M.D., C.P.H. Health Officer
By Ray LaValley, R.S.

CHESTER D. WALZ
Consulting Mechanical Engineer
Los Angeles, California

STATE OF CALIFORNIA
DEPARTMENT OF PUBLIC WORKS
DIVISION OF ARCHITECTURE

BAKERSFIELD CITY SCHOOL DISTRICT
BOARD OF EDUCATION
APPROVED

PRESIDENT

SECRETARY

7-7-49
DATE

PLUMBING LAYOUT - PLOT PLAN
POTOMAC AND SOUTH KING STREET SCHOOL
FOR THE
BAKERSFIELD CITY SCHOOL DISTRICT
BAKERSFIELD KERN COUNTY CALIFORNIA

DATE 7-7-49
DRAWN B.
CHECKED

WRIGHT METCALF & PARSONS
ARCHITECTS

JOB NO. 729
SHEET M-5