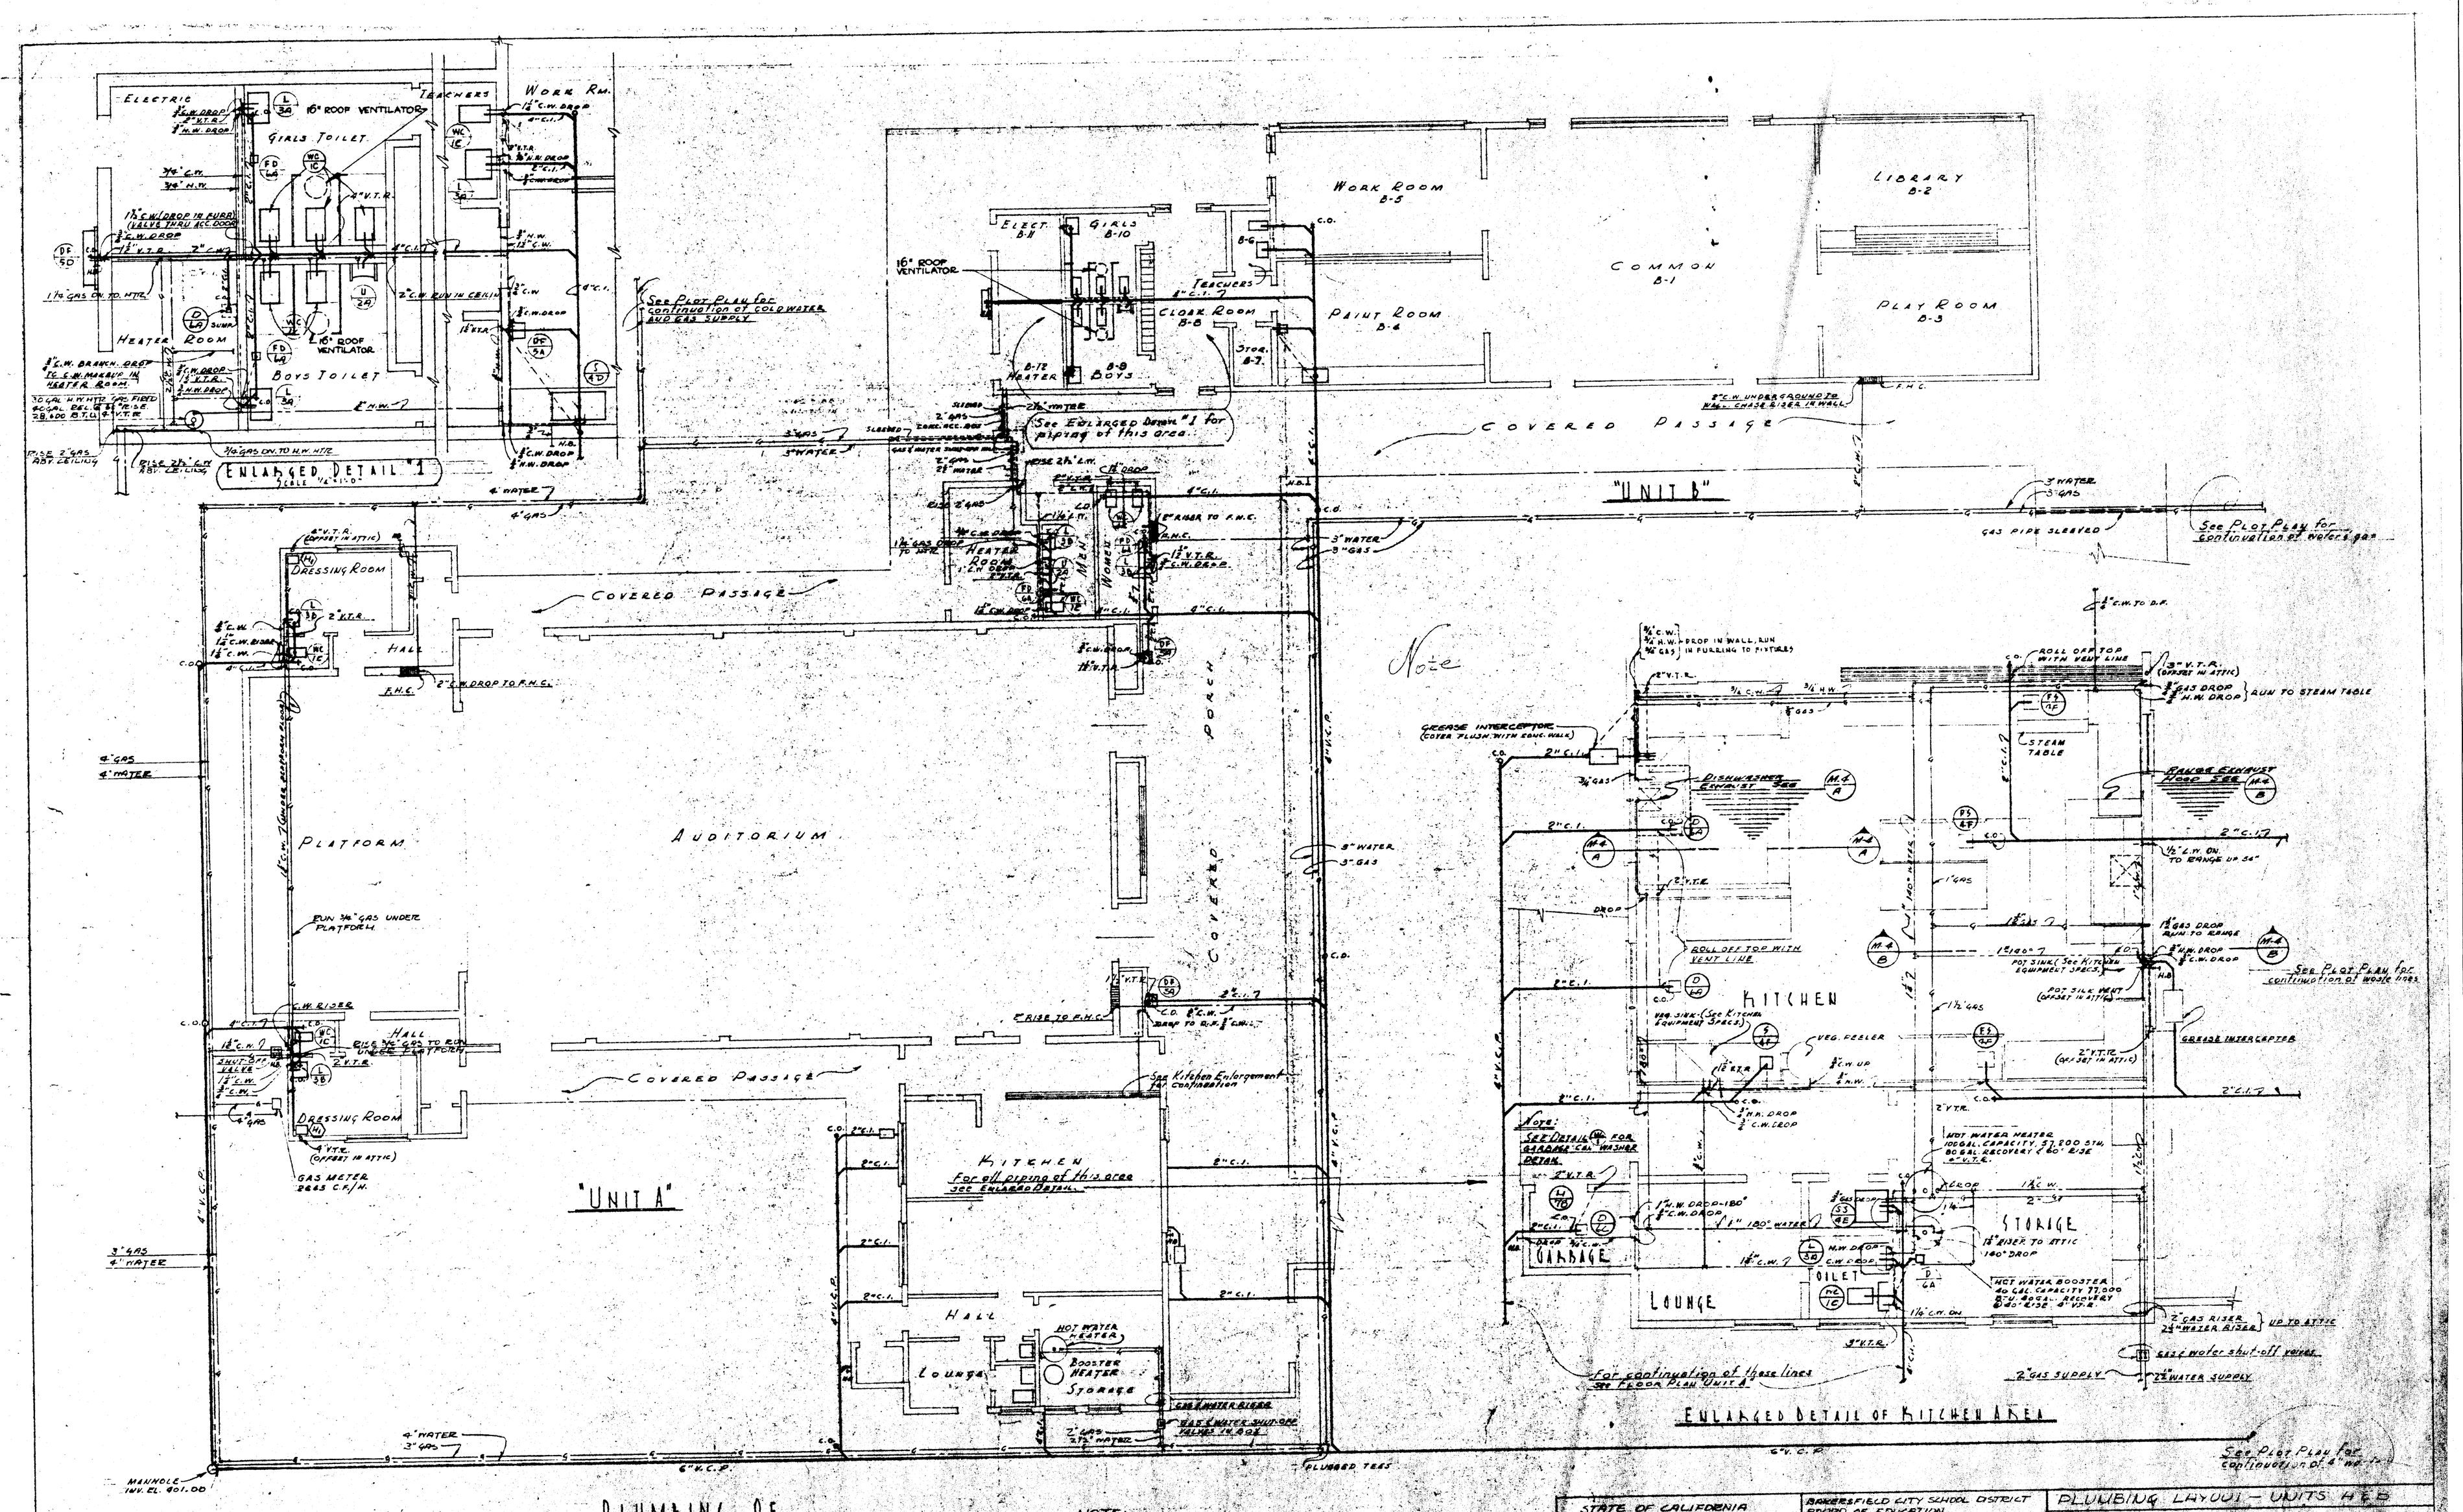

NOTE:
FOR PLUMBING FIXTURE SCHEDULE, PLUMBING SYMBOLS & HEATER SCHEDULE, SEE SHEET M-6

CHESTER D. WALZ
Consulting Mechanical Engineer
Los Angeles, California

STATE OF CALIFORNIA
DEPARTMENT OF PUBLIC WORKS
DIVISION OF ARCHITECTURE

BAKERSFIELD CITY SCHOOL DISTRICT
BOARD OF EDUCATION
APPROVED
PRESIDENT
SECRETARY
DATE

PLUMBING LAYOUT – UNITS A & B
POTOMAC AND SOUTH KING ST. SCHOOL
FOR THE
BAKERSFIELD CITY SCHOOL DISTRICT
BAKERSFIELD KERN COUNTY CAL.

DATE 7-7-49
DRAWN HENDRON
JOB NO. 133
SHEET M 2