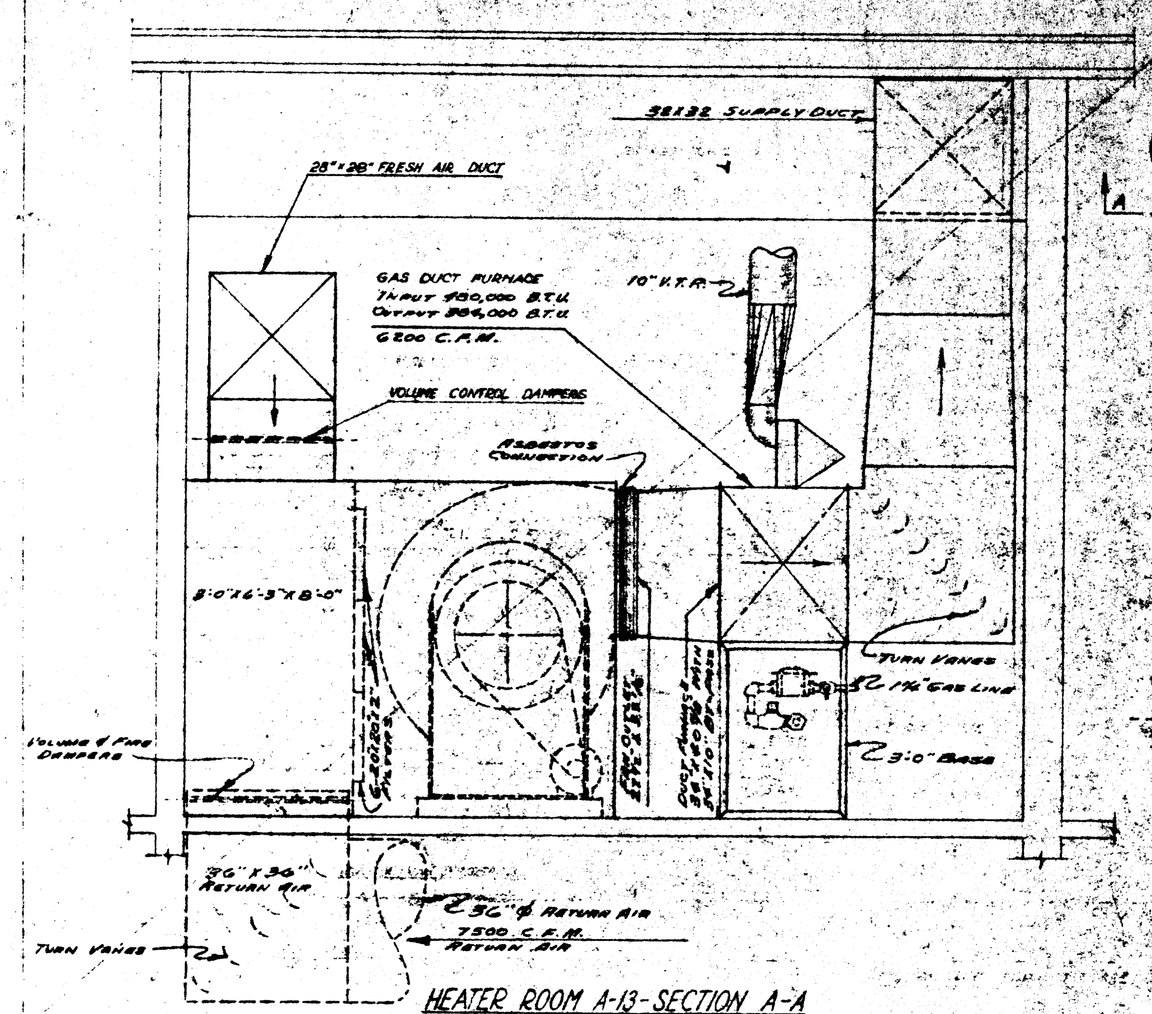

HEATER ROOM A-13 - SECTION A-A
SCALE ¼" = 1'-0" - DETAIL (M-7 A)

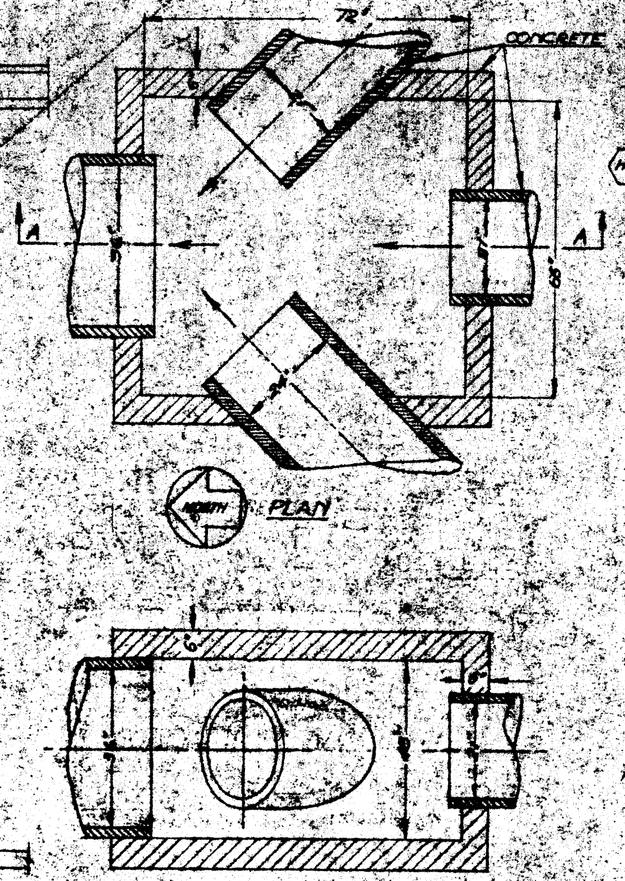

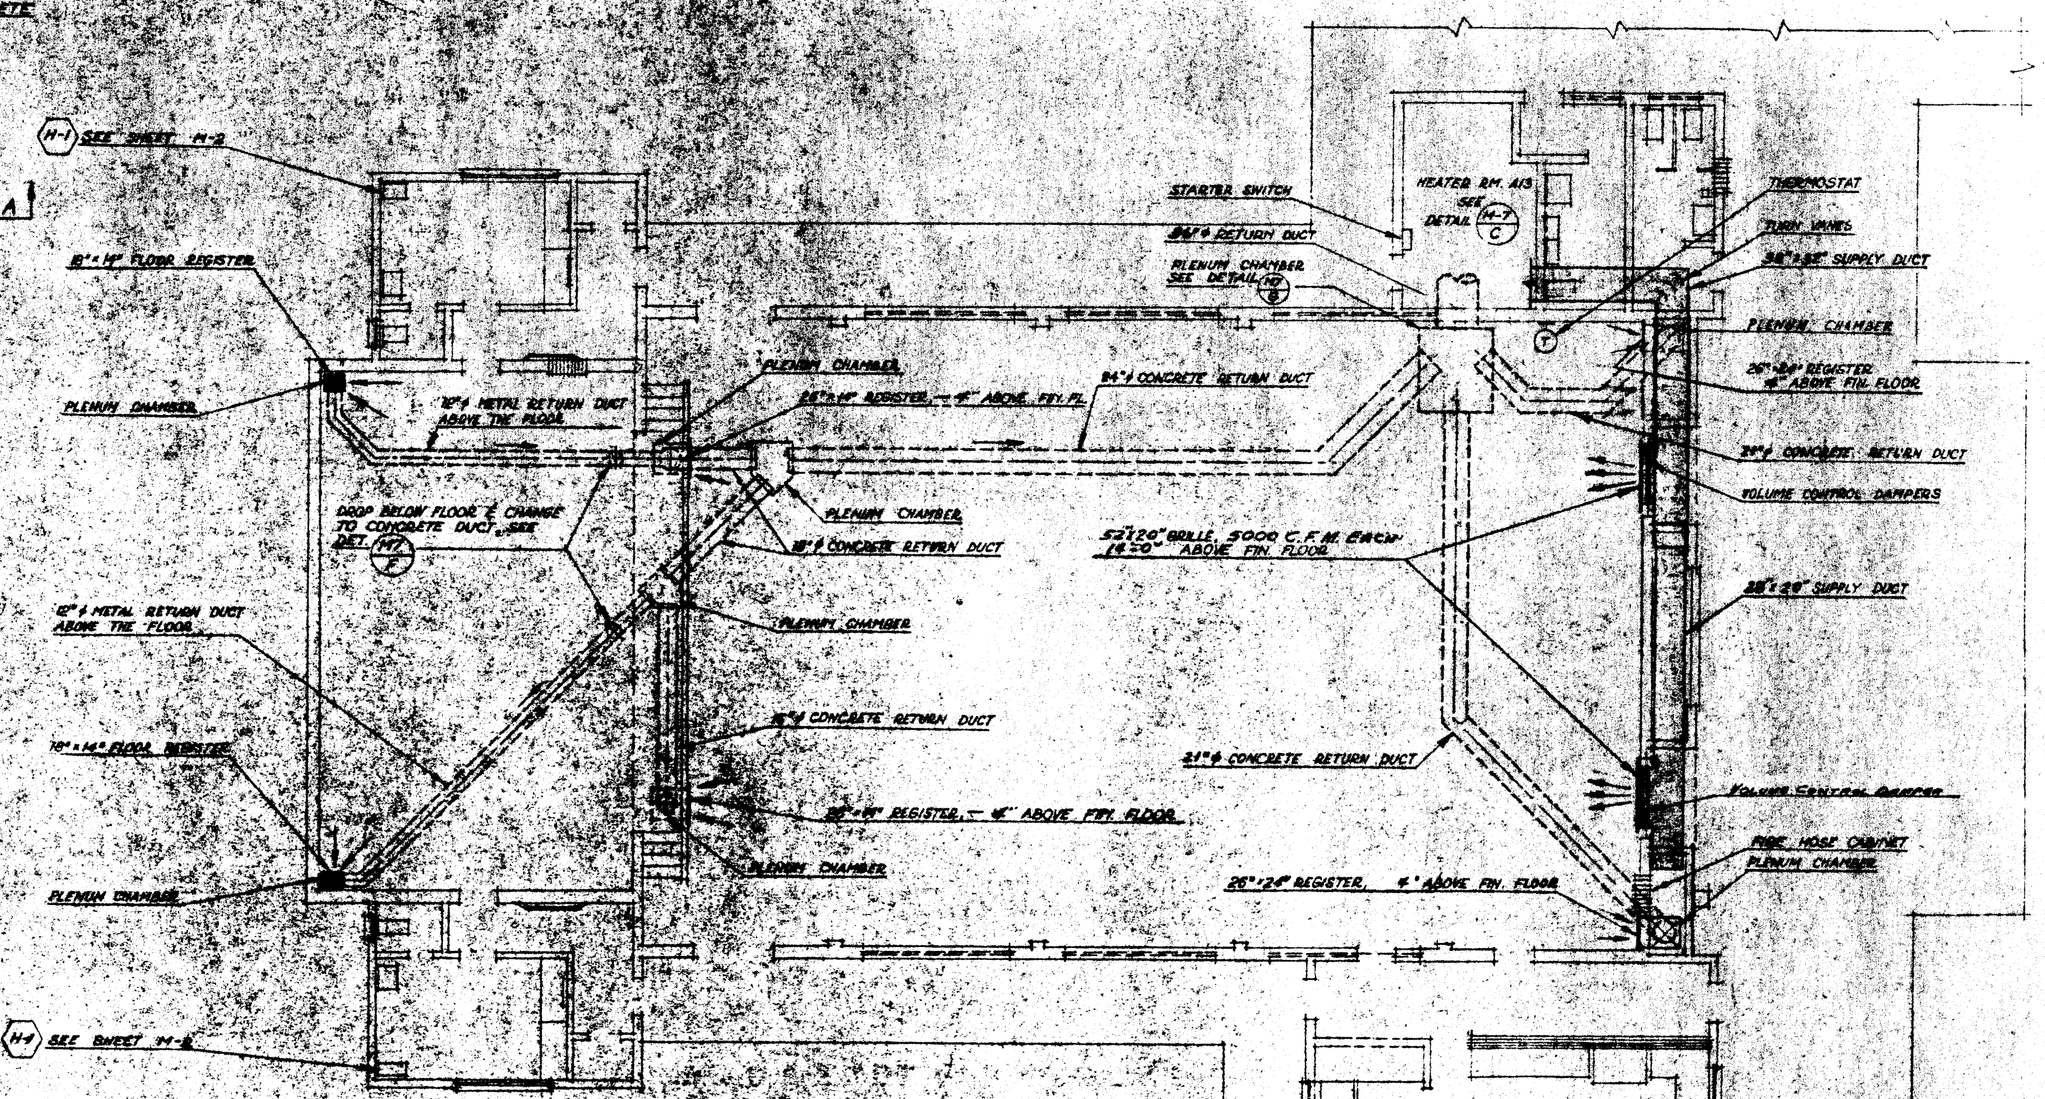

UNIT "A" - FLOOR PLAN
SCALE ⅛" = 1'-0" - DETAIL (M-7 D)

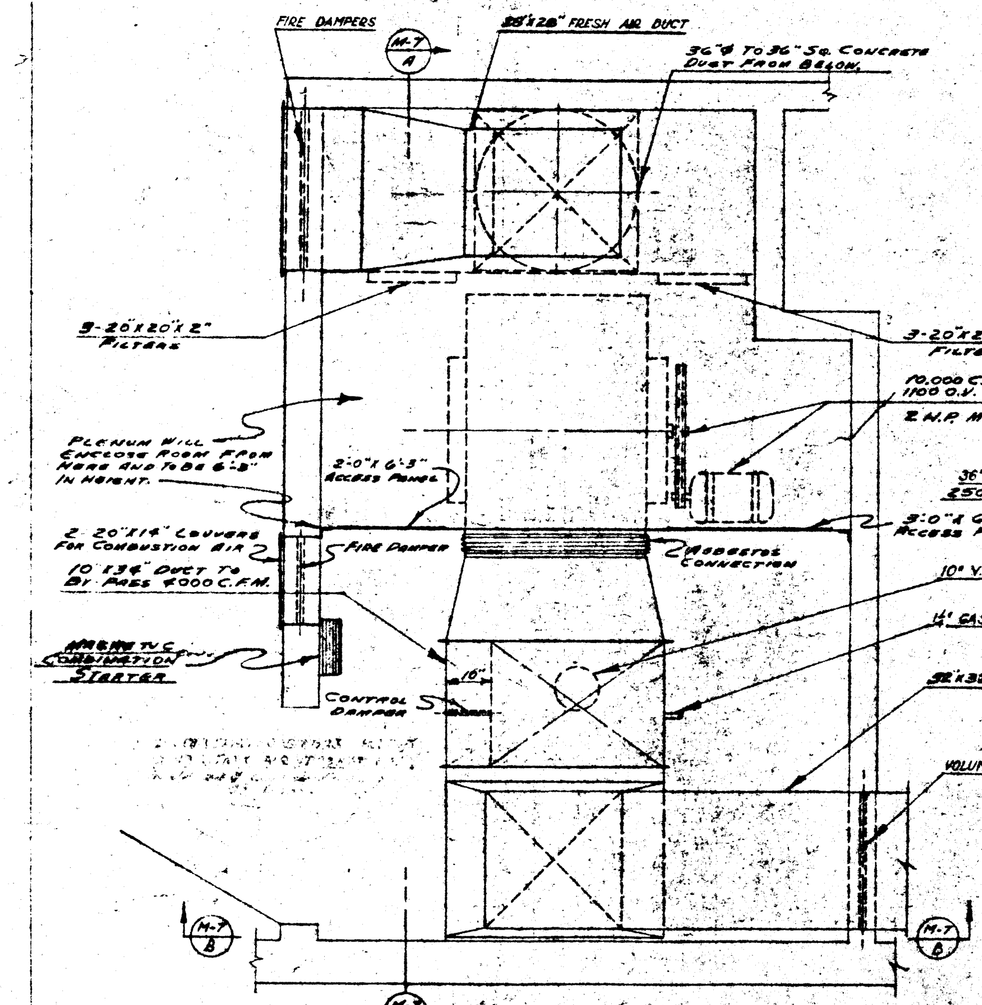

HEATER ROOM A-13 - FLOOR PLAN
SCALE ¼" = 1'-0" - DETAIL (M-7 E)

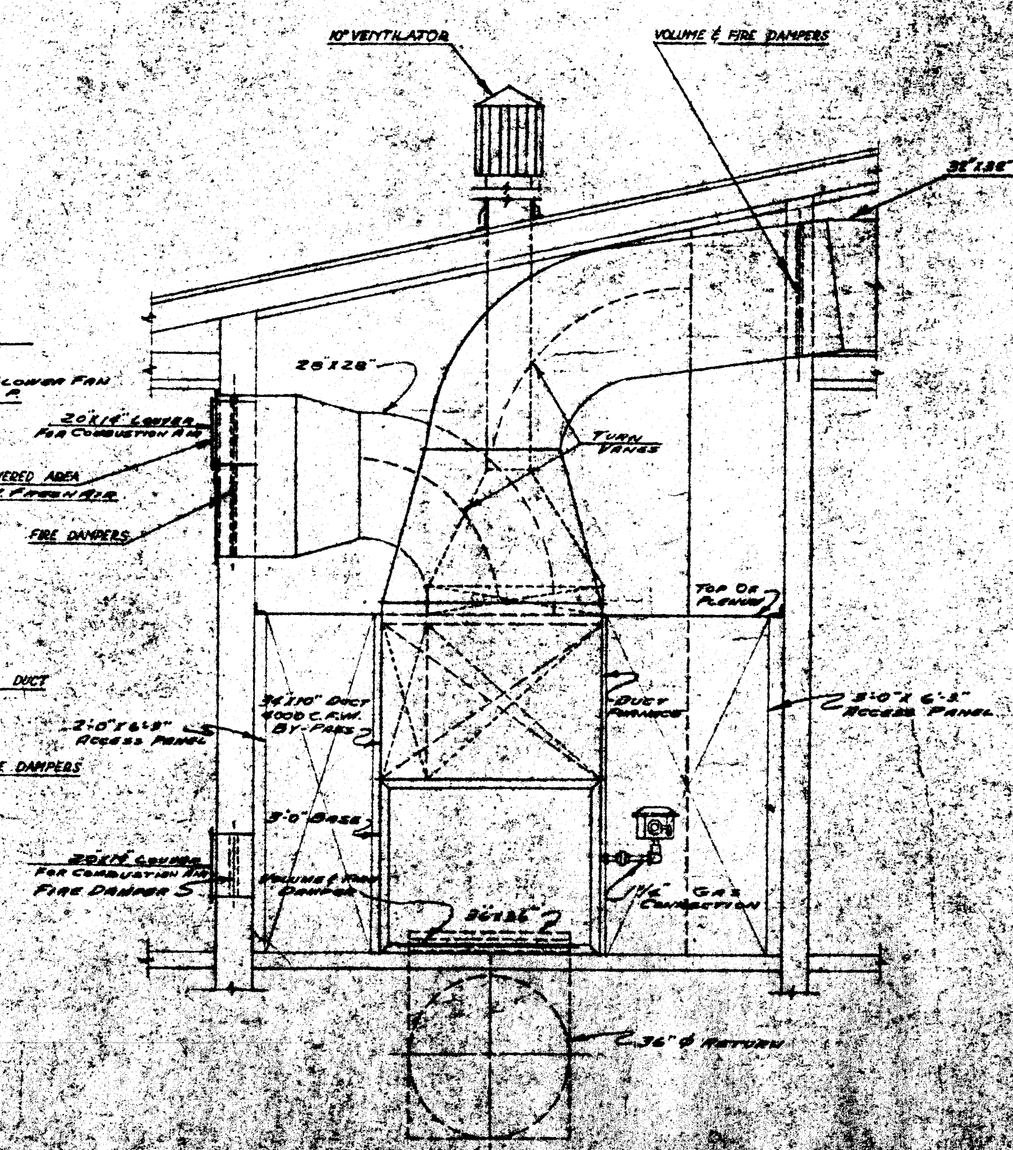

HEATER ROOM A-13 SECTION B-B
SCALE ½" = 1'-0"

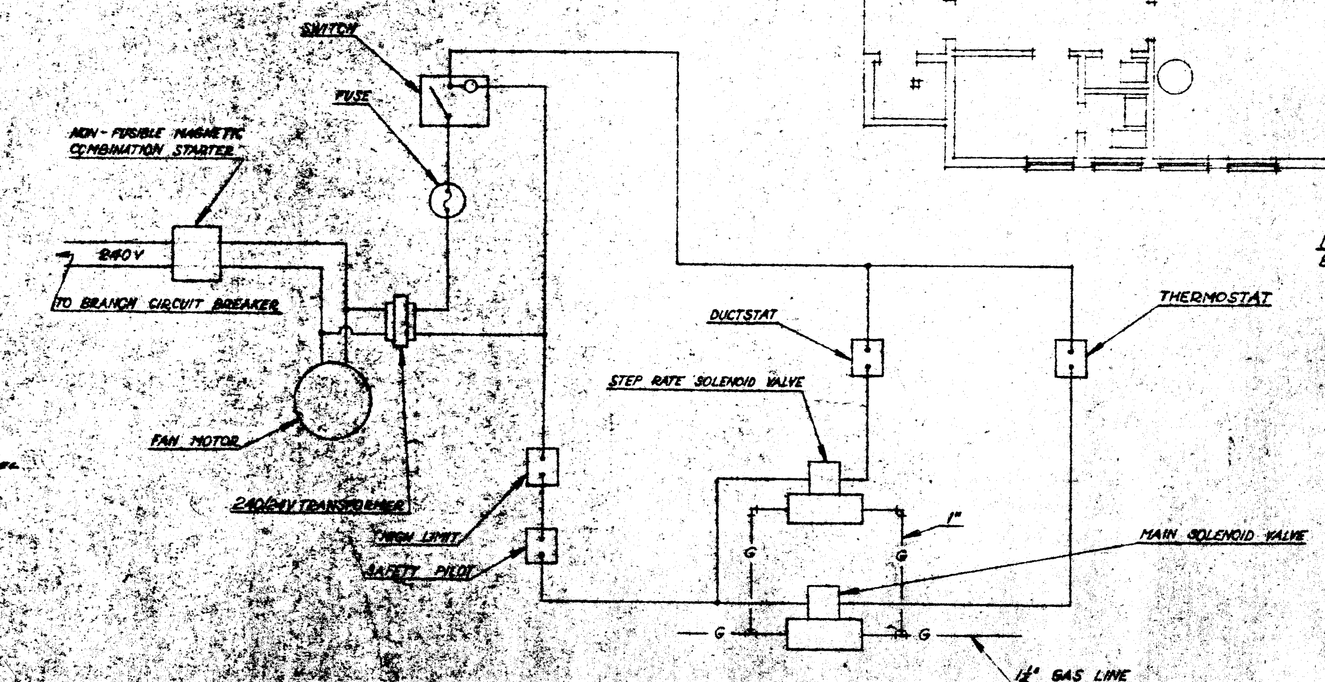

CONTROL WIRING DIAGRAM
NO SCALE - DETAIL (M-7 E)

NOTE: ALL RETURN DUCTS BELOW THE FLOOR ARE CONCRETE

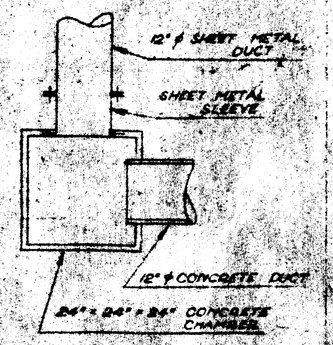

DUCT CONNECTION DET. (M-7 F)
NO SCALE

STATE OF CALIFORNIA
DEPARTMENT OF PUBLIC WORKS
DIVISION OF ARCHITECTURE

CHESTER G. WALL
Executive Architectural Engineer
Los Angeles, California

BAKERSFIELD CITY SCHOOL DISTRICT
BOARD OF EDUCATION
APPROVED
Earl C. Finley
PRESIDENT
Ethel F. Chappelle
SECRETARY
9-7-49
DATE

HEATING LAYOUT — UNIT "A" AUDITORIUM
POTOMAC AND SOUTH KING STREET SCHOOL
BAKERSFIELD CITY SCHOOL DISTRICT
BAKERSFIELD KERN COUNTY CALIFORNIA

DATE	7-7-49
DRAWN BY	E. H. H. & PARKER
JOB NO.	133
SHEET	M-7

WRIGHT METCALF & PARSONS
ARCHITECTS, A.I.A.
1111 MORGAN BUILDING
BAKERSFIELD, CALIFORNIA