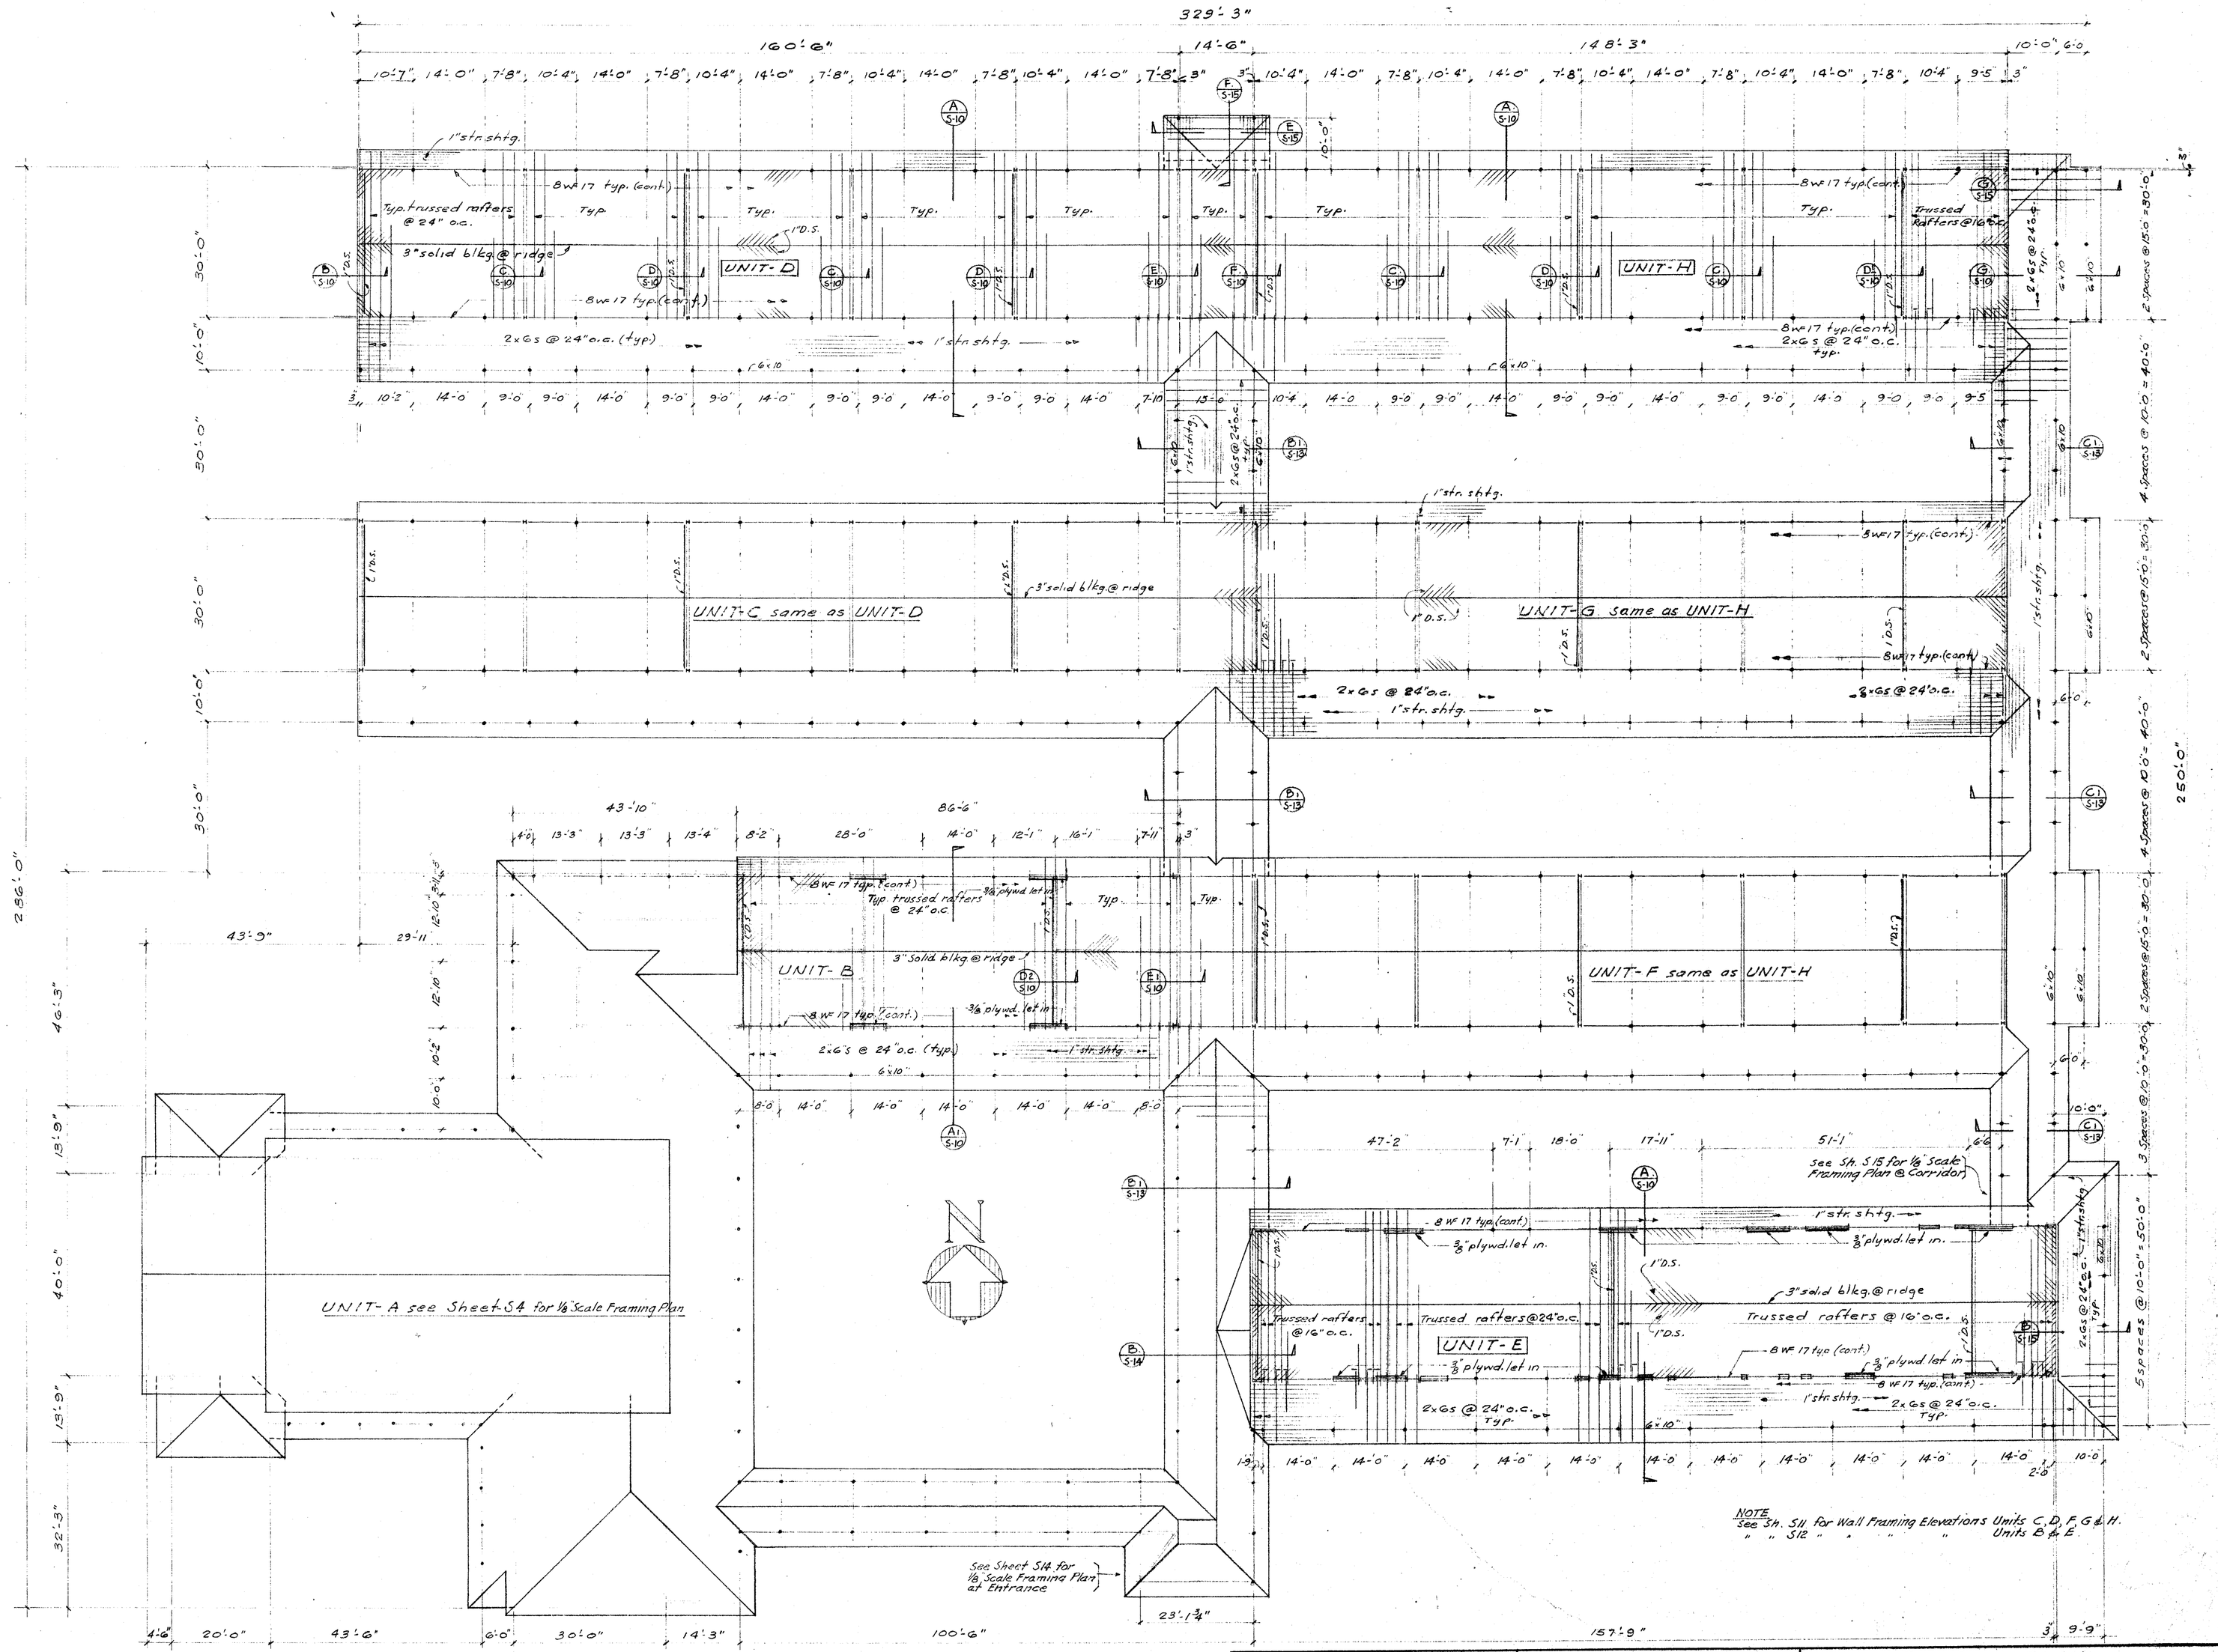

ROOF FRAMING PLAN

Scale: 1/8" = 1'-0"

HILLMAN & NOWELL
STRUCTURAL ENGINEERS
ARCHITECTS BUILDING LOS ANGELES 13

STATE OF CALIFORNIA
DEPARTMENT OF PUBLIC WORKS
DIVISION OF ARCHITECTURE

BAKERSFIELD CITY SCHOOL DISTRICT
BOARD OF EDUCATION
APPROVED
Edith H. Chappellet
SECRETARY
7-7-49
Date

ROOF FRAMING PLAN
POTOMAC AND SOUTH KING STREET SCHOOL
FOR THE
BAKERSFIELD CITY SCHOOL DISTRICT
Kern County California

DATE 7-7-49
DRAWN

WRIGHT METCALF & PARSONS
ARCHITECTS A.I.A.
111 MORGAN BUILDING BAKERSFIELD, CALIFORNIA

JOB 133
SHEET S-3