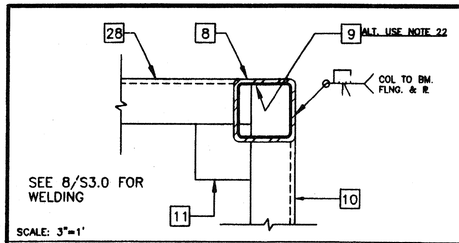

COLUMN • FLOOR | 9

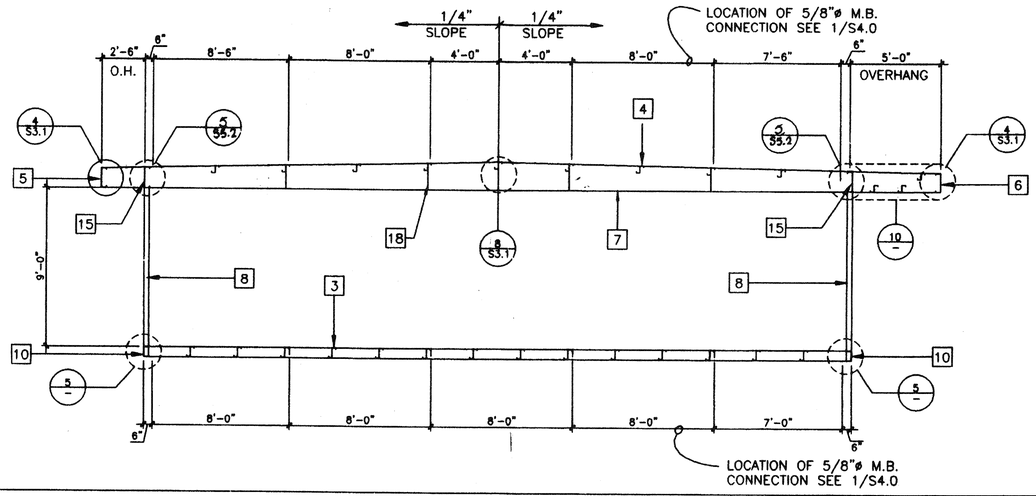

SECTION • SIDEWALL | B

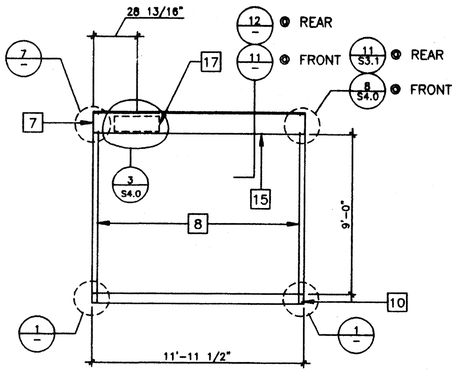

SECTION • ENDWALL | A

KEY NOTES

1. EN ● PLYWOOD EDGES
2. PLYWOOD ROOF SHEATHING
3. 6 3/8"X2 1/2"X12GA. FLR. JOIST 6/S3.1
4. 6X2 1/2"X14GA. ROOF PURLIN 2/S3.1
5. [13 3/8"X3 1/2"X14GA. FACIA 4/S3.1 ● 2' OVERHANG
6. [10"X3 1/2"X14GA. FACIA 4/S3.1 ● 5' OVERHANG
7. [10 GA. TAPERED ROOF BEAM (SEE 3/S3.1) OR 12/S3.1 REFER TO RF. FRAMING PLAN
8. 3 1/2"X3 1/2"X1/4" COLUMN
9. BACK-UP PLATE MIN. 10 GA.
10. [7X9.8 FLOOR CHANNEL
11. 3 1/2"X3 1/2"X1/4" STEEL PLATE WELDED FLUSH TO TOP AND BOTTOM OF CHANNEL FLANGES
12. NOT USED
13. SECTION OF 3 1/2"X3 1/2"X1/4" TUBE STEEL COPE TO FIT ROOF BEAM
14. NOT USED
15. [14"X3 1/2"X12GA. HEADER (SEE 1/S3.1)
16. "Z" STIFFENER ● SOFFIT CLOSURE
17. LOCATION OF HVAC
18. 1/4" FULL DEPTH STIFFNER PLATE AT 8'-0" O.C. U.N.O. ALIGN WITH PURLIN
19. 1/2"X 1 1/2"X16 GA.< TACK WELD IN PLANT
20. SCREENED VENT OPENING (4"X14")
21. [7X9.8 FLOOR HEADER
22. NOT USED
23. NOT USED
24. #10 STSMS ● 6" O.C. TYP. ● EN & 12" OC. FN (ALT. AEROSMITH AKN 144.0175 DRIVE PIN)
25. NOT USED
26. NOT USED
27. 3 1/2"X3 1/2"X1/4" TUBE STEEL CUT TO FIT FLOOR BEAM
28. SOFFIT PLYWOOD

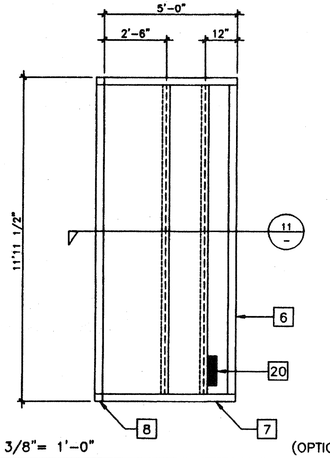

ENCLOSED SOFFIT PLAN | 10

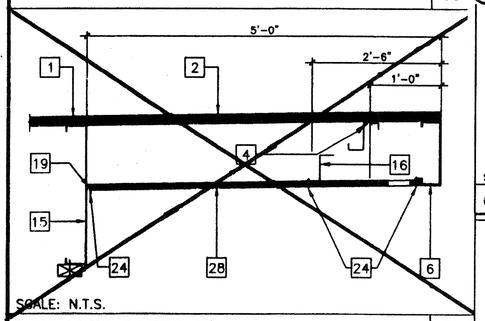

ENCLOSED SOFFIT SECTION | 11

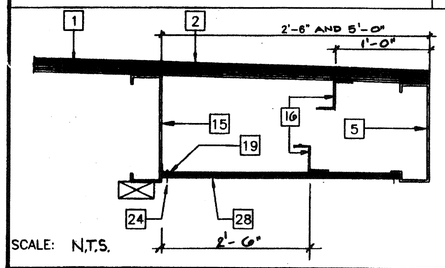

ENCLOSED SOFFIT SECTION | 12

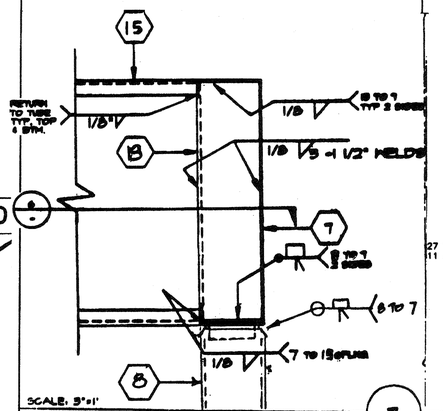

COLUMN CONN. @ ROOF | 7

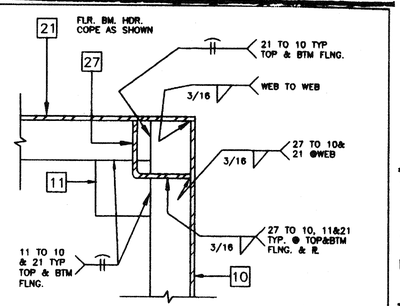

STIFFENER SECTION • FLOOR | 8

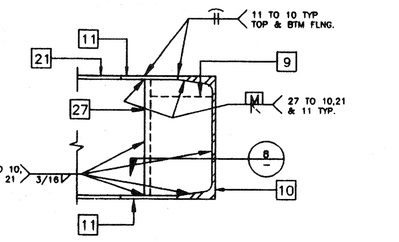

3	COLUMN CONN. • FLR.	1

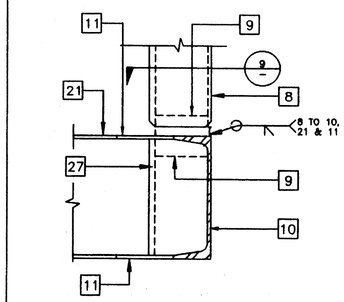

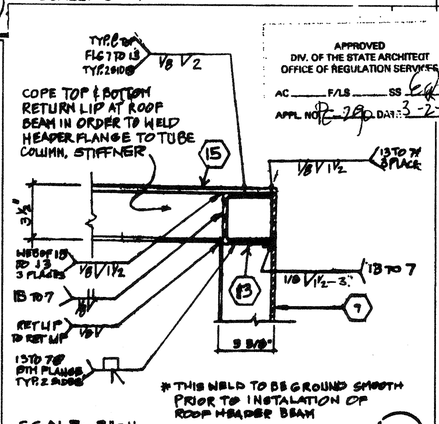

STIFFENER SECTION @ ROOF | 6

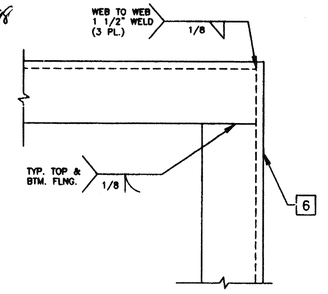

PLAN • ROOF OVERHANG | 4

2		

IDENTIFICATION STAMP DIV. OF THE STATE ARCHITECT OFFICE OF REGULATION SERVICES
PC 2986
AC F/LS SS 6V
DATE JUN 25 1997

IDENTIFICATION STAMP DIV. OF THE STATE ARCHITECT OFFICE OF REGULATION SERVICES
PC 2986
AC F/LS SS TN
DATE JAN 07 1999

IDENTIFICATION STAMP DIV. OF THE STATE ARCHITECT
APP#3 117168
AC F/LS SS TN
Date AUG 04 2016

STKP-42D

FILE # P266 S30.DWG

PROJECT NO. 2986

PC-266

REVISIONS

1			
2			
3			
4			
5			

Electrical Engineer's Seal

Mechanical Engineer's Seal

Structural Engineer's Seal
LICENSE EXPIRES 6-30-2000

Architects Seal
LICENSED ARCHITECT GEORGE C. EDWARDS C 2356 REN. 9-30-99 STATE OF CALIFORNIA

Division of the State Architect
IDENTIFICATION STAMP DIV. OF THE STATE ARCHITECT OFFICE OF REGULATION SERVICES
PC 2986
AC F/LS SS 6V
DATE JUN 25 1997

MODTECH

MODTECH INC.
2830 BARRETT AVENUE
PERRIS, CALIF. 92572
PH (909) 943-4014
FAX (909) 940-0427

PROJECT NUMBER: [redacted]

MONTEREY PENINSULA U.S.D.

© MODTECH, INC. 1997

drawn by: CM 4012-088
date: 05 JAN 99
checked by:
date:
Modtech project no: [redacted]

MODTECH Index No.

FRAMING ELEVATIONS / DETAILS

S3.0