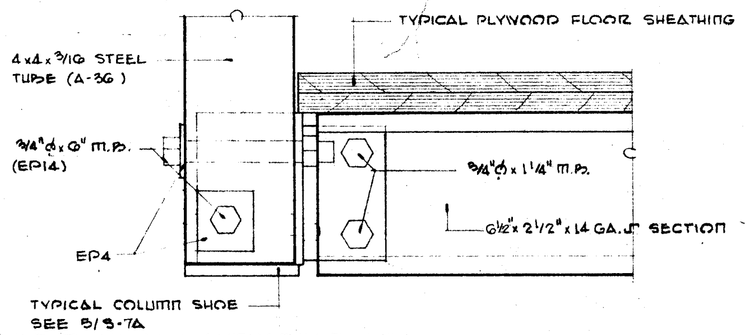

1 | S-7A | ELEVATION of COLUMN & SHOE END MODULE

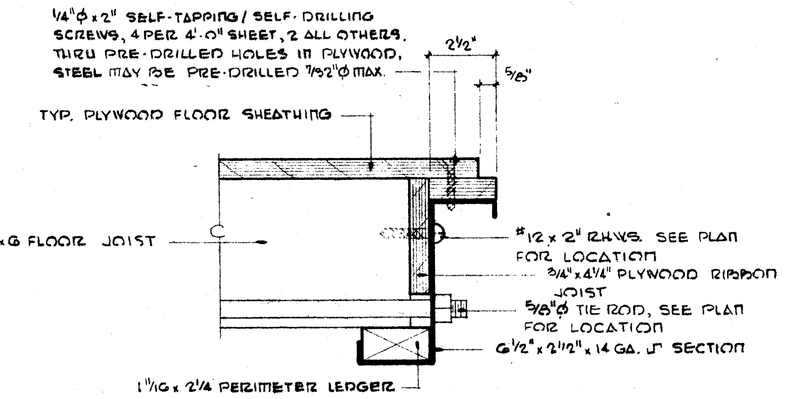

2 | S-7A | FLOOR DETAIL SIDE WALL

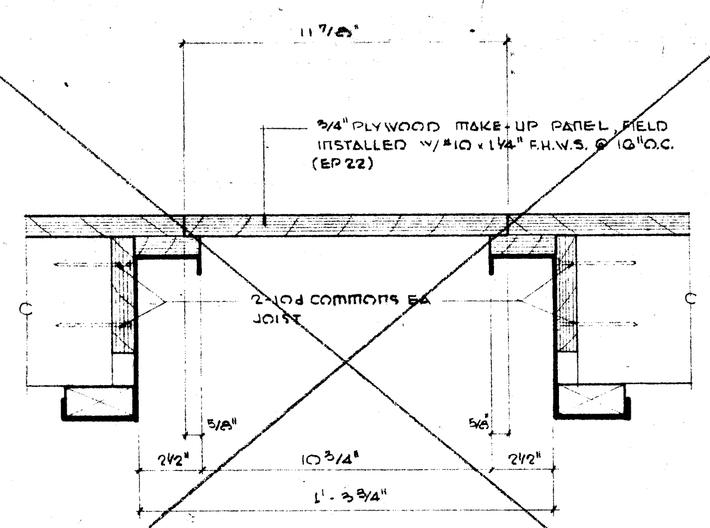

SEE 2/S-7 FOR NOTES & DIMENSIONS NOT SHOWN

3 | S-7 | FLOOR DETAIL ADJOINING MODULES

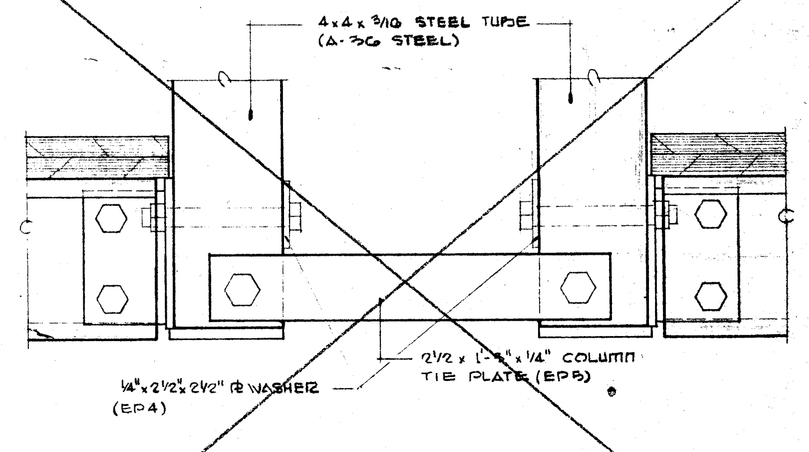

SEE 1/S-7 FOR NOTES & DIMENSIONS NOT SHOWN

4 | S-7 | COLUMN TIE DETAIL ADJOINING MODULES

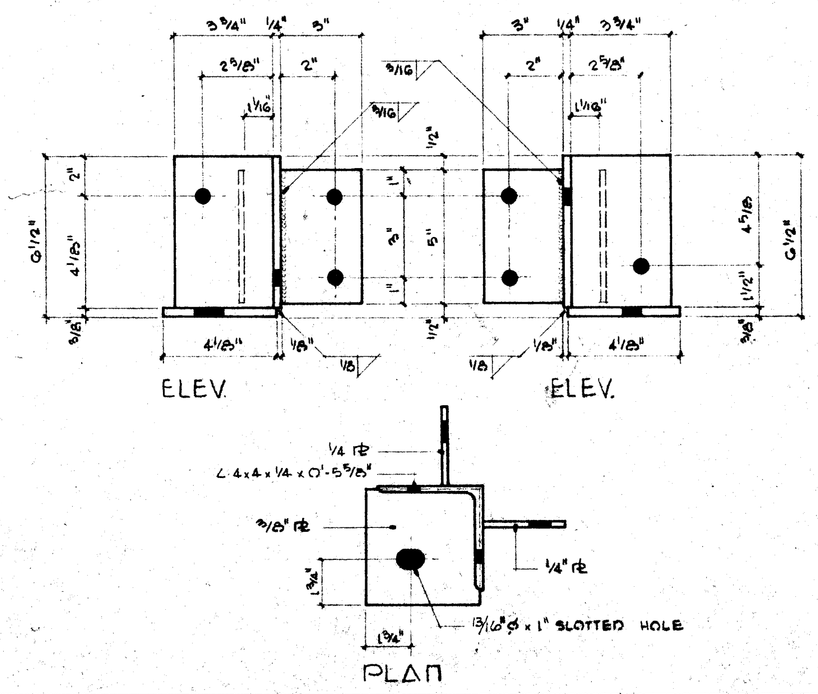

5 | S-7A | COLUMN SHOE DETAIL

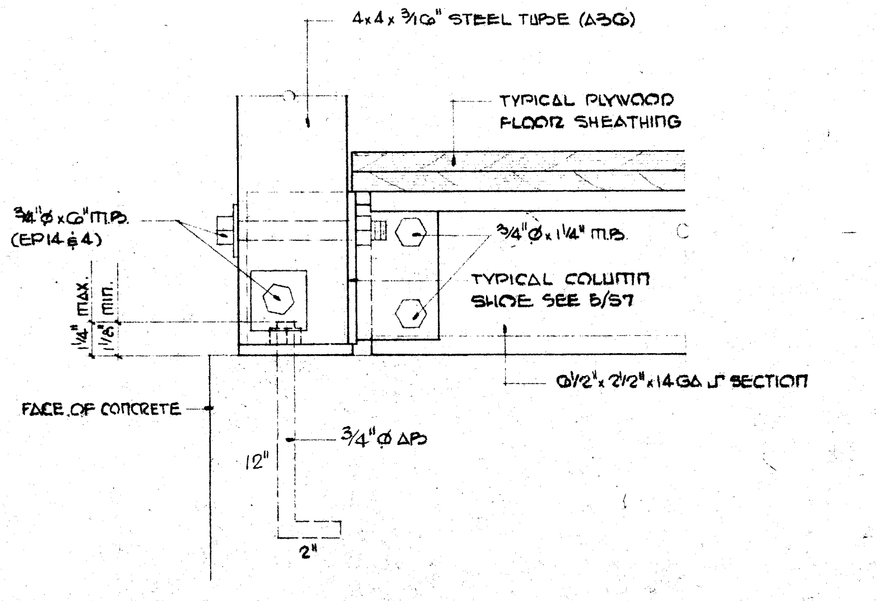

6 | S-7A | ELEVATION of COLUMN & SHOE · SINGLE UNIT

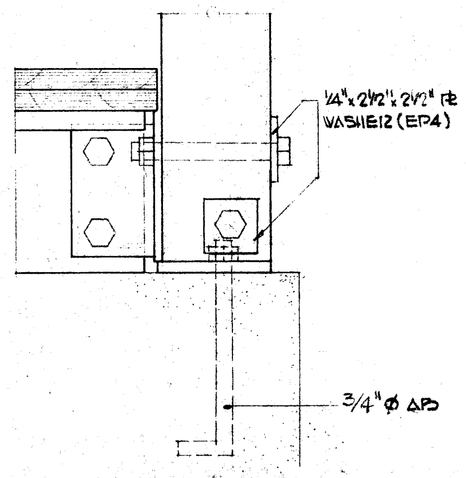

SEE 6/S-7 FOR NOTES & DIMENSIONS NOT SHOWN

7 | S-7A | COLUMN DETAIL · SINGLE UNIT

UNITS 4 5 6

BY	REVISIONS	DATE	NO.

The acceptance of this plan set constitutes agreement that the design, shop drawing and specifications for the project noted shall be used solely for said project and shall not be exhibited, delivered or transferred to anyone or reused for additional projects in whole or in part without the written consent of Speedspace Corporation.

REFERENCE PLAN SET NO.

APPROVED BY
STATE OF CALIFORNIA — DEPARTMENT OF GENERAL SERVICES
OFFICE OF ARCHITECTURE AND CONSTRUCTION
3268.2 APPROVED OCT 31 1969
For [illegible]
OFFICE OF ARCHITECTURE & CONSTRUCTION

APPROVED BY
APPROVED
STATE FIRE MARSHAL
STATE OF CALIFORNIA
DATE OCT - 1969
STATE FIRE MARSHAL

APPROVED BY
[signature] C3269
SCHOOL DISTRICT

KING-BENJOFF-STEINMANN-KING
CONSULTING ENGINEERS
13701 RIVERSIDE DRIVE
SHERMAN OAKS, CALIF. 91403
[signature]

DRAWN BY	CHECKED BY	DATE
E.E.F.	S-7A	9-30-69

FLOOR FRAMING DETAILS 3/4"-1'-0"

BAKERSFIELD CITY S.D.
BAKERSFIELD, CALIF

SPEEDSPACE CORPORATION
Vari-Purpose RELOCATABLE BUILDINGS
P.O. Box 590 — Santa Rosa, California 95401
Telephone (707) 544-1661

AITC Licensed Plant No. M-140
L.A. City Licensed Fabricator No. 331

SPEEDSPACE JOB NO. 69-132-5

SHEET NO. S-7A
21 OF 31

PRINTED ON DIEPO NO. 1000R CLEARPRINT 4-68