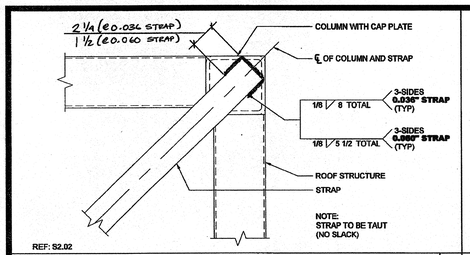

REF: S2.02

ROOF BRACING STRAP @ END WALL — SCALE : 3"=1'-0" — 16

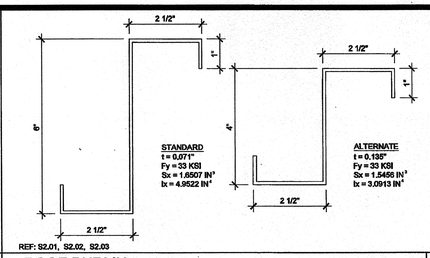

REF: S2.01, S2.02, S2.03

ROOF PURLIN — SCALE : 6"=1'-0" — 11

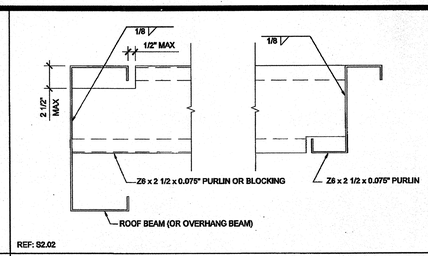

REF: S2.02

PURLIN CONNECTION DETAIL — SCALE : 3" = 1'-0" — 6

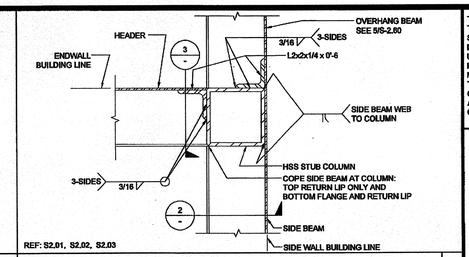

REF: S2.01, S2.02, S2.03

COLUMN AT ROOF - PLAN — SCALE : 3" = 1'-0" — 1

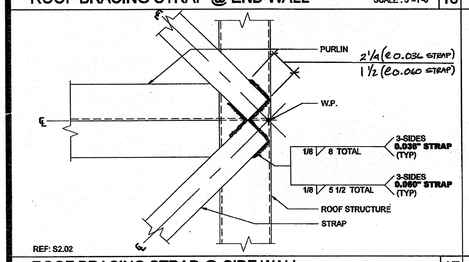

REF: S2.02

ROOF BRACING STRAP @ SIDE WALL — SCALE : 3"=1'-0" — 17

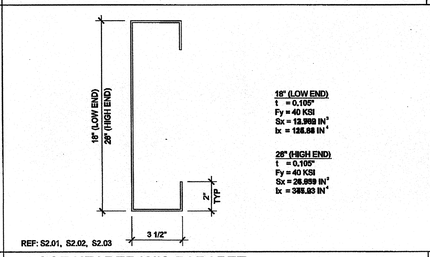

REF: S2.01, S2.02, S2.03

ROOF HEADER W/O PARAPET — SCALE : NTS — 12

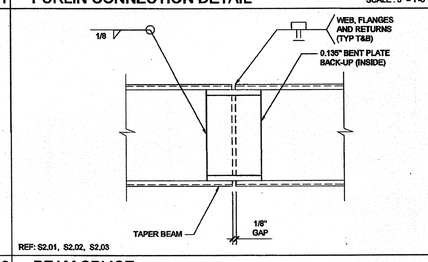

REF: S2.01, S2.02, S2.03

BEAM SPLICE — SCALE: 3" = 1'-0" — 7

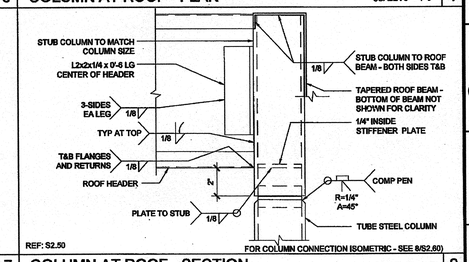

REF: S2.50

COLUMN AT ROOF - SECTION — SCALE : 3" = 1'-0" — 2

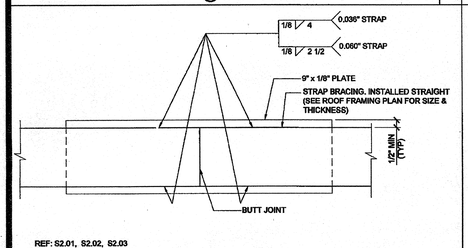

REF: S2.01, S2.02, S2.03

STRAP SPLICE DETAIL — SCALE : 6" = 1'-0" — 18

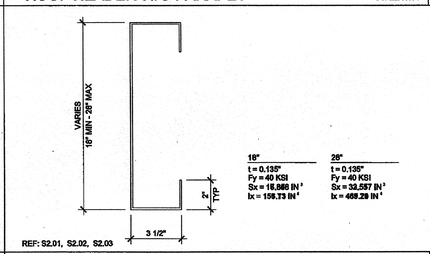

REF: S2.01, S2.02, S2.03

SIDE BEAM AND ROOF HEADER W/ PARAPET — SCALE : NTS — 13

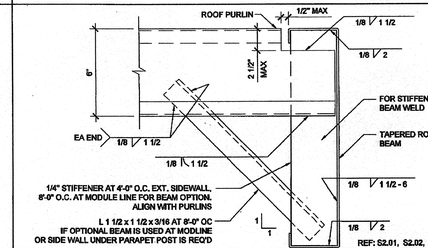

REF: S2.01, S2.02, S2.03

PURLIN TO ROOF BEAM @ STIFFENER — SCALE : 3"=1'-0" — 8

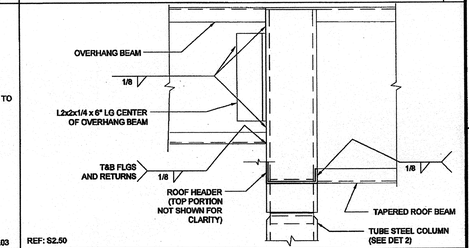

REF: S2.50

COLUMN AT ROOF OVERHANG — SCALE : 3" = 1'-0" — 3

19

REF: S2.01, S2.02, S2.03

SIDEWALL BEAM PENETRATION — SCALE : 1 1/2"=1'-0" — 14

REF: S2.01, S2.02, S2.03

MODULE CONNECTION AT ROOF (OPTION) — SCALE : 3"=1'-0" — 9

NOT USED — 4

IDENTIFICATION STAMP
DIV. OF THE STATE ARCHITECT
APP03 116979
AC W FLS — SS
Date 7-13-15

20

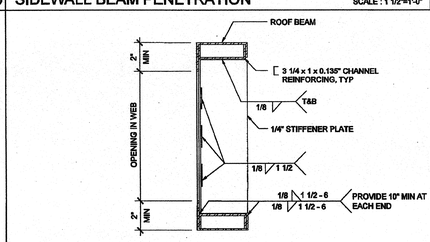

REF: S2.01, S2.02, S2.03, S2.50

WEB OPENING AT ROOF BEAM (OPTION) — SCALE : 3" = 1'-0" — 15

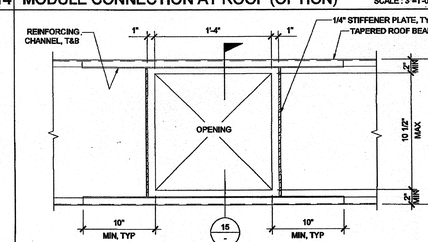

REF: S2.01, S2.02, S2.03

OPENING AT ROOF BEAM (OPTION) — SCALE : 1 1/2" = 1'-0" — 10

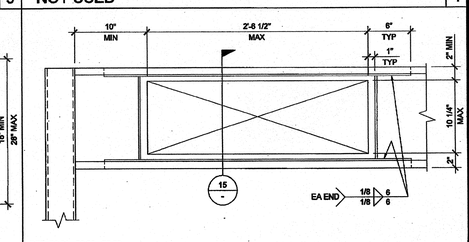

REF: S2.01, S2.02, S2.03

OPENING AT HEADER — SCALE : 1 1/2"=1'-0" — 5

THESE DRAWINGS AND ALL MATERIAL CONTAINED HEREIN ARE THE PROPERTY OF SILVERCREEK INDUSTRIES, INC (SCI Inc) AND SHALL NOT BE REPRODUCED, COPIED OR OTHERWISE DISPOSED OF DIRECTLY OR INDIRECTLY AND SHALL NOT BE USED IN WHOLE OR IN PART TO ASSIST IN THE MAKING OF OR FOR THE PURPOSE OF FURNISHING ANY INFORMATION FOR THE MAKING OF DRAWINGS, PRINTS, APPARATUS OR PARTS THEREOF WITHOUT THE FULL KNOWLEDGE AND WRITTEN CONSENT OF SCI Inc.
ALL PATENTABLE MATERIAL CONTAINED HEREIN AND ORIGINATING WITH SCI Inc SHALL BE THE PROPERTY OF SCI Inc

SILVER CREEK INDUSTRIES, INC.
"BUILDING FOR THE NEXT GENERATION"
SILVER CREEK
195 EAST MORGAN PERRIS, CALIFORNIA 92571
PHONE: 951-943-5393 FAX: 951-943-2211

PROJECT NAME:

CLASS LEASING
CLASSROOMS BLDG'S

SHEET TITLE:

ROOF FRAMING DETAILS
MONO SLOPE

TAVARES & ASSOCIATES
STRUCTURAL ENGINEERS
Rancho Cucamonga, California
Phone & Fax numbers
www.tavaresassoc.com

No. S-05304
REN: 10-31-2013
12/23/2011

ARCHITECT OF RECORD SUBMISSION DATE

REGISTERED ARCHITECT
C10322
2-24-15
STATE OF CALIFORNIA

PROJECT SPECIFIC STATE AGENCY APPROVAL

IDENTIFICATION STAMP
DIV. OF THE STATE ARCHITECT
OFFICE OF REGULATION SERVICES
04 113850
AC FLS SS 2007
DATE AUG 26 2014

ORIGINAL PC STATE AGENCY APPROVAL

PRE-CHECK (PC) DOCUMENT
A SEPARATE PROJECT APPLICATION FOR CONSTRUCTION IS REQUIRED

IDENTIFICATION STAMP
DIV. OF THE STATE ARCHITECT
OFFICE OF REGULATION SERVICES
PC 04-112070
AC FLS SS
DATE DEC 9 2011

REVISIONS

1	
2	
3	
4	
5	
6	
7	
8	

SILVER CREEK INDUSTRIES	30' x 32' PC
PROJECT NO:	
DRAWN BY:	
SCALE:	AS NOTED
DATE:	6-17-11

P.C. SHEET NUMBER

S-2.50