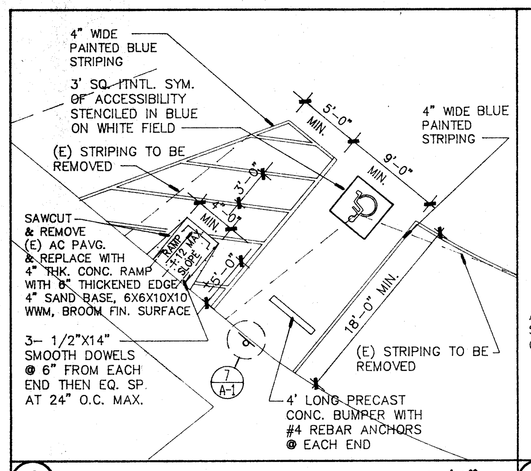

1 HC. PARKING 1/8"

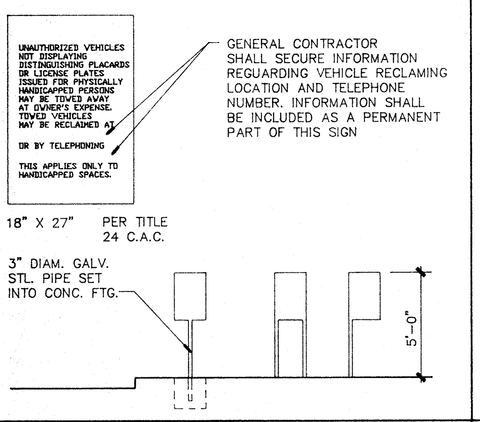

2 TRAFFIC ENTRY WARNING SIGN NTS

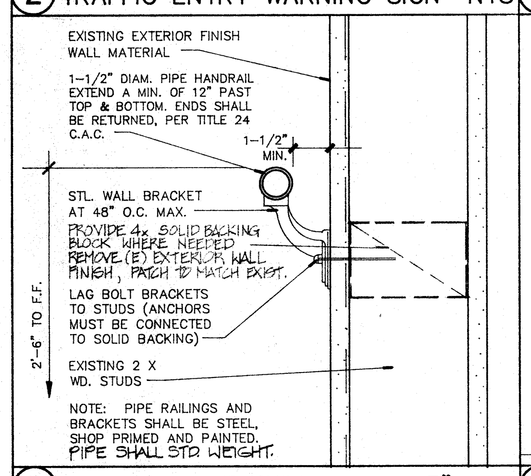

3 HANDRAIL AT WALL 3"

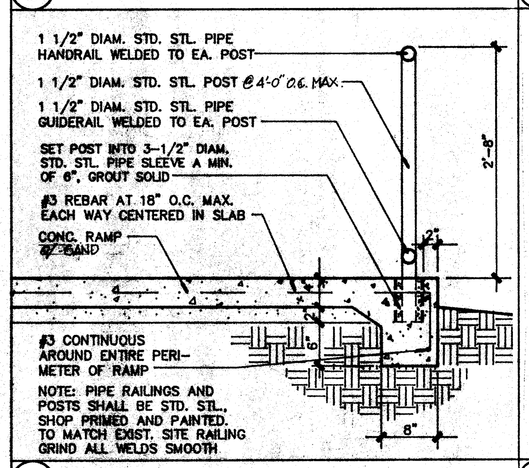

4 HANDRAIL CONNECTIONS 1"

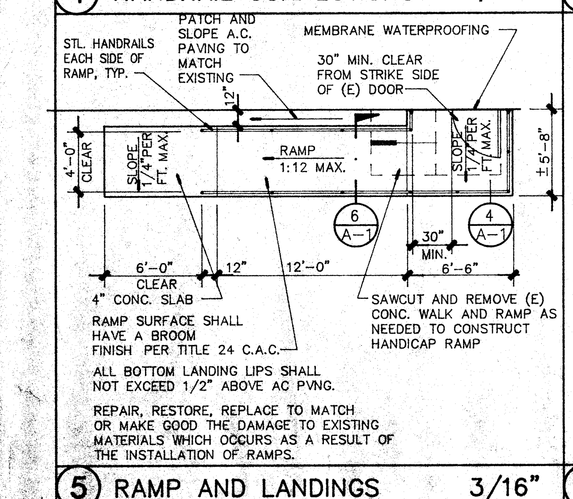

5 RAMP AND LANDINGS 3/16"

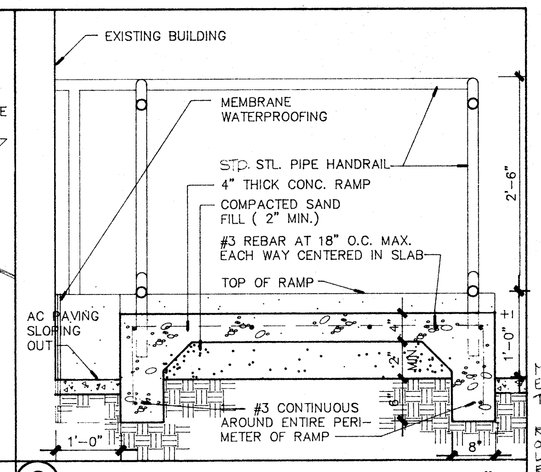

6 RAMP SECTION 1"

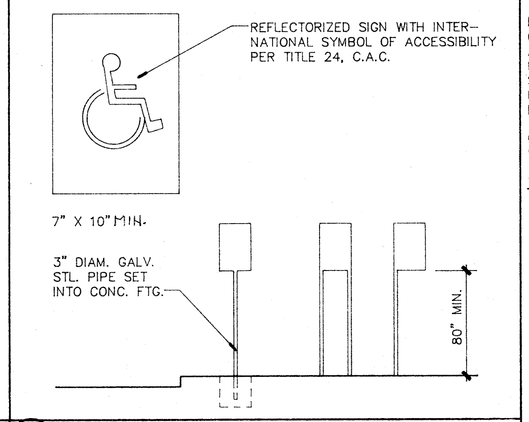

7 HC. PARKING STALL SIGN NTS

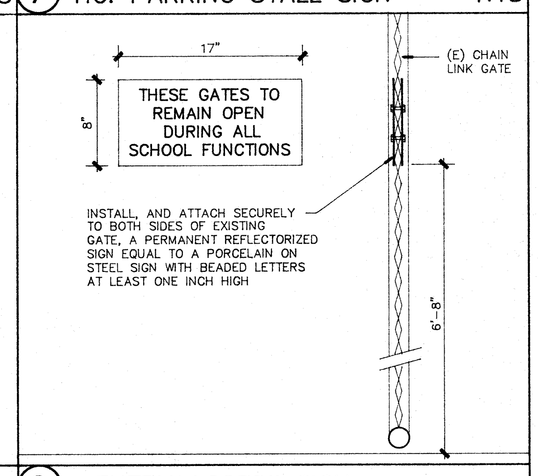

8 ENTRY ACCESS SIGN

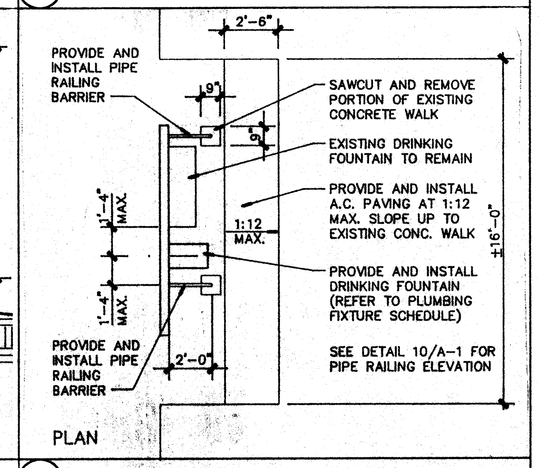

9 HANDICAP DRINKING FOUNTAIN 1/4"

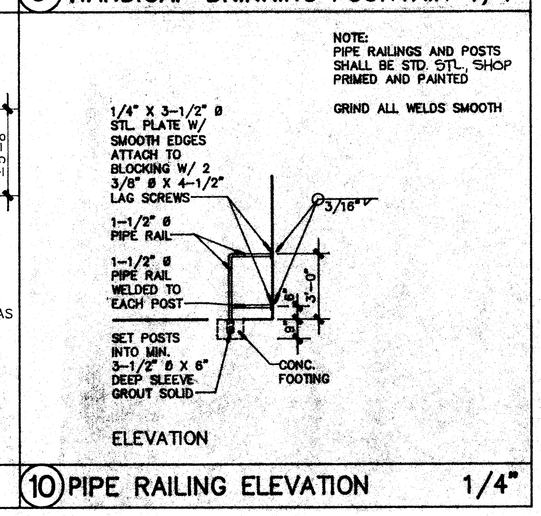

10 PIPE RAILING ELEVATION 1/4"

TEXAS STREET

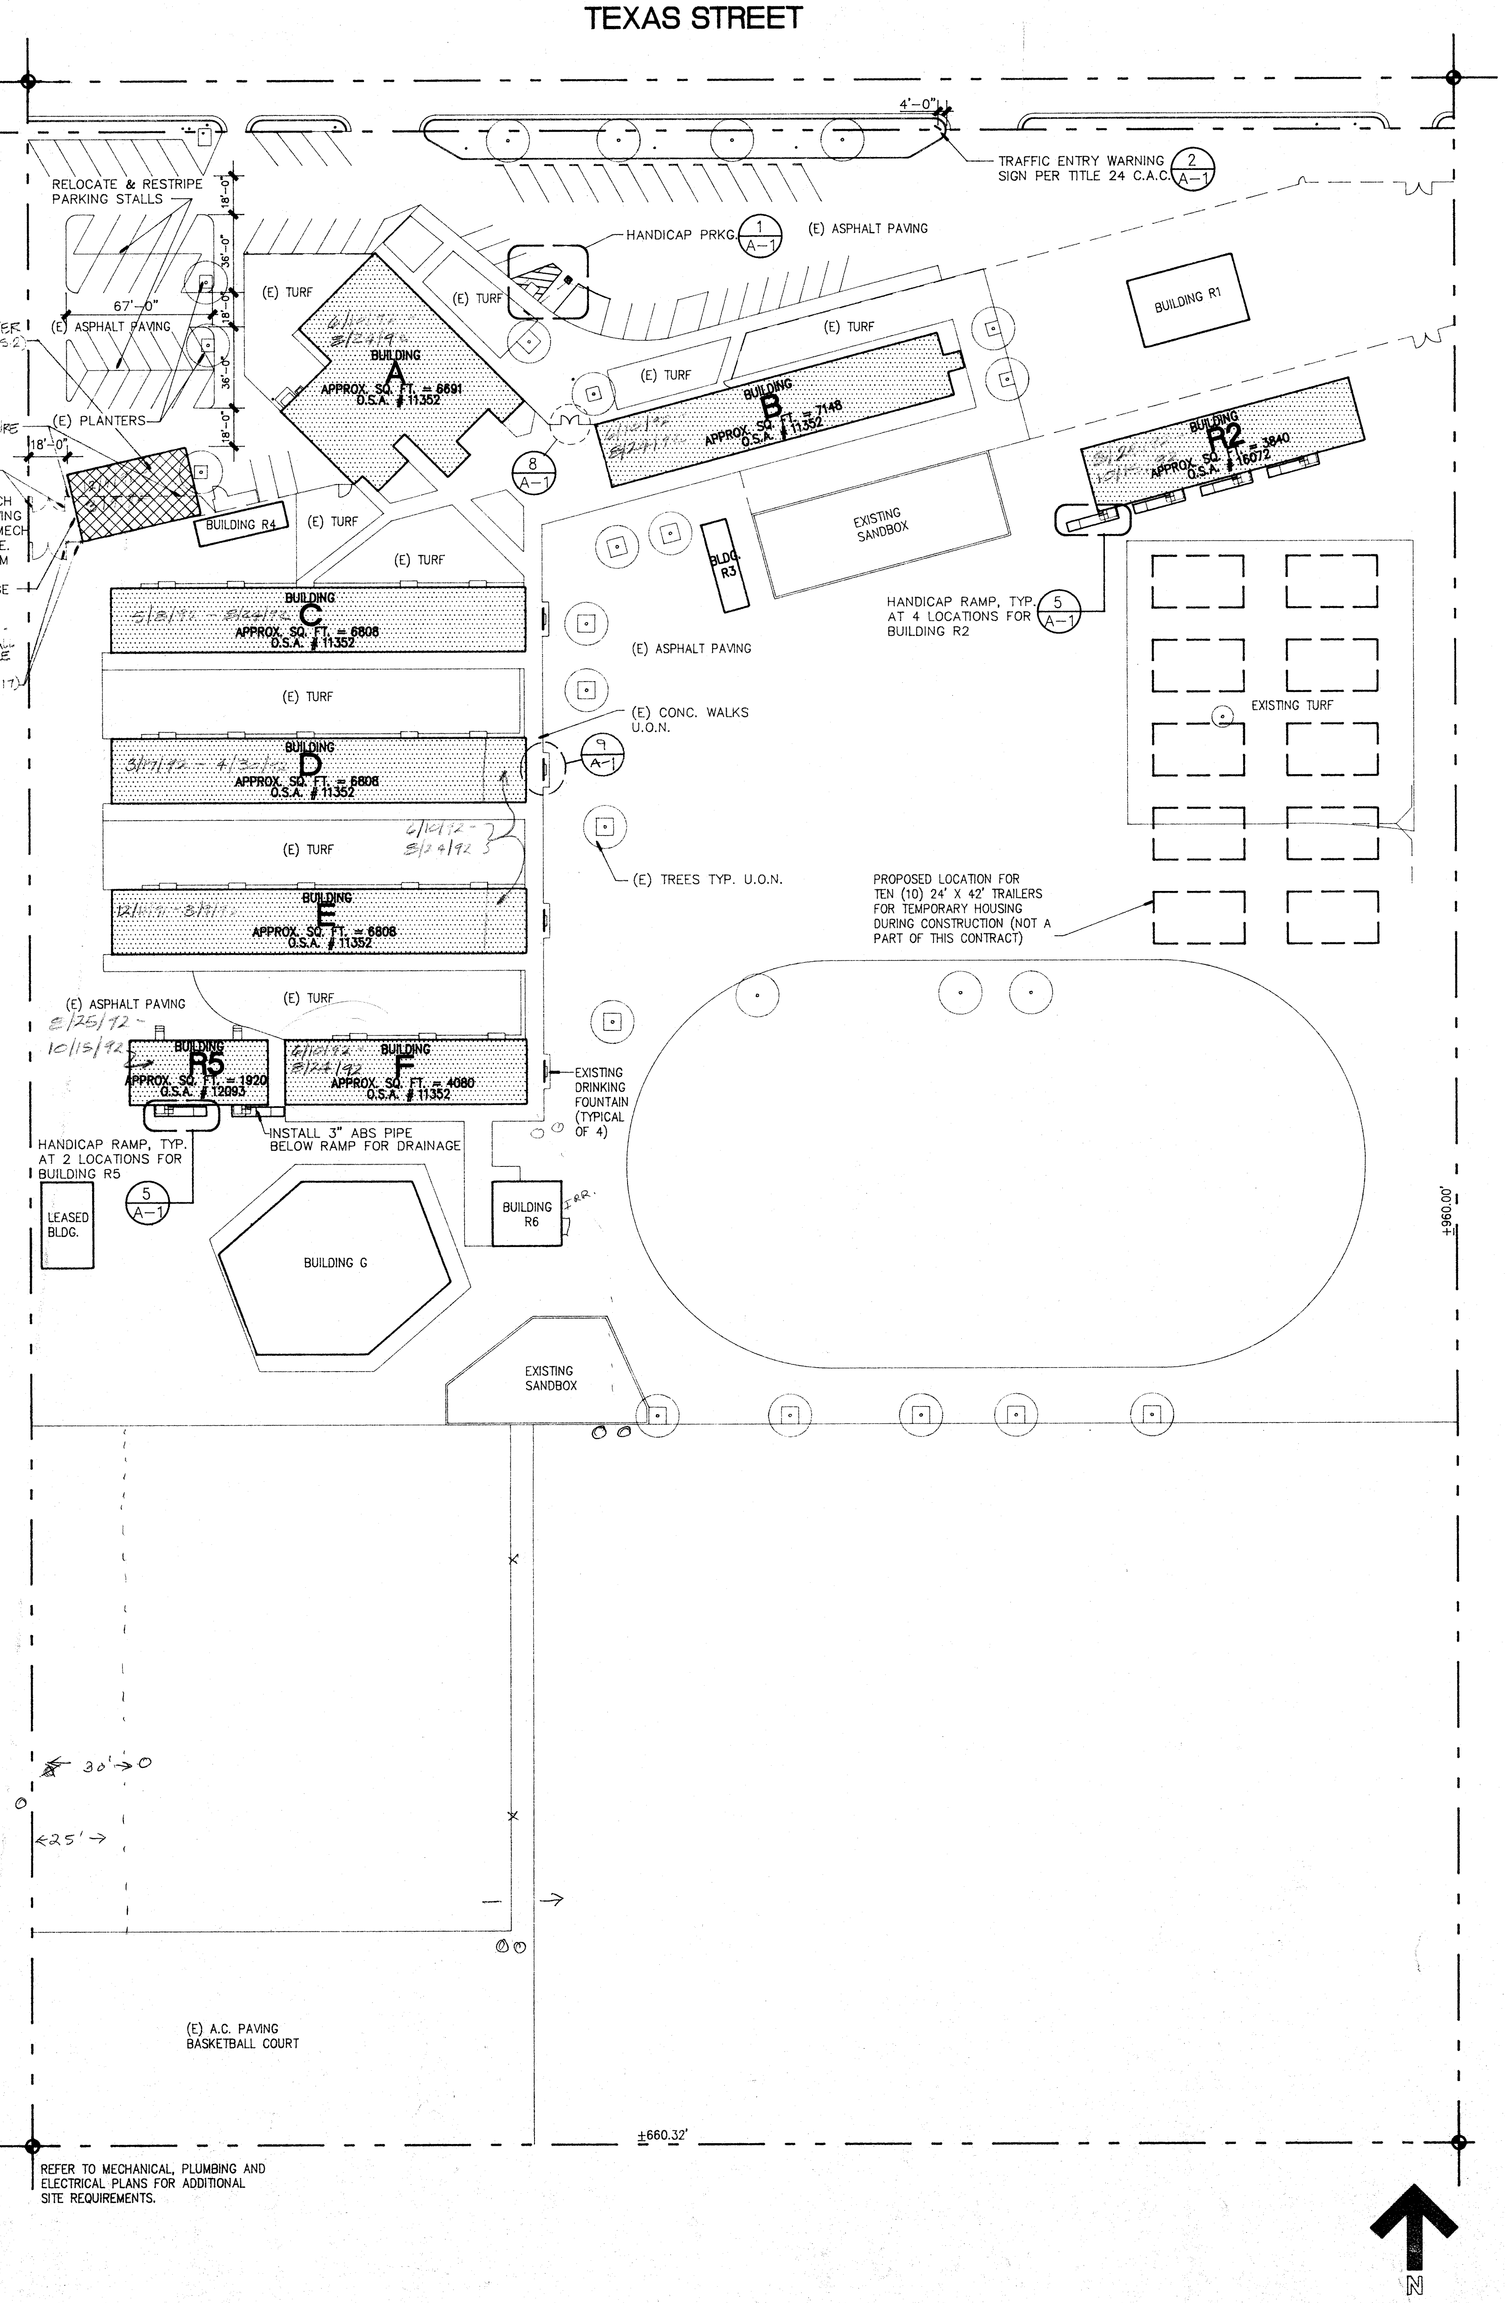

SITE PLAN

BUILDING LEGEND

NOTE: BUILDINGS NOT A PART OF THIS CONTRACT ARE NOT A PART OF THIS O.S.A. APPROVAL.

- EXISTING BUILDINGS OVER 30 YEARS TO BE MODERNIZED
- EXISTING BUILDINGS NOT OVER 30 YEARS AND/OR NOT IN CONTRACT (UNLESS OTHERWISE NOTED)
- MECHANICAL EQUIPMENT ENCLOSURE ADDITION

IDENTIFICATION STAMP
Department of General Services
Office of the State Architect
DEC 13 1993
Structural Safety Division
51550 NR/LA

51550 AC/JJ '89

RRA
Architecture
Planning
Interior Design
Space Planning

Donald W. Renfro AIA C5283
Mark E. Russell AIA C13726
Carl G. Elliott AIA C7571
K. Bartram Huffman AIA C12061
Kenneth A. Kalla AIA C17760
Jeffrey P. Krausse AIA C16834
Tommy W. Preston AIA C12263
Larry G. Wiggins AIA C12514

Renfro-Russell & Associates, Inc.
4900 Stockdale Highway, Suite 304, Bakersfield, California 93309 (805) 327-7075

CONSULTANTS

PROJECT

BAKERSFIELD CITY SCHOOL DISTRICT

FREMONT ELEMENTARY SCHOOL MODERNIZATION

THE ABOVE DRAWINGS AND SPECIFICATIONS AND IDEAS, DESIGNS AND ARRANGEMENTS REPRESENTED THEREBY ARE AND SHALL REMAIN THE PROPERTY OF THE ARCHITECT AND NO PART THEREOF SHALL BE COPIED, DISCLOSED TO OTHERS OR USED IN CONNECTION WITH ANY WORK OR PROJECT OTHER THAN THE SPECIFIC PROJECT FOR WHICH THEY HAVE BEEN PREPARED AND DEVELOPED WITHOUT THE WRITTEN CONSENT OF THE ARCHITECT. VISUAL CONTACT WITH THESE DRAWINGS OR SPECIFICATIONS SHALL CONSTITUTE CONCLUSIVE EVIDENCE OF ACCEPTANCE OF THESE RESTRICTIONS.

WRITTEN DIMENSIONS ON THESE DRAWINGS SHALL HAVE PRECEDENCE OVER SCALED DIMENSION. CONTRACTORS SHALL VERIFY AND BE RESPONSIBLE FOR ALL DIMENSIONS AND CONDITIONS ON THE JOB AND THIS OFFICE MUST BE NOTIFIED OF ANY VARIATIONS FROM THE DIMENSIONS AND CONDITIONS SHOWN BY THESE DRAWINGS. SHOP DETAILS MUST BE SUBMITTED TO THIS OFFICE FOR APPROVAL BEFORE PROCEEDING WITH FABRICATION.

KEY PLAN

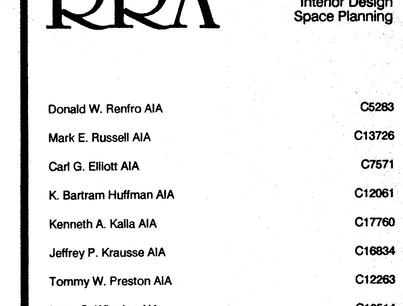

BAKERSFIELD CITY SCHOOL DISTRICT
BOARD OF EDUCATION

DATE	APPROVED

DATE	ISSUED FOR
9.3.91	BIDDING

DATE	REVISIONS

SHEET TITLE
SITE PLAN

APPROVED/ARCHITECT
CHECKED TWP DATE 8-1-94
DRAWN BY ES,RSS PROJECT NO. 86-216FM

SHEET NUMBER 86216CAI2480
A-1
OF 19 SHEETS