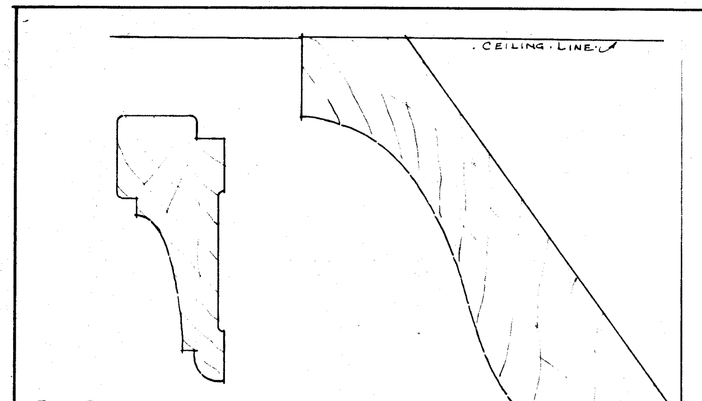

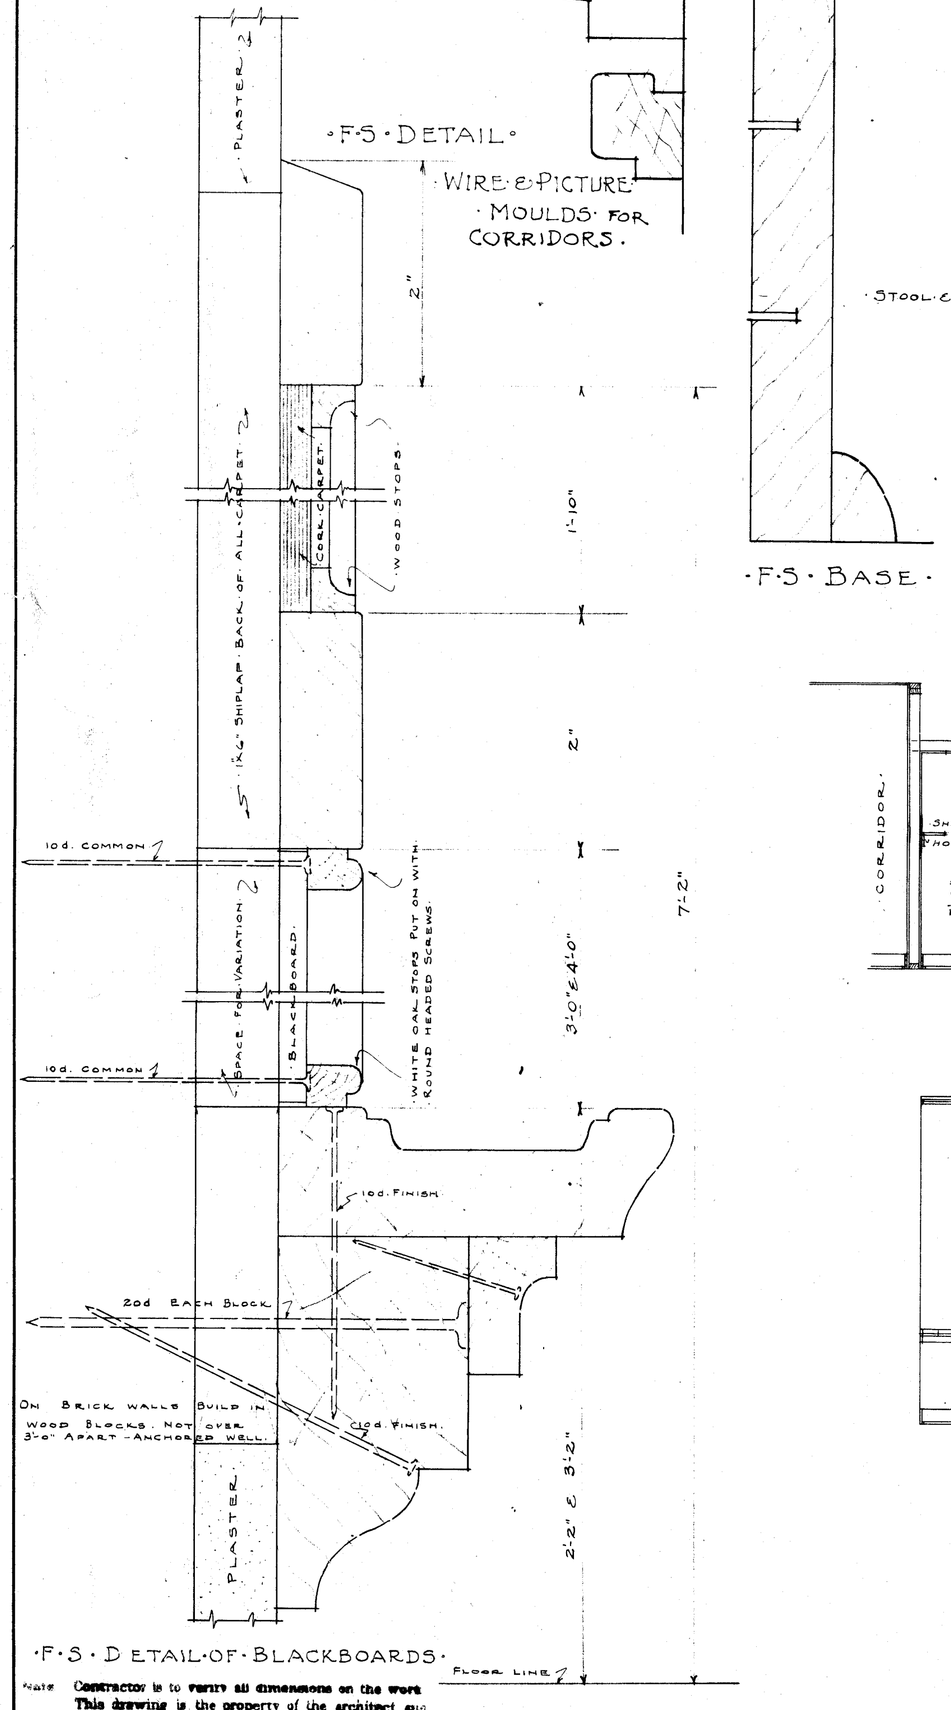

F.S. PICTURE MOULD

F.S. DETAIL

WIRE & PICTURE MOULDS FOR CORRIDORS.

F.S. DETAIL SIMPLEX WINDOWS

2 x 18" x 12" G.I. ANCHOR STRIPS 2'-0" O.C. FOR ALL FRAMES SET IN MASONRY WALLS.

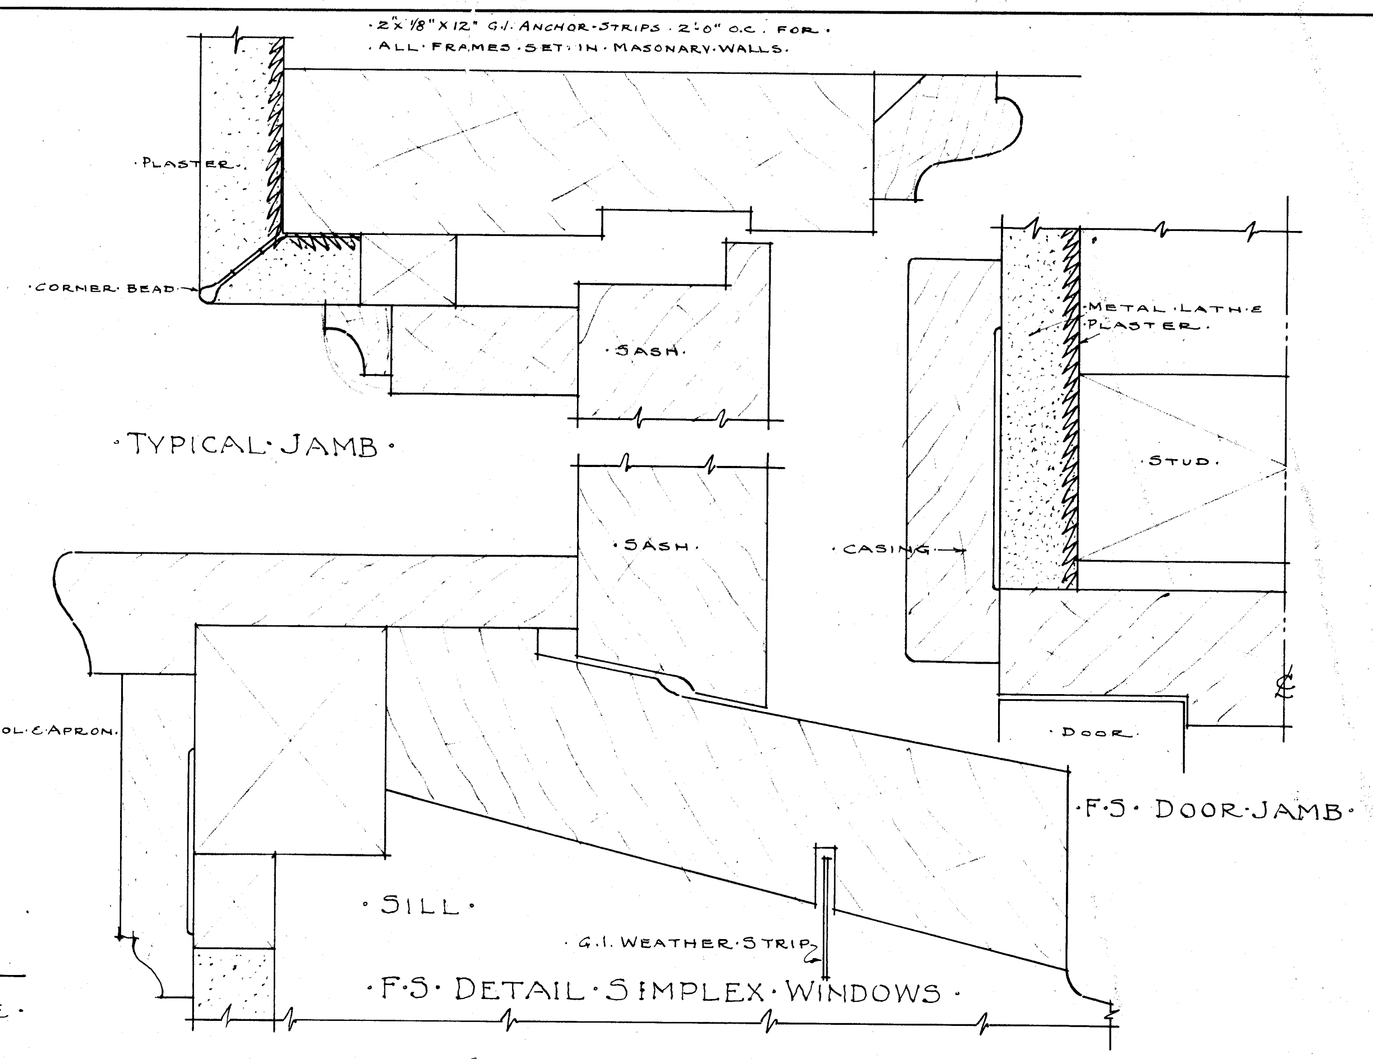

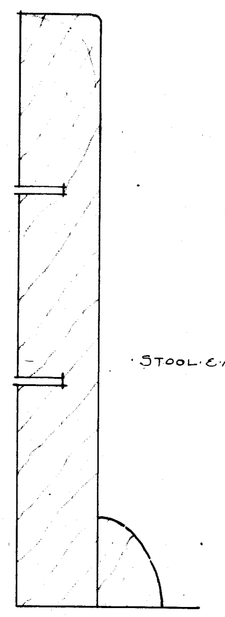

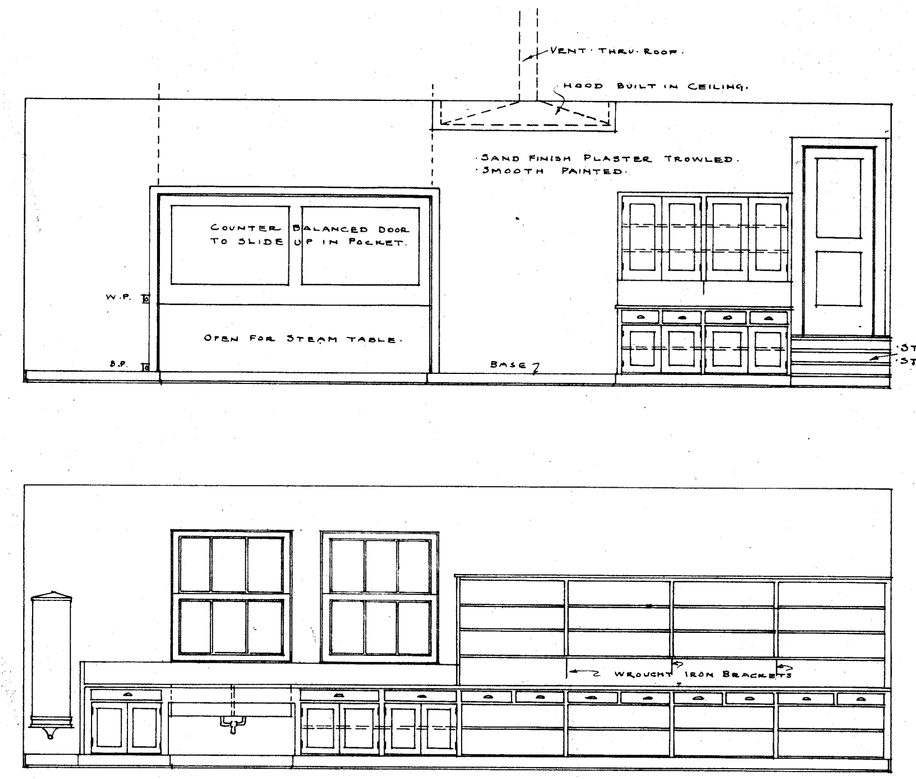

ELEVATION DETAILS OF KITCHEN.
1/4" = 1'-0"

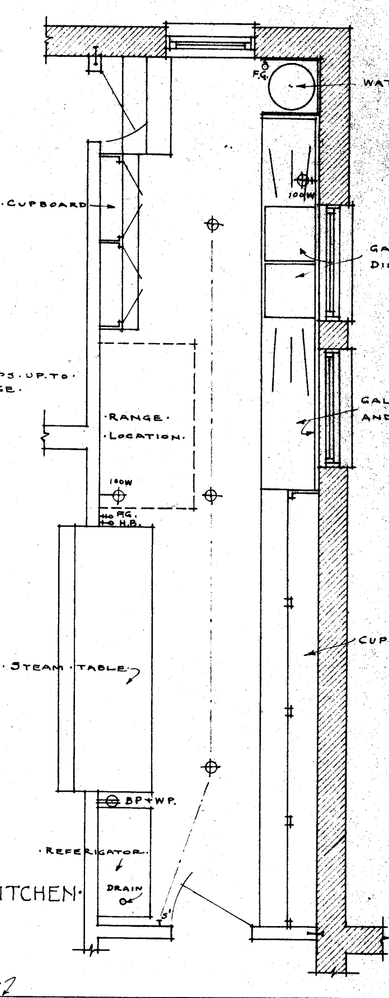

PLAN OF KITCHEN.
1/4" = 1'-0"

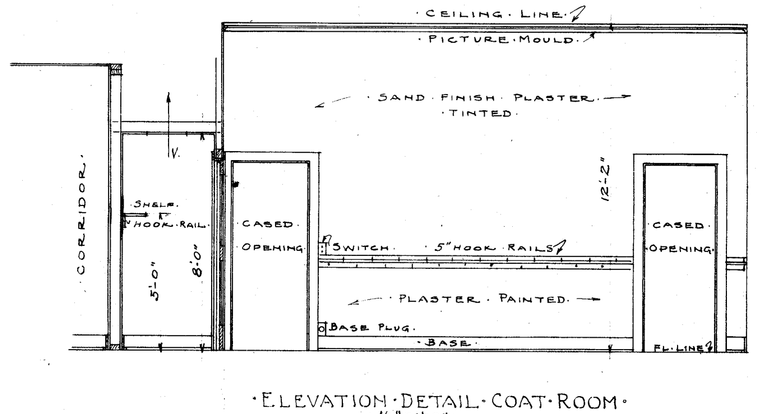

ELEVATION DETAIL COAT ROOM.
1/4" = 1'-0"

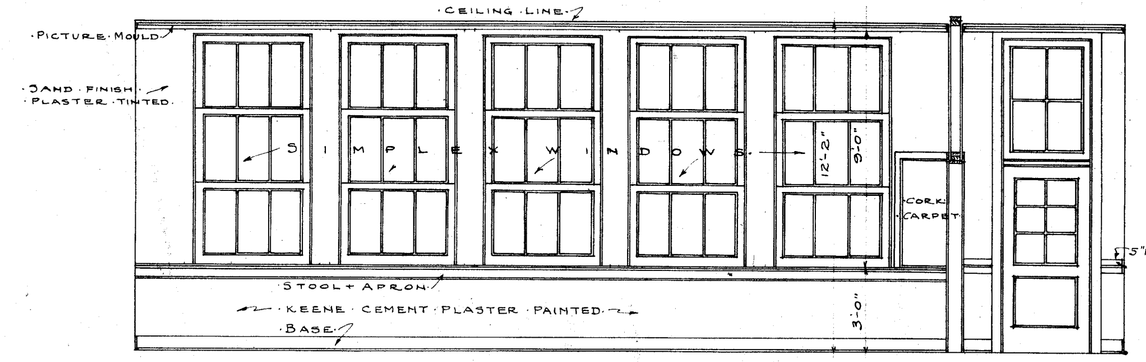

ELEVATION LEFT SIDE CLASS ROOM.
1/4" = 1'-0"

NOTE:
ALL PAINTING AND TINTING TO BE AS SPECIFIED.

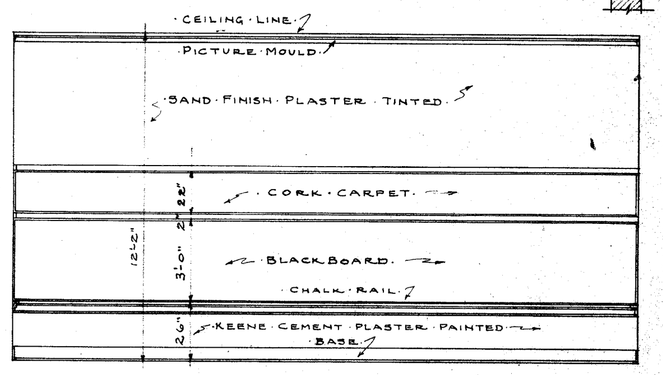

REAR ELEVATION.

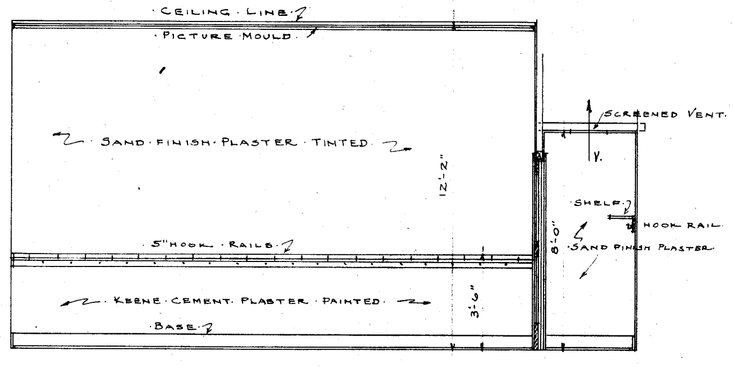

ELEVATION DETAIL COAT ROOM.
1/4" = 1'-0"

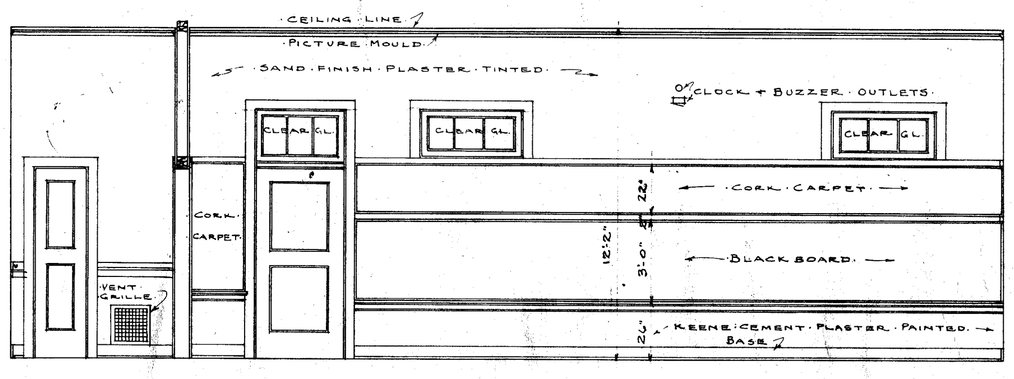

RIGHT ELEVATION.
1/4" = 1'-0"

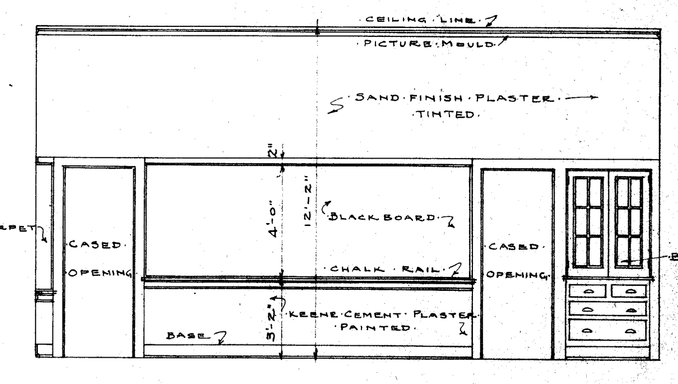

FRONT ELEVATION.
1/4" = 1'-0"

F.S. DETAIL OF BLACKBOARDS.

Note: Contractor is to verify all dimensions on the work. This drawing is the property of the architect and must be returned on completion of the contract.

HORACE MANN SCHOOL
BAKERSFIELD SCHOOL DISTRICT
NILE ST. BAKERSFIELD

CHARLES H. BIGGAR
ARCHITECT
405-406 BANK OF ITALY BLDG.
BAKERSFIELD, CALIFORNIA

DATE 8-10-23
SHEET 6.