KITCHEN EQUIPMENT SCHEDULE		
	ITEM	REMARKS
1	SOILED DISH COUNTER	SEE SPECIFICATION
2	GARBAGE DISP'R & PRE-RINSE	SEE SPECIFICATION
3	DISHWASHER	SEE SPECIFICATION
4	CLEAN DISH COUNTER	SEE SPECIFICATION
5	SALAD DRESSING	N.I.C.
6	SALAD & DESSERT SERV.	SEE SPECIFICATION
7	HOT TABLE	SEE SPECIFICATION
8	ALA CARTE STAVICE	SEE SPECIFICATION
9	BAKING TABLE	N.I.C.
10	MIXER	N.I.C.
11	COOKS TABLE	SEE SPECIFICATION
12	OVEN	SEE SPECIFICATION
13	RANGE	SEE SPECIFICATION
14	RANGE	SEE SPECIFICATION
15	RANGE	SEE SPECIFICATION

16	ICE CREAM CABINET	N.I.C.
17	PEELER	SEE SPECIFICATION
18	SCULLERY SINK UNIT	SEE SPECIFICATION
19	VEGETABLE SINK UNIT	SEE SPECIFICATION
20	REACH IN BOX	N.I.C.
21	ICE CREAM CABINET	N.I.C.
22	HOT TABLE/FUR. SINK	SEE SPECIFICATION
23	REFRIGERATOR	N.I.C.
24	WORK TABLES	N.I.C.
25	HOOD	SEE SPECIFICATION
26	POT CART	N.I.C.
27	DISHWASHER HOOD	SEE SPECIFICATION

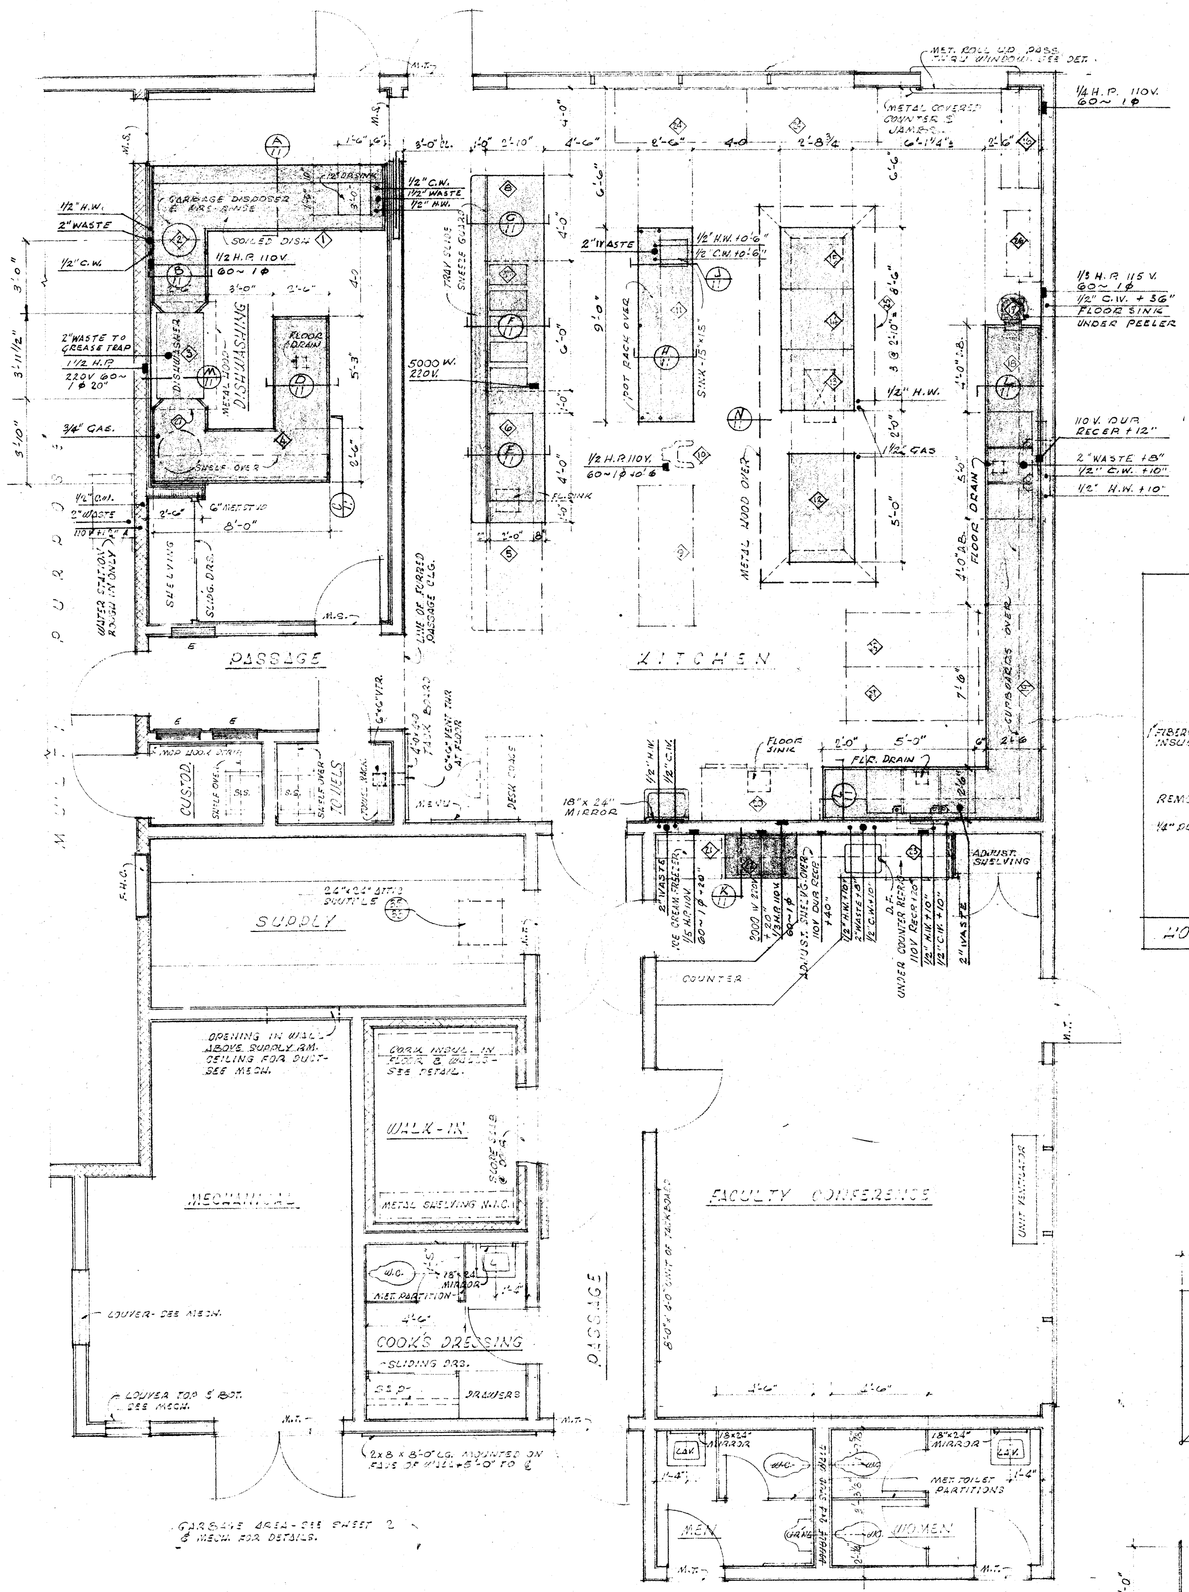
PASSAGE
KITCHEN
SUPPLY
WALK-IN
MECHANICAL
COOK'S DRESSING
FACULTY CONFERENCE
PASSAGE
COUNTER
MEN
WOMEN
GARBAGE AREA-SEE SHEET 2 & MECH. AIR DETAILS.
SOILED DISH
CLEAN DISH
FLOOD SINK
SALAD & DESSERT
HOT TABLE
ALA CARTE
COOKS TABLE
OVEN
RANGE
DISHWASHER
GARBAGE DISPOSER & PRE-RINSE
METAL HOOD OVER
FLOOR DRAIN
FLR. DRAIN
SERVICE SINK
SLOPE SINK
DRINKING FOUNTAIN
CUSTOD.
SILVER
LINEN
SHELVING
SLIDING DRS.
LOUVER- SEE MECH.
LOUVER TOP & BOT. SEE MECH.
2"x8" BOTTOM SLIDING DR.
METAL TOILET PARTITIONS
ADMIRAL QUELVING
SCREEN
SOUND CONTROL CEILING
ACOUSTICAL TILE CEILING
OPENING IN WALL ABOVE SUPPLY AIR CEILING FOR DUCT- SEE MECH.
ACOUSTICAL TILE CEILING & DUCT- SEE DETAIL
METAL QUELVING W.I.C.
SEE NOTE 8
SEE NOTE 9
2"x8" K.D.T.&G. ASPHALTED ON FELT AT WALLS TOP TO C
8"x8" BOTTOM OF TRUSSES
MEN
WOMEN
MET. TOILET PARTITIONS
18"x24" MIRROR
SINK
W.C.
URN
1/2" H.W.
2" WASTE
1/2" C.W.
1/2" C.W. 10"
1/2" H.W. 10"
1/2 H.P. 110V. 60~1 Ø
1/2 H.P. 115 V. 60~1 Ø
1/2" C.W. + 3/4" FLOOD SINK UNDER PEELER
110 V. DUP. DECER # 12"
2" WASTE 18"
1/2" C.W. 110"
1/2" H.W. 110"
3/4" GAS
1/2" GAS
6000 W. 220 V.
2" WASTE TO GREASE TRAP
1/2 H.P. 220 V. 60~1 Ø 20"
1/2" C.W.
1/2" WASTE
1/2" H.W.
1/2 H.P. 110V. 60~1 Ø
1/2 H.P. 110 V. 60~1 Ø
1/2" H.W.
2" WASTE
1/2" C.W.
1/2" WASTE
1/2" H.W.
1/2" C.W.
1/2" H.W.
2" WASTE
1/2" C.W.