


1 TYPICAL SECTION THRU ARCADE 1½"=1'-0"

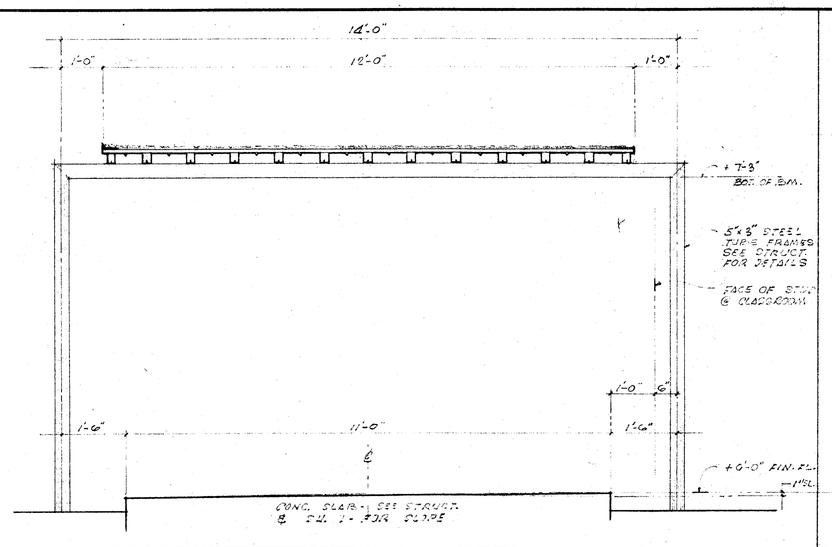


2 SECTION THRU ARCADE AT BUILDING 1½"=1'-0"




3 FACIA DETAIL AT SIDE 3"=1'-0"




4 FACIA DETAIL AT END 3"=1'-0"




5 FACIA AT 2x10 OUTLOOKERS 1½"=1'-0"

6

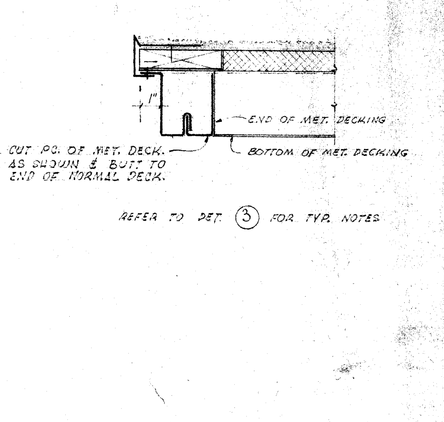


7 VERTICAL FLASHING 3"=1'-0"

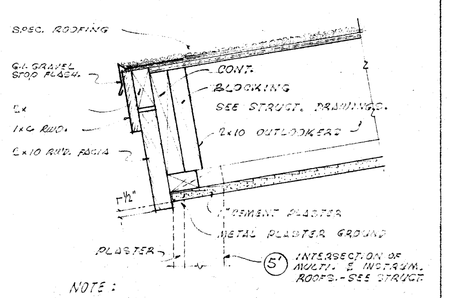


8 SMOKE VENT 1½"=1'-0"




7TH GRADE UNIT "D"

ADMINISTRATION UNIT "C"

MULTIPURPOSE - KITCHEN UNIT "B"

8TH. GRADE UNIT "A"

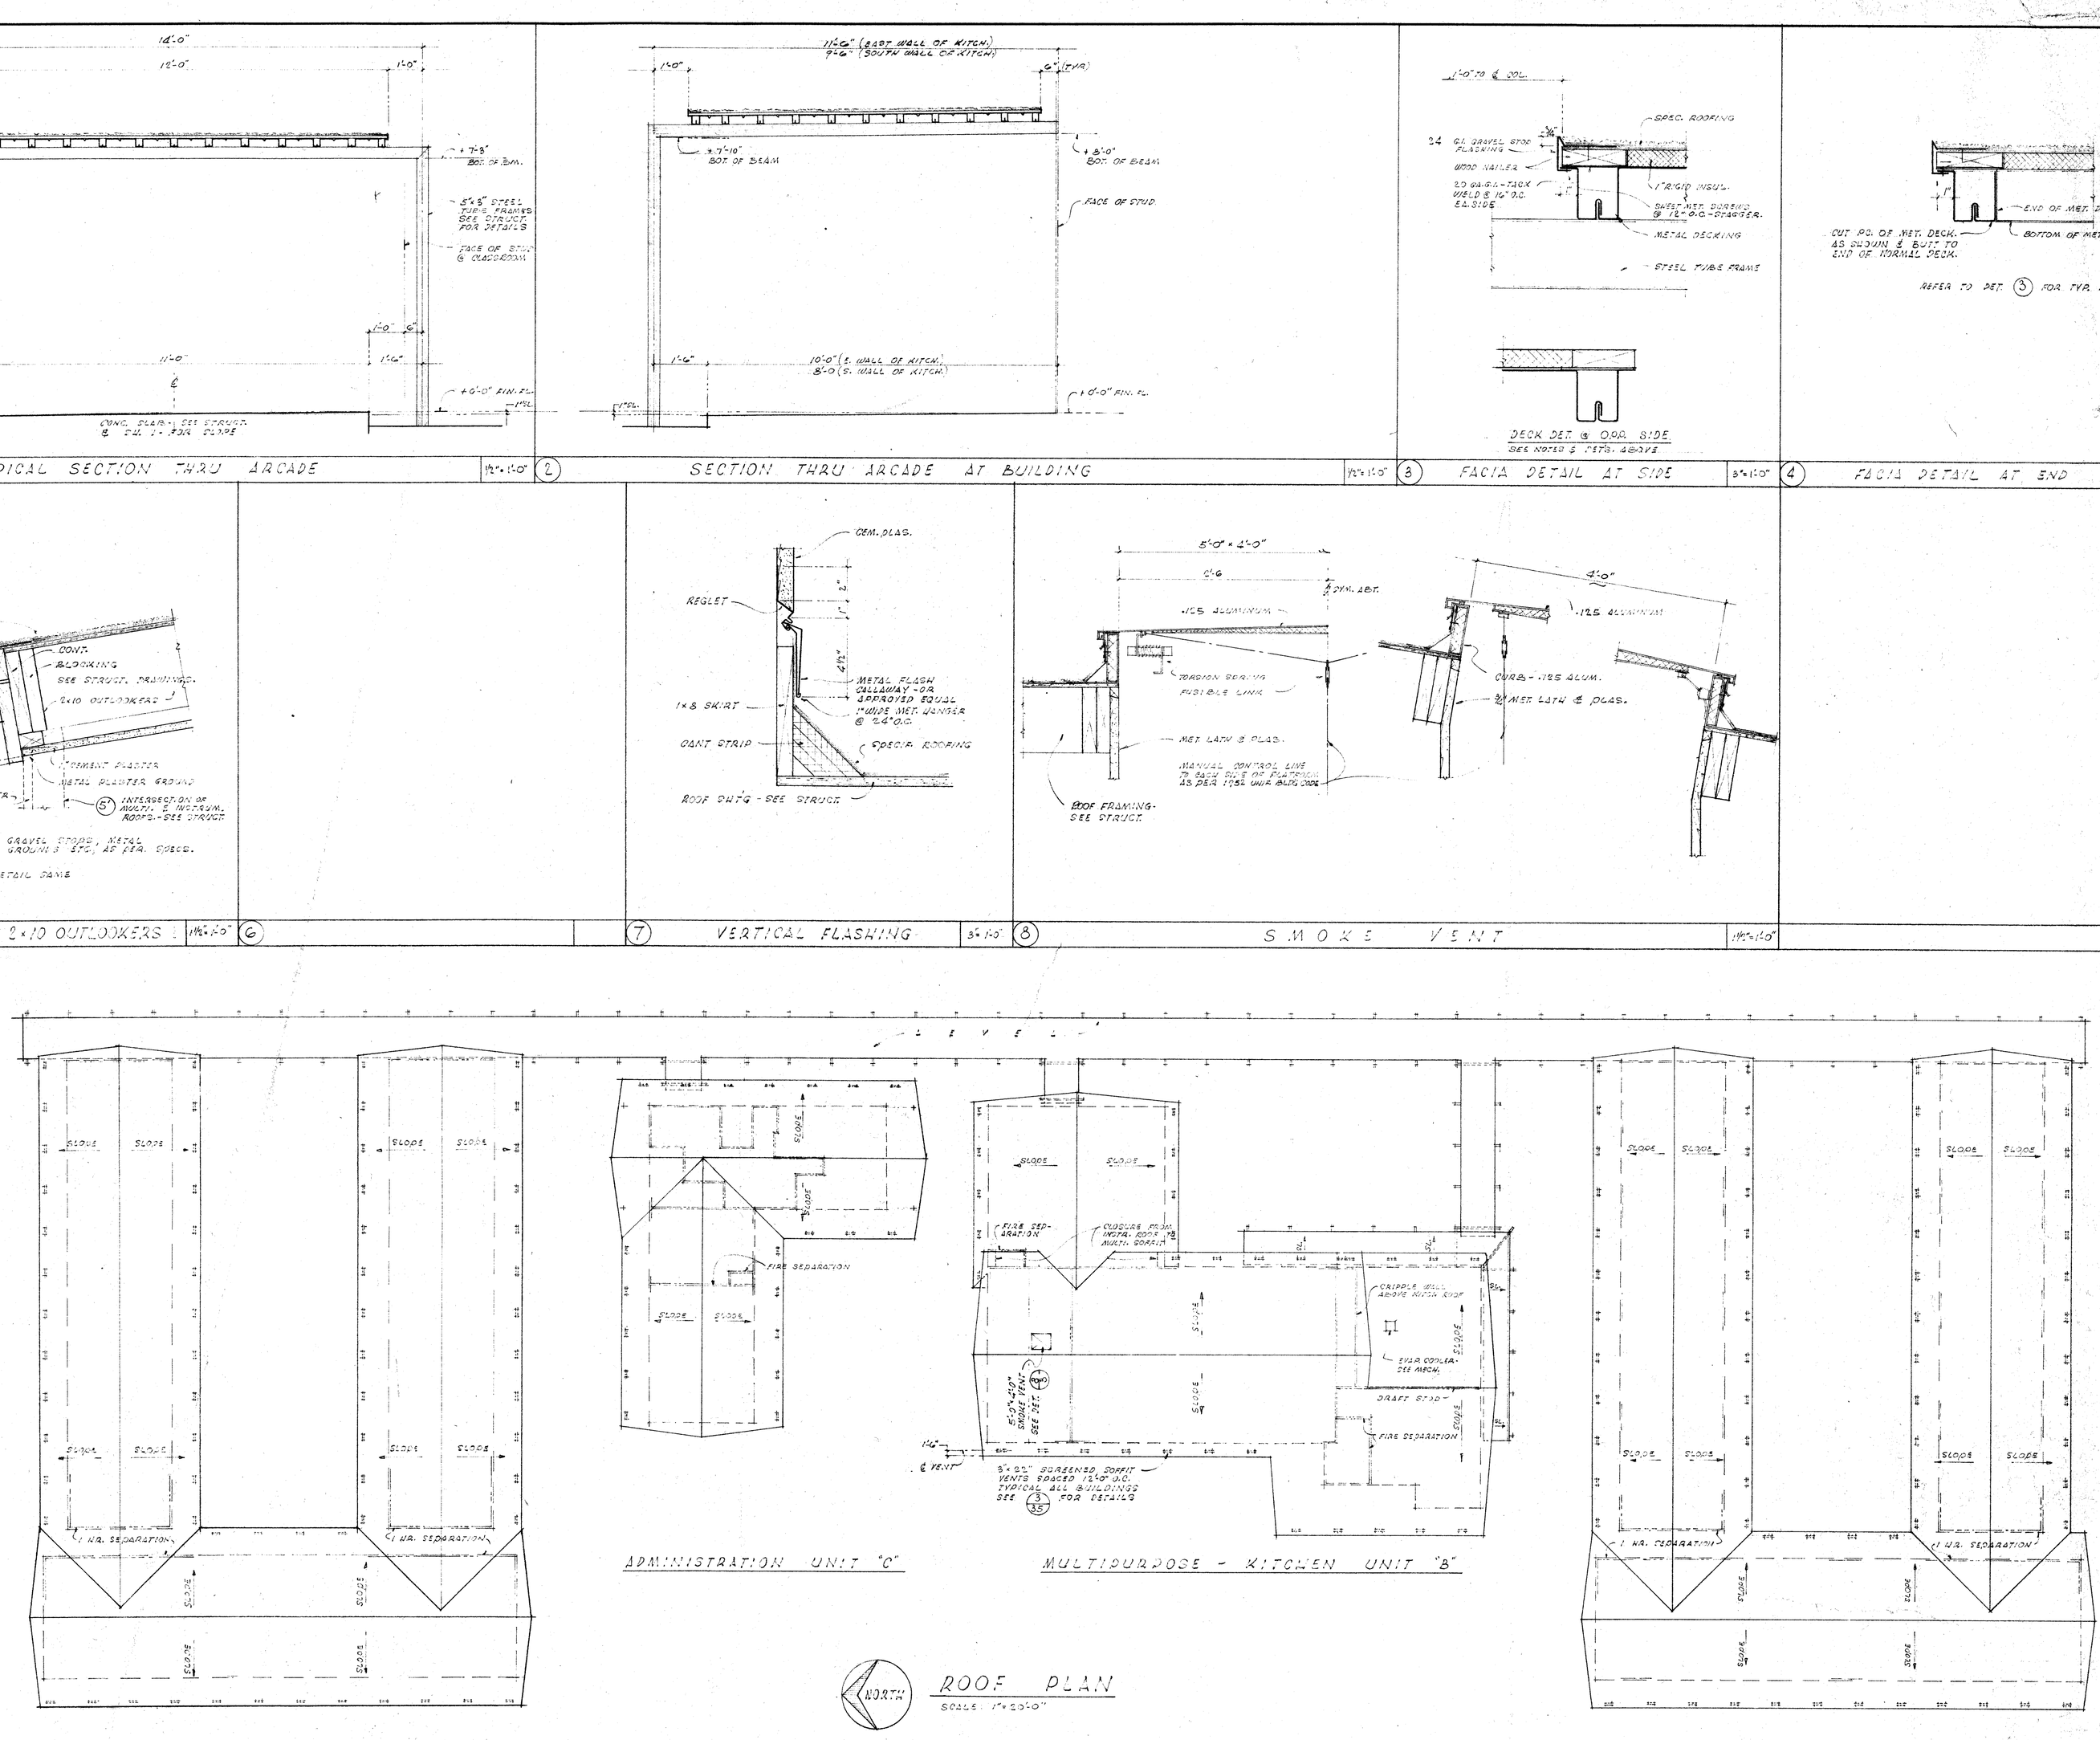NORTH

ROOF PLAN

SCALE: 1"=30'-0"

ARCHITECTS

C-277

C-7847

C-587

DATE: OCT 26 1954

WRIGHT METCALF & PARSONS

Architects A.I.A.

2323 E STREET • FAIRVIEW 4-6416 • P. O. BOX 3344

BAKERSFIELD, CALIFORNIA

BAKERSFIELD CITY SCHOOL DISTRICT BOARD OF EDUCATION APPROVED:

DATE: NOV 16 1954

DATE:

DRAWN BY: WL

CHECKED BY:

ROOF PLAN - DETAILS - UNITS A-B-C-D

NEW JUNIOR HIGH SCHOOL

UNION LANE & REAL ROAD

BAKERSFIELD CITY SCHOOL DISTRICT

BAKERSFIELD CALIFORNIA

JOB NO. 404

SHEET NO. 3

DIETERICH-POST CLEARPRINT 1000H