ELECTRICAL ENGINEER
ROBERT K. SAMPSON
REGISTRATION 344

ARCHITECTS

WRIGHT METCALF & PARSONS
ARCHITECTS
3338 E STREET • PHONE 42618 • P.O. BOX 8424
BAKERSFIELD, CALIFORNIA

DATE: OCT 26 1955

DISTRICT BOARD OF EDUCATION
APPROVED:

DATE: OCT 26 1955

CHECKED BY: R.F.R.

DRAWN BY: F.L.W.A.

DATE: OCT 26 1955

SHEET NO. E-9

JOB NO. 404

UNIT "D" • POWER & SIGNAL PLANS

NEW JUNIOR HIGH SCHOOL
WOOD LANE & REAL ROAD
BAKERSFIELD CITY SCHOOL DISTRICT
BAKERSFIELD, CALIFORNIA

SUBSTITUTION: PORTER CLEARWAY 1000W

UNIT "D" • POWER & SIGNAL PLAN

SCALE: 1/8" = 1'-0"

NORTH

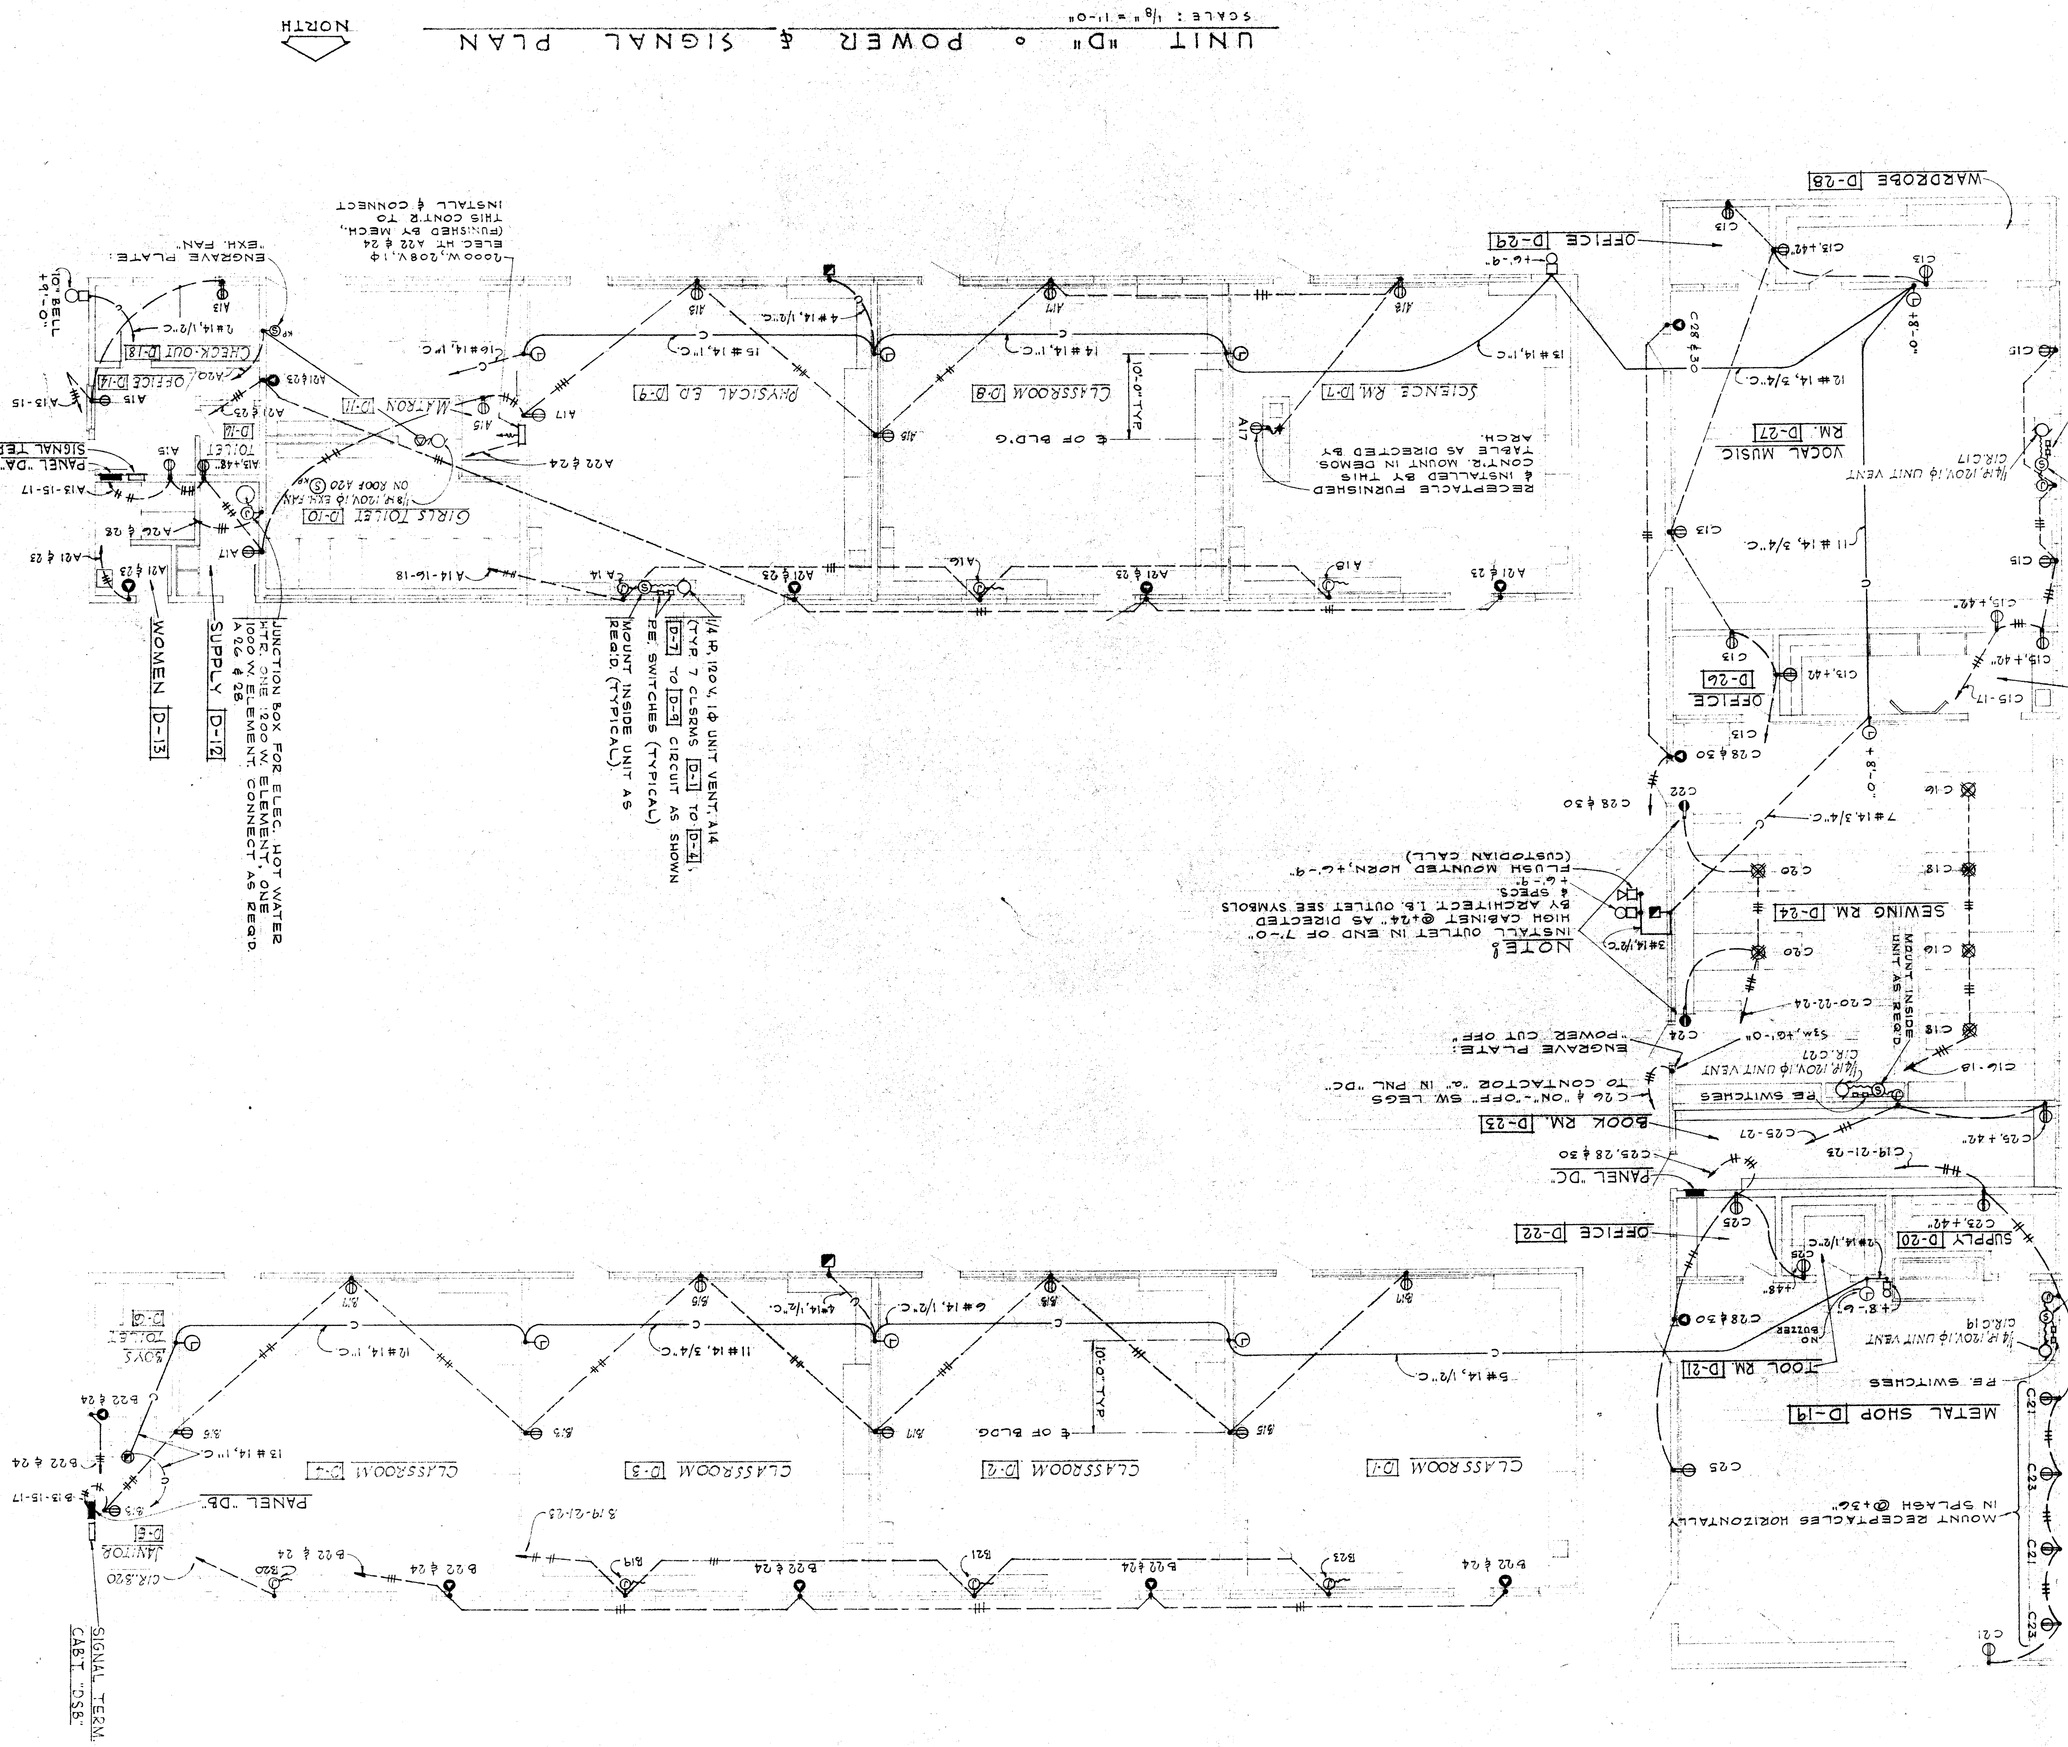

PANEL DC

277/480 VOLTS, 3 PHASE, 4 WIRE — LOCATION: CIRCUIT D21 — FEEDER "DC" — 400 A. BUSSING — ENTER CABT. AT BOTTOM MTG. SURF.

LOCATION	WATTAGE ΦA	ΦB	ΦC	LTG	REC	MIS	CIR	BKR	BKR	CIR	MIS	REC	LTG	WATTAGE ΦA	ΦB	ΦC	LOCATION

INSTALL 35 A. 1P TIME SWITCH (C14) AND 30 A. 5 POLE CONTACTOR "a" @ TOP OF PANEL UNDER SEPARATE, HINGED, LOCKABLE DOOR.

ΦA = 9,100 W.
ΦB = 8,750 W.
ΦC = 8,180 W.
TOTAL WATTS = 26,000 OR 72 AMPS.

PANEL D3

277/480 VOLTS, 3 PHASE, 4 WIRE — LOCATION: CIRCUIT D22 — FEEDER "D3" — 200 A. BUSSING — ENTER CABT. AT BOTTOM MTG. FLUSH

LOCATION	WATTAGE ΦA	ΦB	ΦC	LTG	REC	MIS	CIR	BKR	BKR	CIR	MIS	REC	LTG	WATTAGE ΦA	ΦB	ΦC	LOCATION

INSTALL 35 A. 1P TIME SW. IN TOP OF PANEL UNDER SEPARATE, HINGED, LOCKABLE DOOR. B4

ΦA = 7,800 W.
ΦB = 7,500 W.
ΦC = 6,450 W.
TOTAL WATTS = 21,750 OR 60 AMPS.

PANEL D4

277/480 VOLTS, 3 PHASE, 4 WIRE — LOCATION: SCHOOL [D-14] — FEEDER "DA" — 200 A. BUSSING — ENTER CABT. AT BOTTOM MTG. BUSH

LOCATION	WATTAGE ΦA	ΦB	ΦC	LTG	REC	MIS	CIR	BKR	BKR	CIR	MIS	REC	LTG	WATTAGE ΦA	ΦB	ΦC	LOCATION

INSTALL 35 A. 1P TIME SWITCH IN TOP OF PANEL UNDER SEPARATE, HINGED, LOCKABLE DOOR. A9

ΦA = 7,825 W.
ΦB = 8,500 W.
ΦC = 7,450 W.
TOTAL WATTS = 23,775 OR 66 AMPS.

CIRCUITS CONTROLLED BY SWX CONTACTOR "a" IN PANEL DC [D-24]